



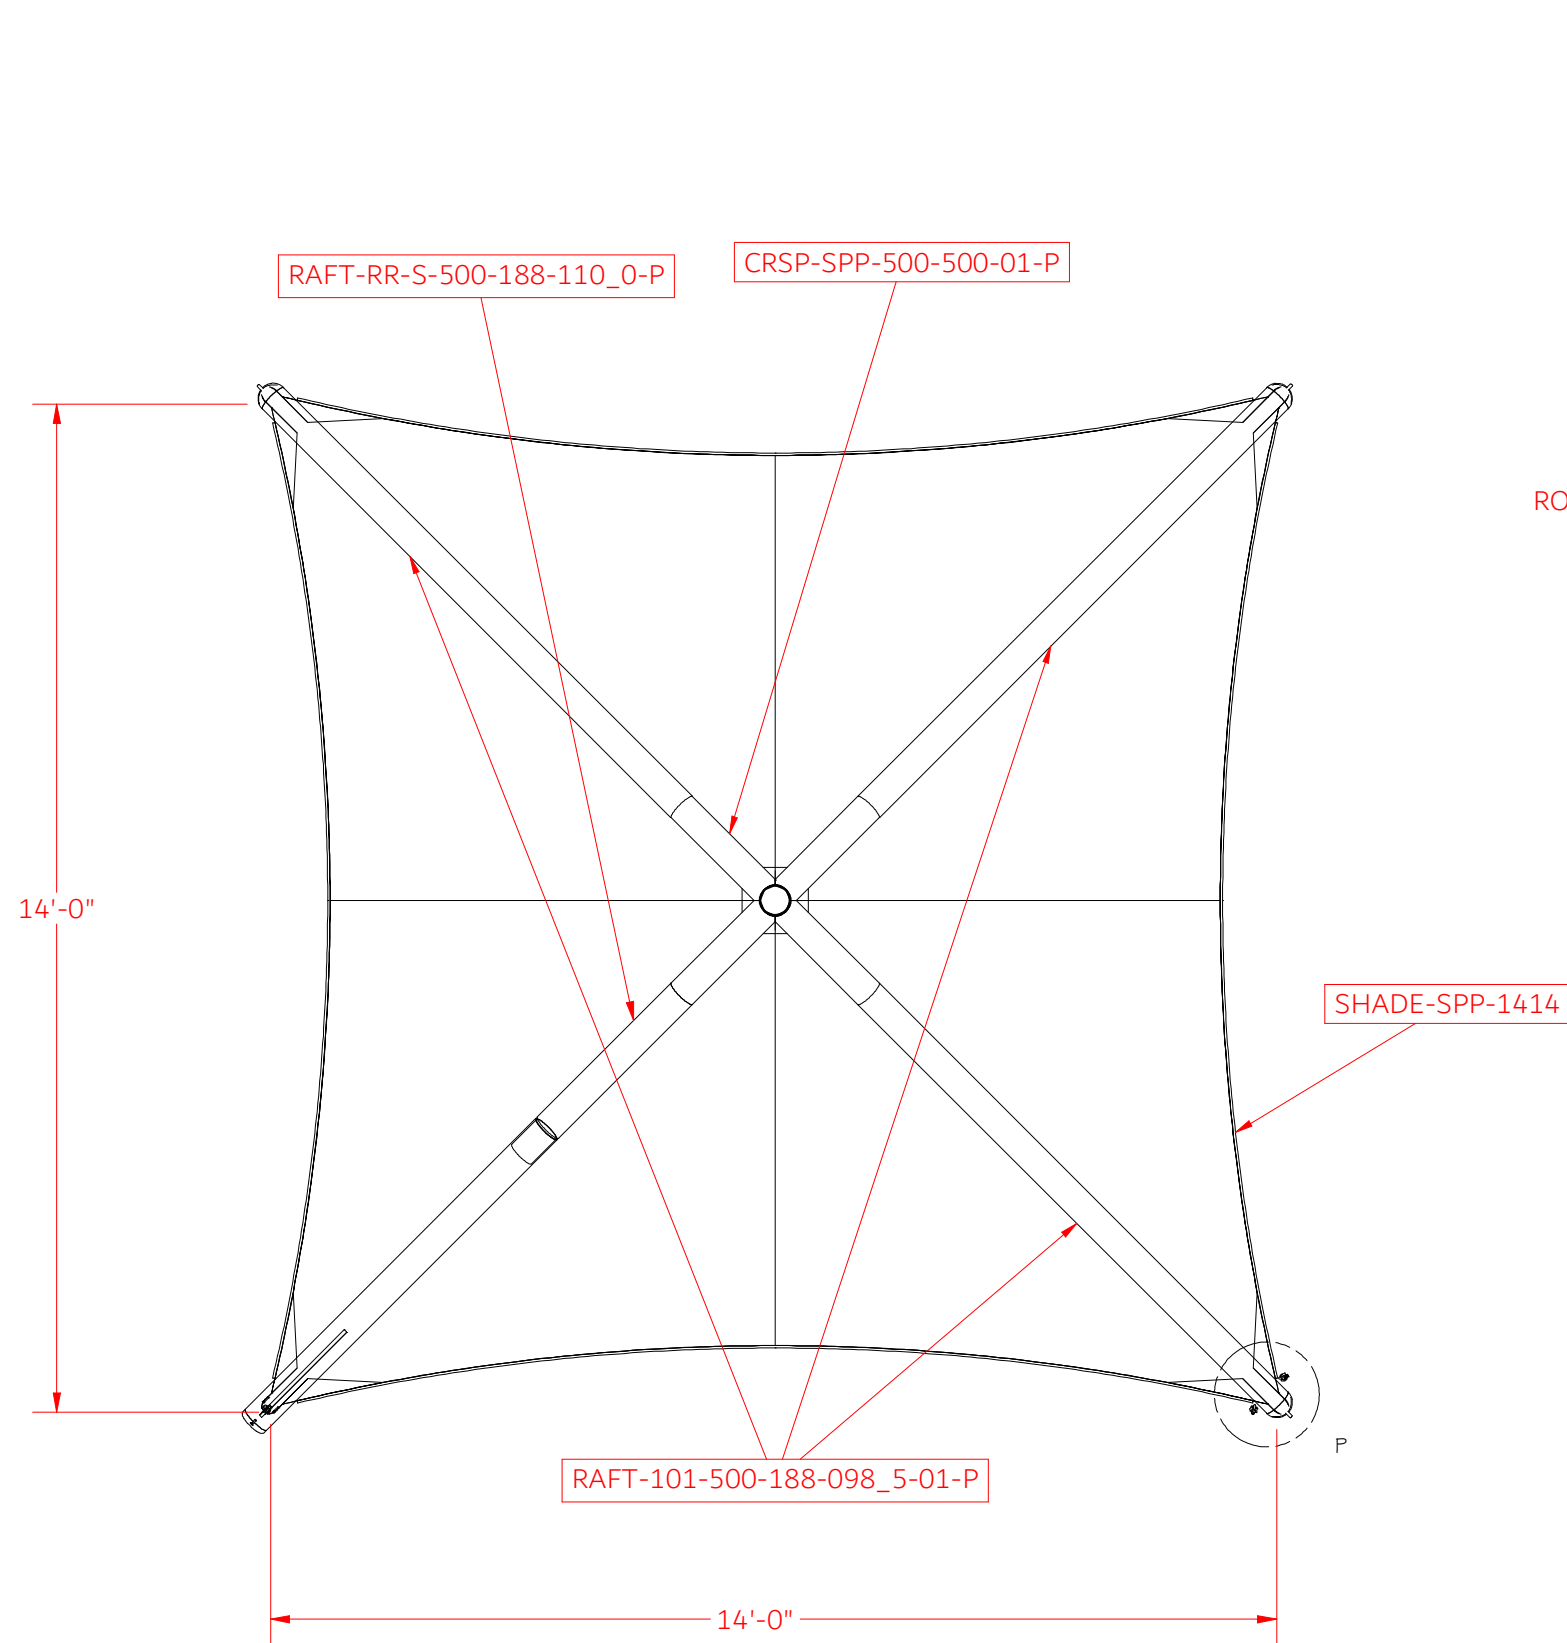


### PLAN VIEW


SHADE IS TRANSPARENT IN THIS VIEW

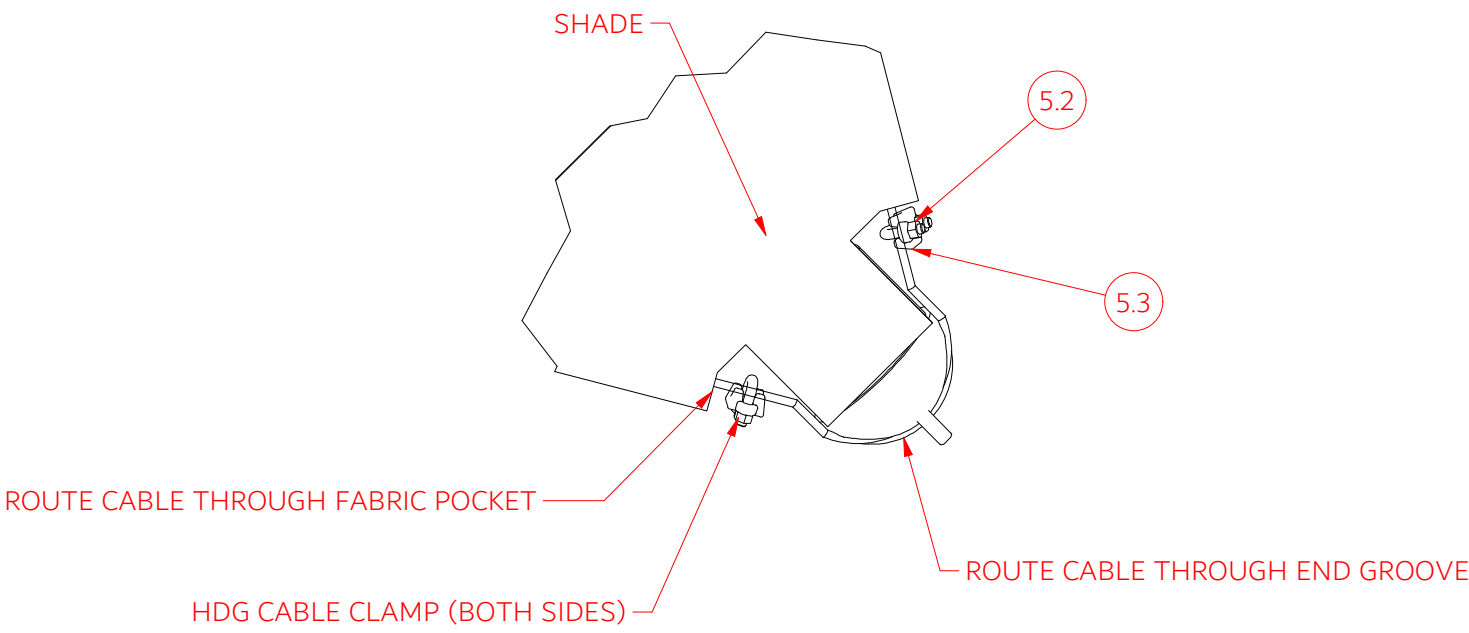

DETAIL P  
SHADE-CABLE CONNECTION  
SCALE 1/6

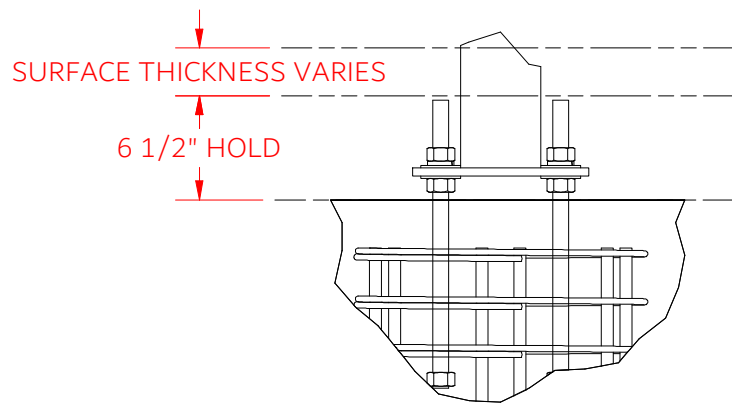


DETAIL M  
SURFACING NOTES  
SCALE 1"=1'

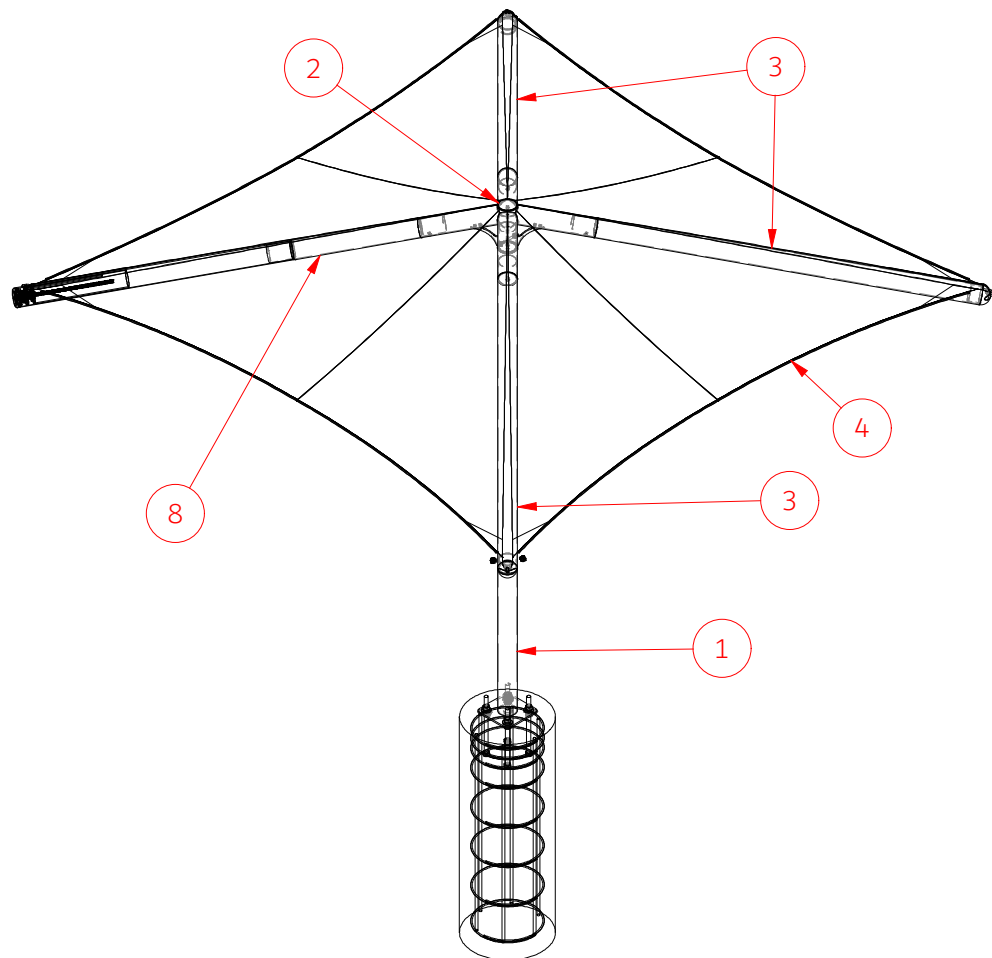


### ISOMETRIC VIEW


SHADE IS TRANSPARENT IN THIS VIEW  
SCALE 1/4"=1'

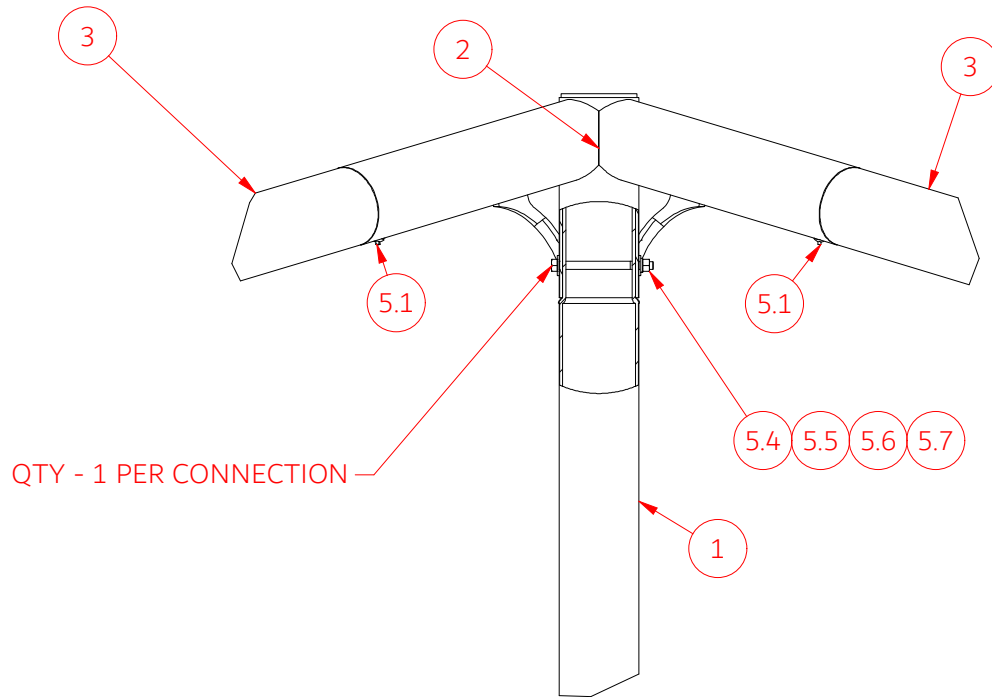


DETAIL R (BREAKOUT VIEW)  
CROSSPIECE-COLUMN  
FASTENING DETAIL  
SCALE 1"=1'

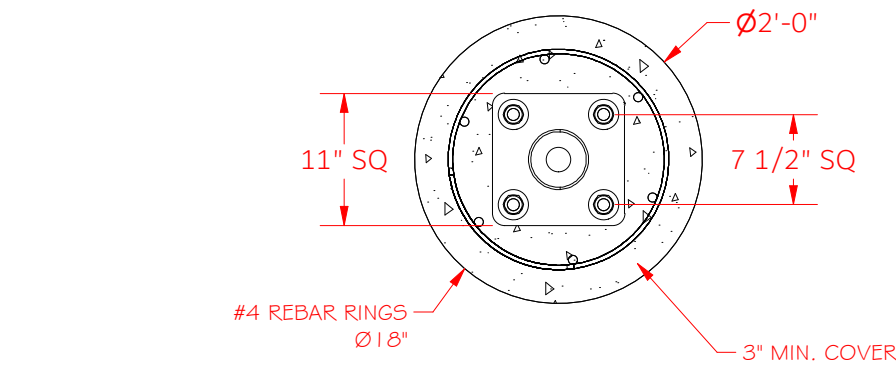

DETAIL H  
PIER FOUNDATION  
SCALE 3/4"=1'-0"

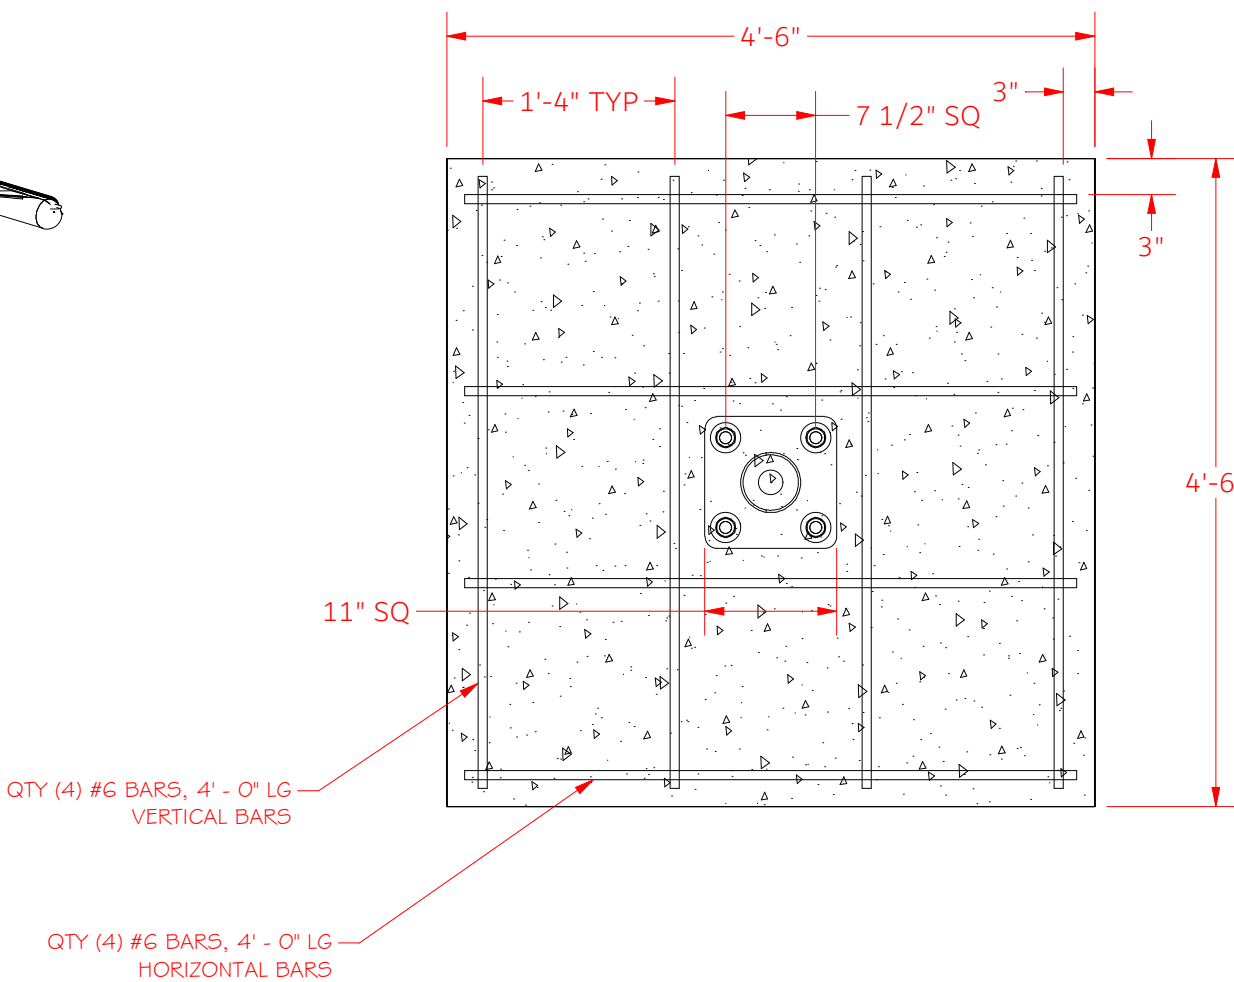

DETAIL T  
FOOTING FOUNDATION  
SCALE 3/4"=1'-0"

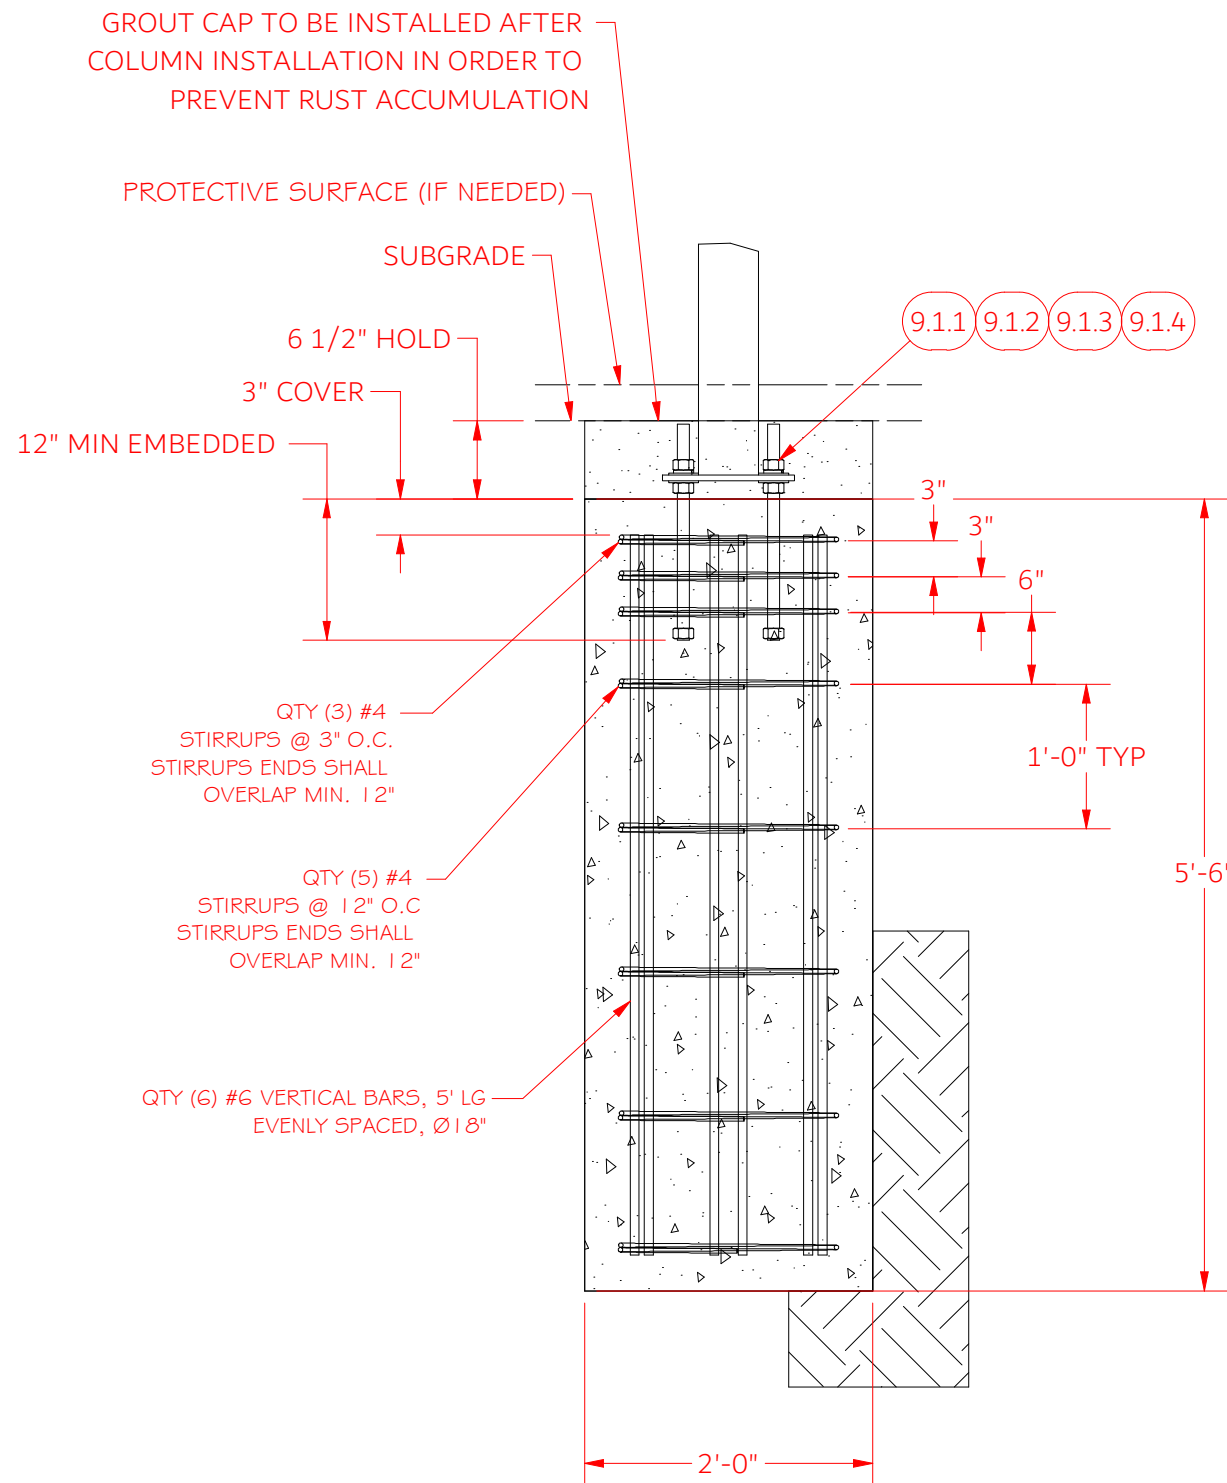

DETAIL H  
PIER FOUNDATION  
SCALE 3/4"=1'-0"

| ITEM  |   | QTY                               | PART NUMBER | AX Part Number | DESCRIPTION                                                                                     | STATUS                     | MASS           |
|-------|---|-----------------------------------|-------------|----------------|-------------------------------------------------------------------------------------------------|----------------------------|----------------|
| 1     | 1 | CLMN-SPP-010-500-188-1000-14x14-P | 312877      |                | Swedge Column 5" OD, 0.188" Thickness, Painted CLMN-SPP-010-500-188-1000-14x14-P                | Released for Manufacturing | 124.987 lbmass |
| 2     | 1 | CRSP-SPP-500-500-01-P             | 307264      |                | SPP Crosspiece 5.000" to 5.000", CRSP-SPP-500-500-01-P Painted                                  | Released for Manufacturing | 80.356 lbmass  |
| 3     | 3 | RAFT-101-500-188-098_5-01-P       | 307273      |                | Rafter, 5.07" x 0.188" Wall 98.5", Length RAFT-101-500-188-098_5-01-P                           | Released for Manufacturing | 85.893 lbmass  |
| 4     | 1 | SHADE-SPP-1414                    | 307277      |                | Single Pole Pyramid, Shade, 14'x14' Square, SHADE-SPP-1414                                      | Released for Manufacturing | 72.072 lbmass  |
| 5     | 1 | PACK-SPP-1400                     | 307276      |                | Hardware Package, SPCP, 14' x 14' Shade, 1/4" Cable and Clamps, PACK-SPP-1400                   | Released for Manufacturing | 3.024 lbmass   |
| 5.1   | 4 | RVT-DR-375-112-001                | 279316      |                | Rivet 3/8" x 3/8" DRV AS - Grip Range: Min = 313, Max = 438                                     | Released for Manufacturing | 0.011 lbmass   |
| 5.2   | 2 | CLCM-25                           | 259617      |                | HDG Cable Clamp 1/4"                                                                            | Released for Manufacturing | 0.223 lbmass   |
| 5.3   | 1 | CBL-025-095_0                     | 291013      |                | 95' 1/4" 7x19 Hot Dipped Galv. Aircraft Steel Cable                                             | Released for Manufacturing | 2.022 lbmass   |
| 5.4   | 2 | FLWA-500-02-01-01                 | 257135      |                | 1/2" Flat Washer G-8 Yellow Zinc                                                                | Released for Manufacturing | 0.029 lbmass   |
| 5.5   | 1 | LOWA-500-03-01-01                 | 257188      |                | 1/2" Split Lock Washer G-8 Yellow Zinc                                                          | Released for Manufacturing | 0.01381 lbmass |
| 5.6   | 1 | HNT-500-13-04-01-01               | 257177      |                | 1/2" - 13 UNC Hex Nut G-8 Yellow Zinc                                                           | Released for Manufacturing | 0.043 lbmass   |
| 5.7   | 1 | HCS-500-13-600-01-01-01           | 257156      |                | Hex Cap Screw 1/2" - 13 UNC X 6" G-8 Yellow Zinc                                                | Released for Manufacturing | 0.400 lbmass   |
| 8     | 1 | RAFT-RR-S-500-188-110_0-P         | 308252      |                | Rafter, Rapid Release, Single, 5" OD, 0.188" THK, 121" Length RAFT-RR-S-500-188-121_0-P Painted | Released for Manufacturing | 35.626 lbmass  |
| 9     | 1 | REC-1000-18-4-01                  | 307332      |                | Anchor Set, 1", 18" LG, Qty 4                                                                   | Released for Manufacturing | 21.806 lbmass  |
| 9.1   | 4 | ANCH-1000-18                      | 257224      |                | Anchor Assembly 1" x 18"                                                                        | Released for Manufacturing | 5.452 lbmass   |
| 9.1.1 | 2 | HNT-1000-8-04-02-04               | 257173      |                | Hex Nut 1" G-8 Bare                                                                             | Released for Manufacturing | 0.327 lbmass   |
| 9.1.2 | 1 | LOWA-1000-03-02-04                | 257182      |                | 1" Split Lock Washer G-8 Yellow Zinc                                                            | Released for Manufacturing | 0.09524 lbmass |
| 9.1.3 | 2 | FLWA-1000-02-02-04                | 257132      |                | 1/2" Flat Washer G-8 Yellow Zinc                                                                | Released for Manufacturing | 0.183 lbmass   |
| 9.1.4 | 1 | ANBO-001-1000-18                  | 257218      |                | Anchor Bolt 1" x 18"                                                                            | Released for Manufacturing | 4.337 lbmass   |

Part No: SPPS-O1O-I400-I000-00I-AXXXX-OI AX Part Number:CPOI8I5O  
AX Router:PRN-00001O Scale:3/8"=1'

### PLAN EAST VIEW

SHADE IS TRANSPARENT IN THIS VIEW  
SCALE 3/8"=1'



Skyways  
by Landscape Structures Inc.  
8131 Forney Rd.  
Dallas TX, 75227  
playlsi.com

Stamp:

Project Info:

Single Pole Pyramid  
14'x14'x10' (060)

Project No.:


Sheet Title:

Plans & Sections

Sheet Size:

"D" 34"x22"

Reference Scale:

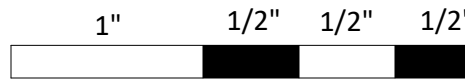

Revisions:

| # | Revision     | Date     | By |
|---|--------------|----------|----|
| A | For Approval | 11/29/23 | KS |
|   |              |          |    |
|   |              |          |    |
|   |              |          |    |

Date: 11/29/23

Drawn by:

KS

Designed by:

TM

Approved by:

TM

Drawing: SPP-060-1400-1000-001

Sheet: