
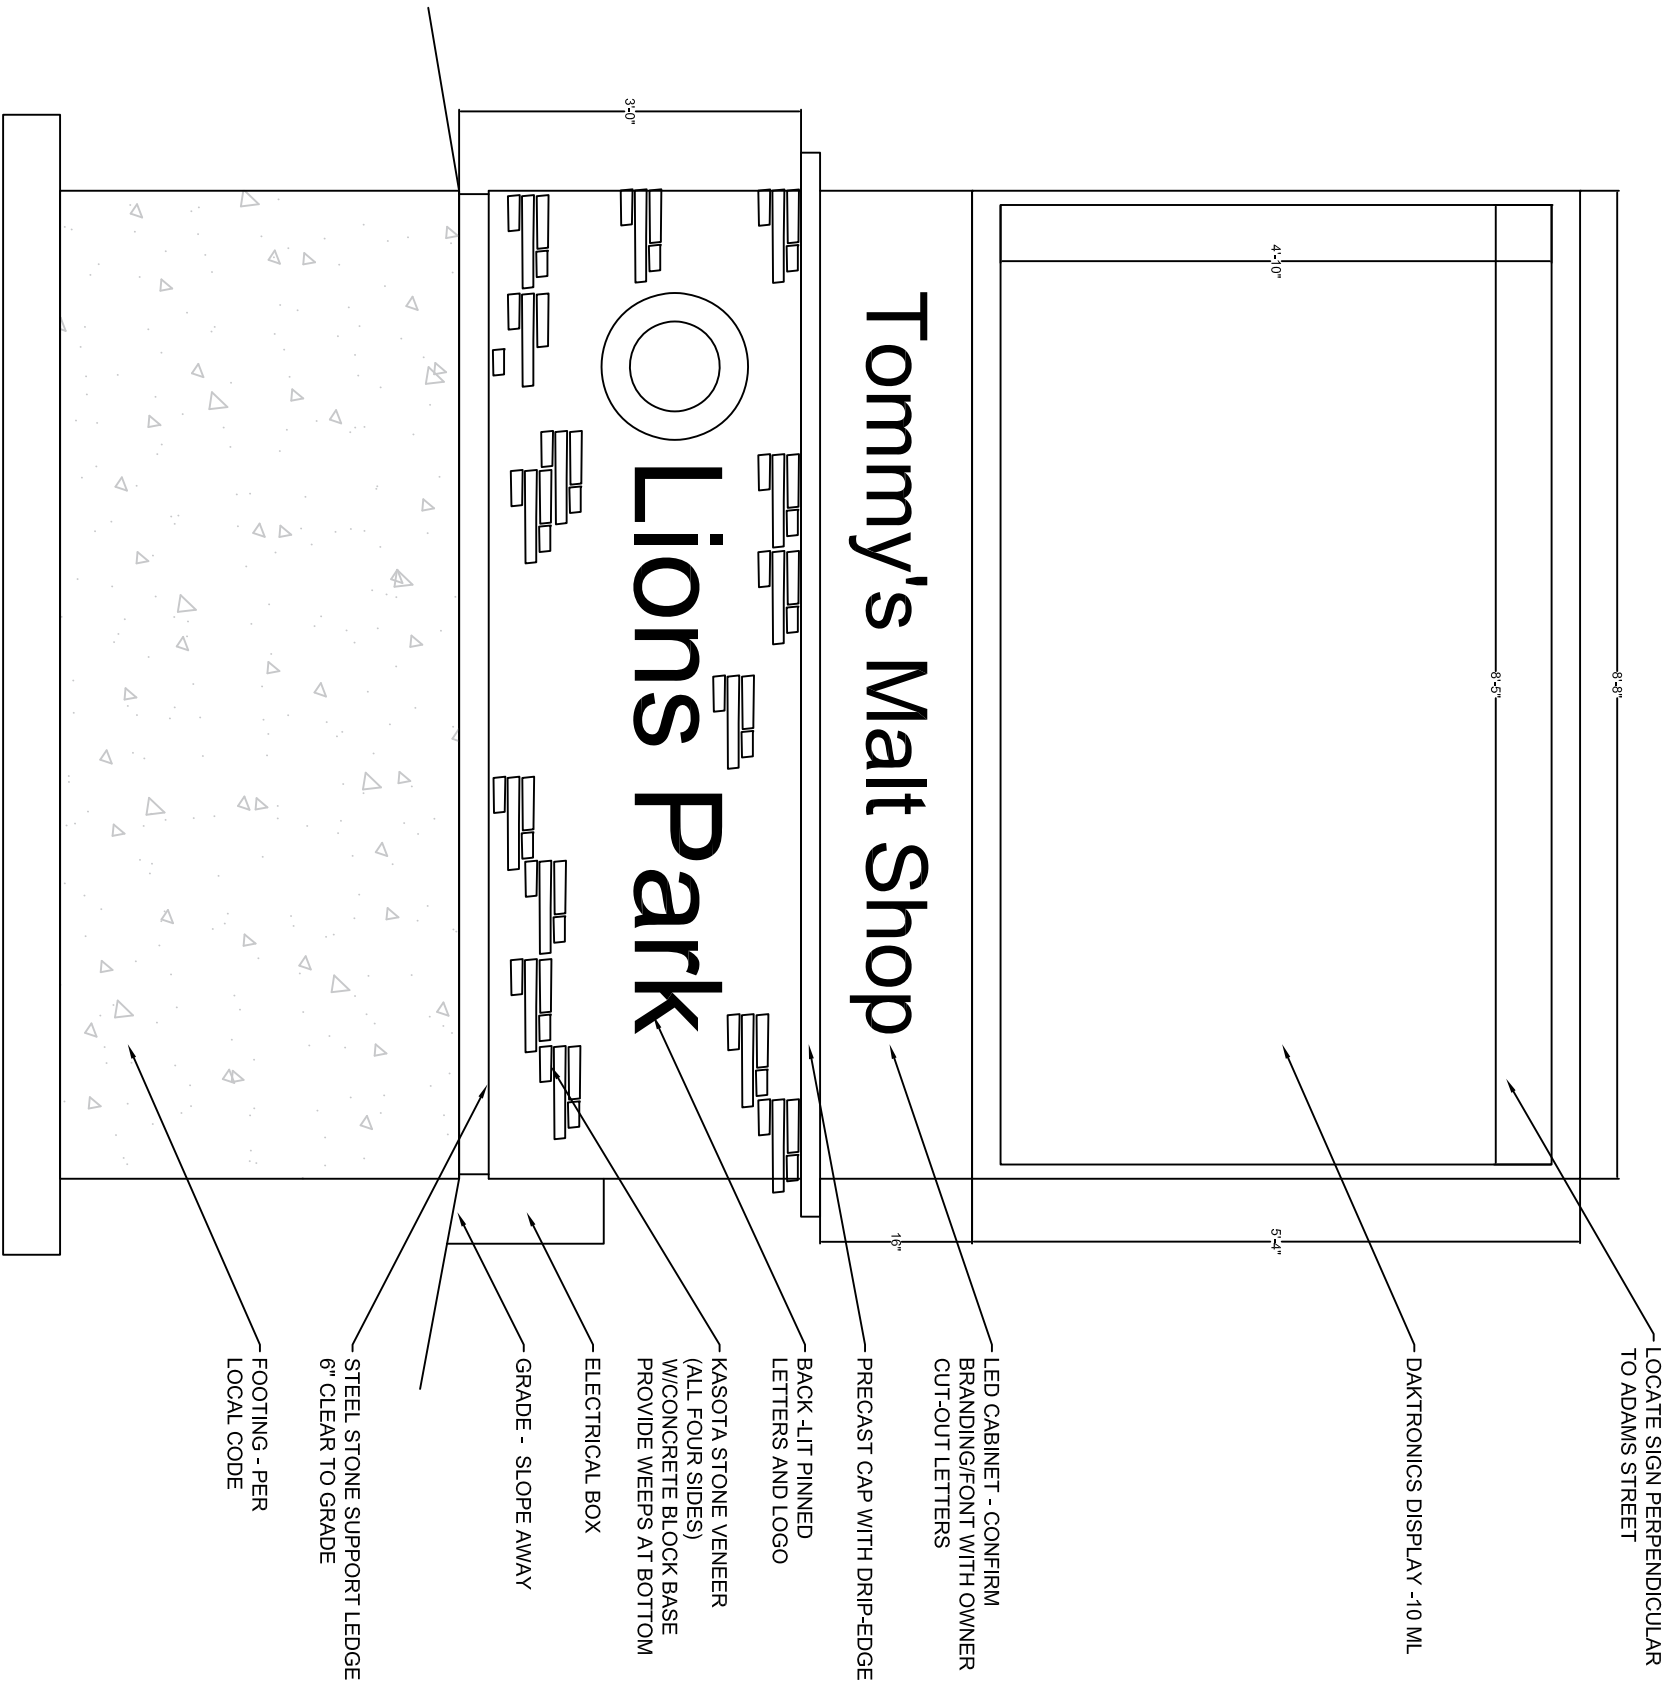


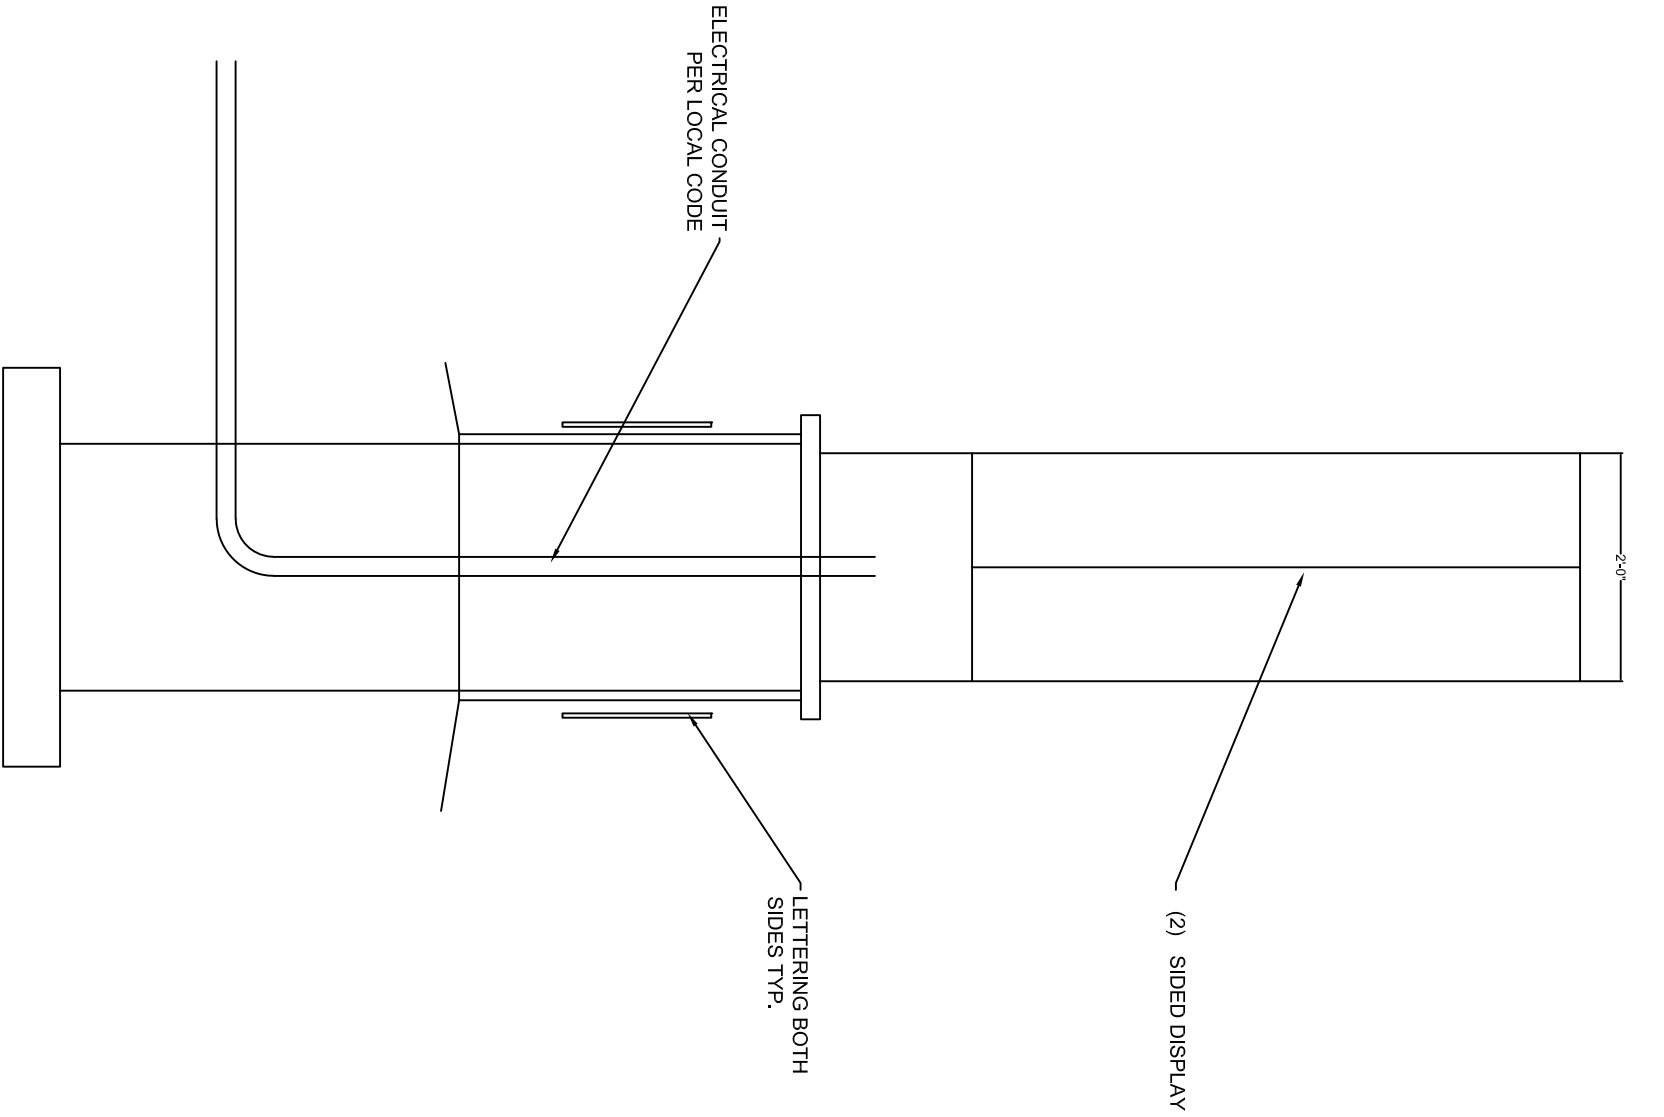

Lions Park
1103 Adams Street

Concept
Sign Plan

03-14-2023