


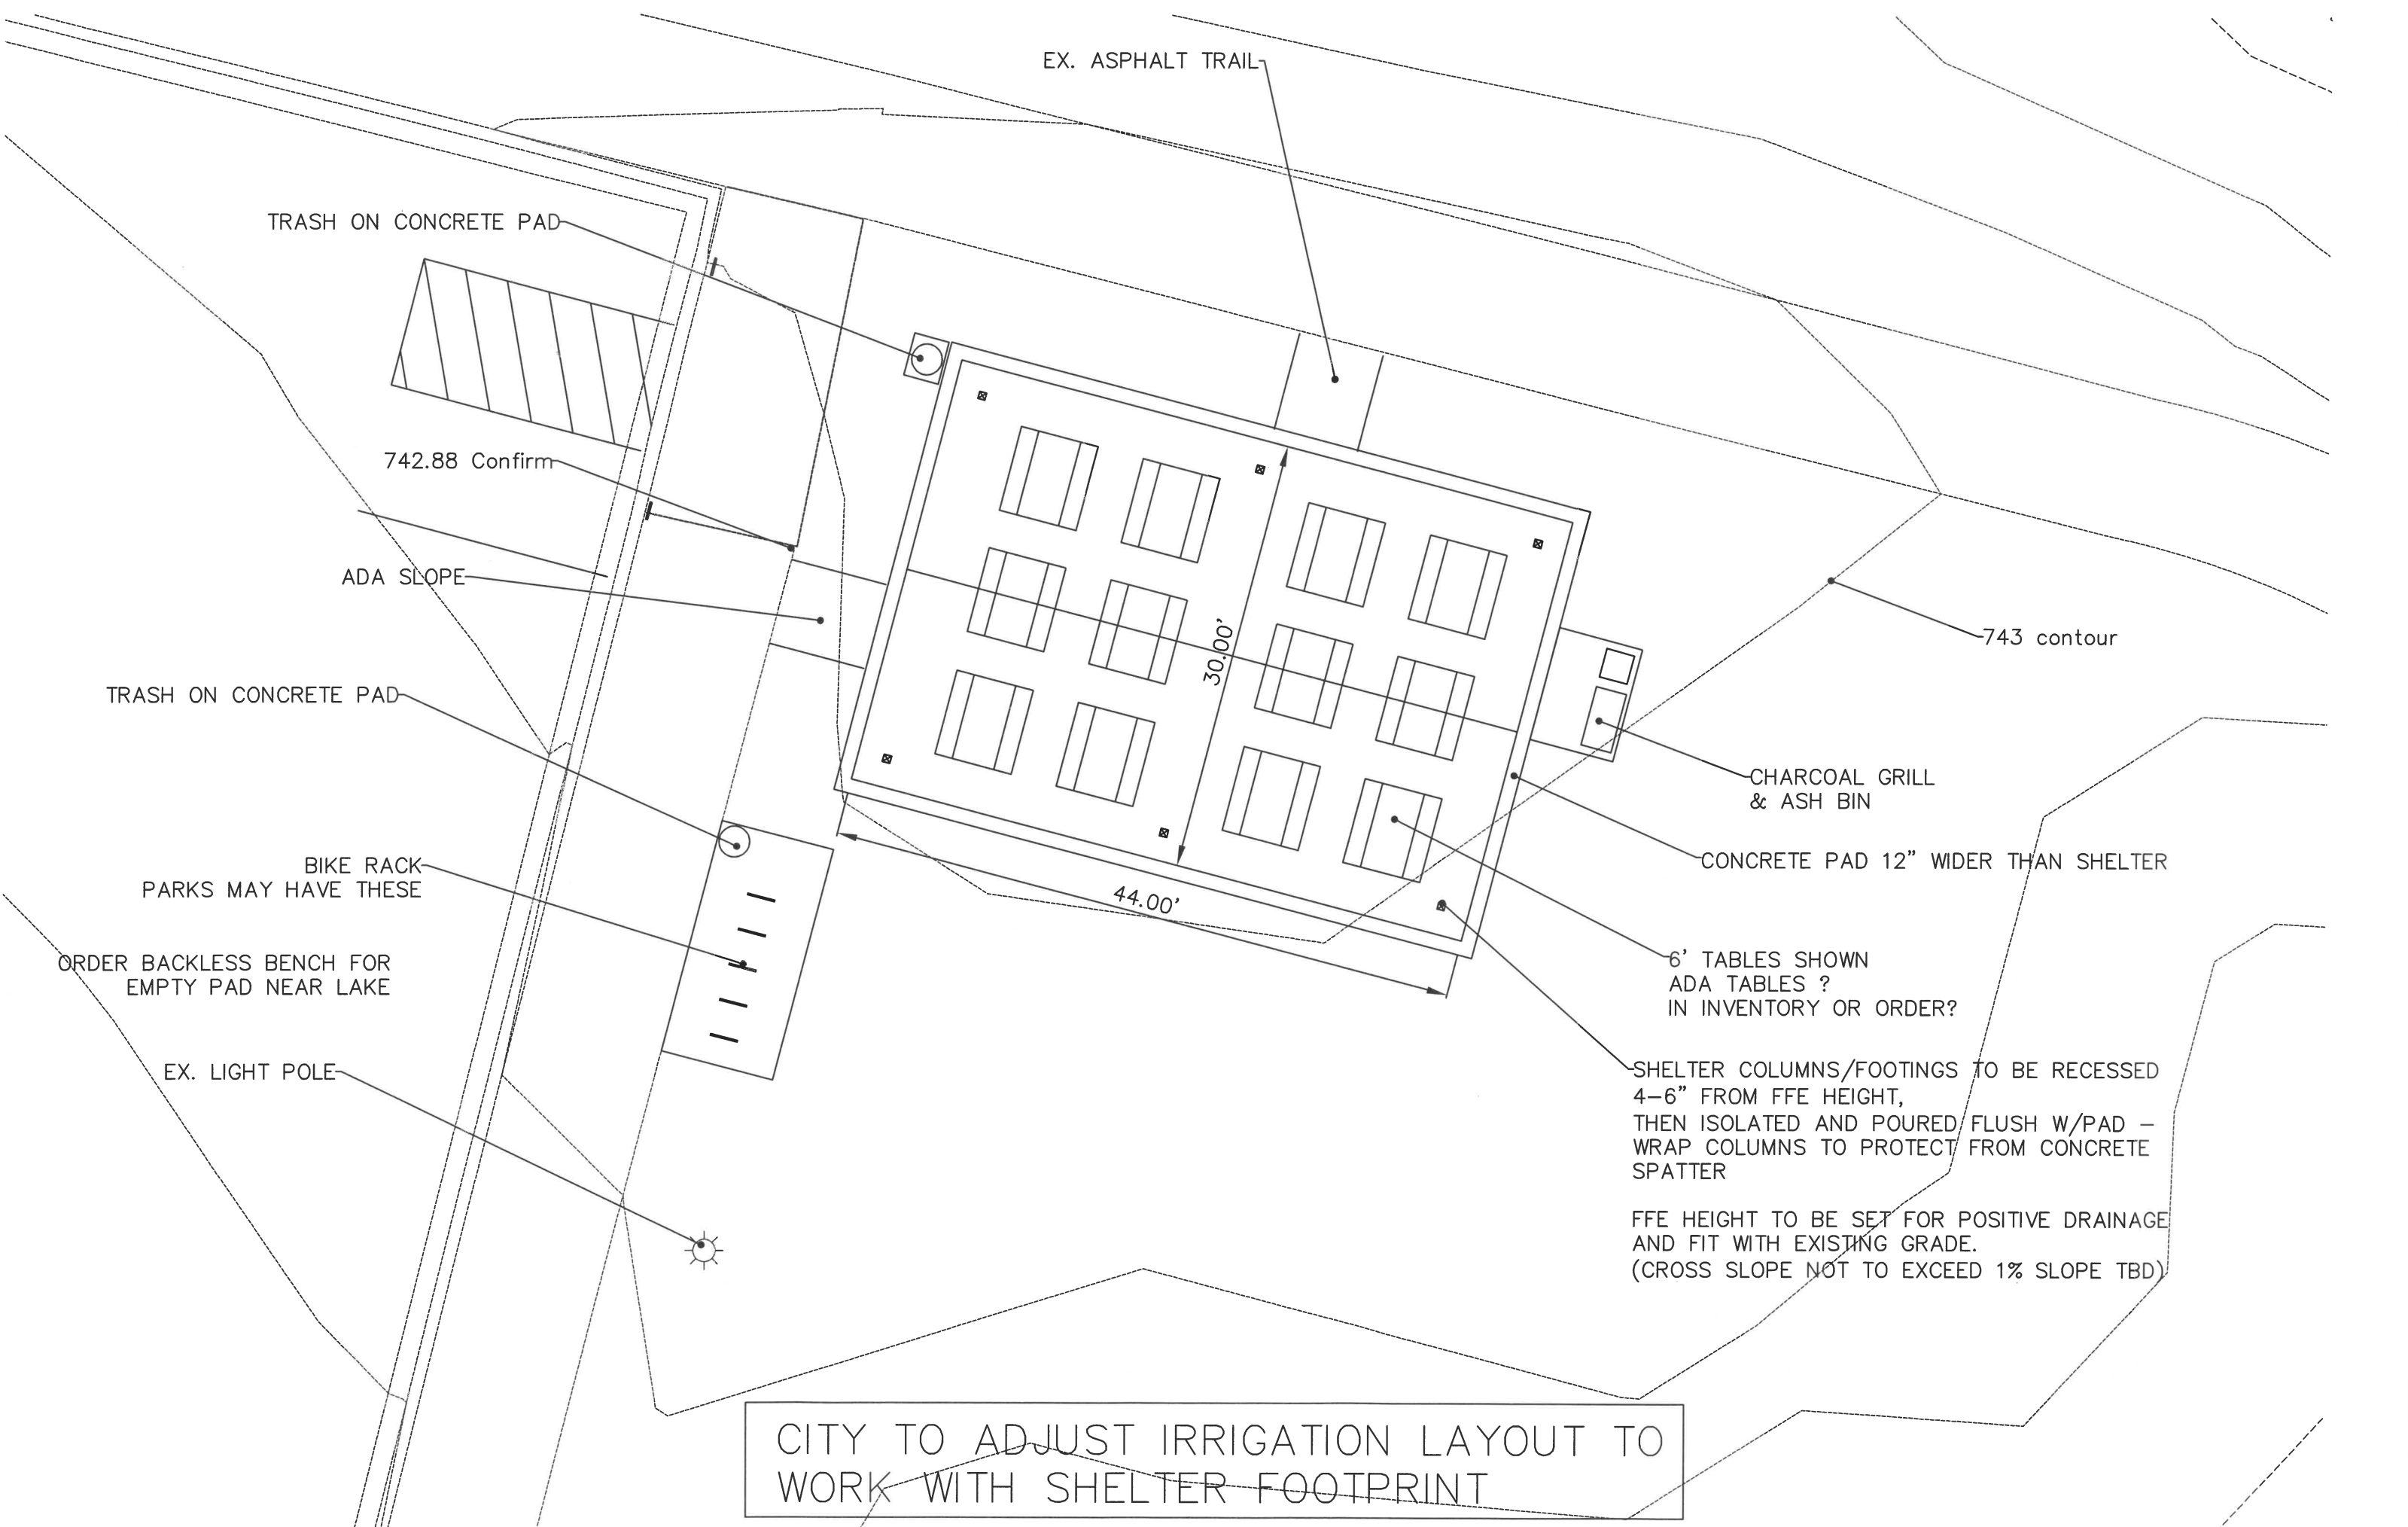

EX. ASPHALT TRAIL

TRASH ON CONCRETE PAD

742.88 Confirm

ADA SLOPE

TRASH ON CONCRETE PAD

BIKE RACK
PARKS MAY HAVE THESE

ORDER BACKLESS BENCH FOR
EMPTY PAD NEAR LAKE

EX. LIGHT POLE

743 contour

CHARCOAL GRILL
& ASH BIN

CONCRETE PAD 12" WIDER THAN SHELTER

6' TABLES SHOWN
ADA TABLES ?
IN INVENTORY OR ORDER?

SHELTER COLUMNS/FOOTINGS TO BE RECESSED
4-6" FROM FFE HEIGHT,
THEN ISOLATED AND POURED FLUSH W/PAD -
WRAP COLUMNS TO PROTECT FROM CONCRETE
SPATTER

FFE HEIGHT TO BE SET FOR POSITIVE DRAINAGE
AND FIT WITH EXISTING GRADE.
(CROSS SLOPE NOT TO EXCEED 1% SLOPE TBD)

CITY TO ADJUST IRRIGATION LAYOUT TO
WORK WITH SHELTER FOOTPRINT