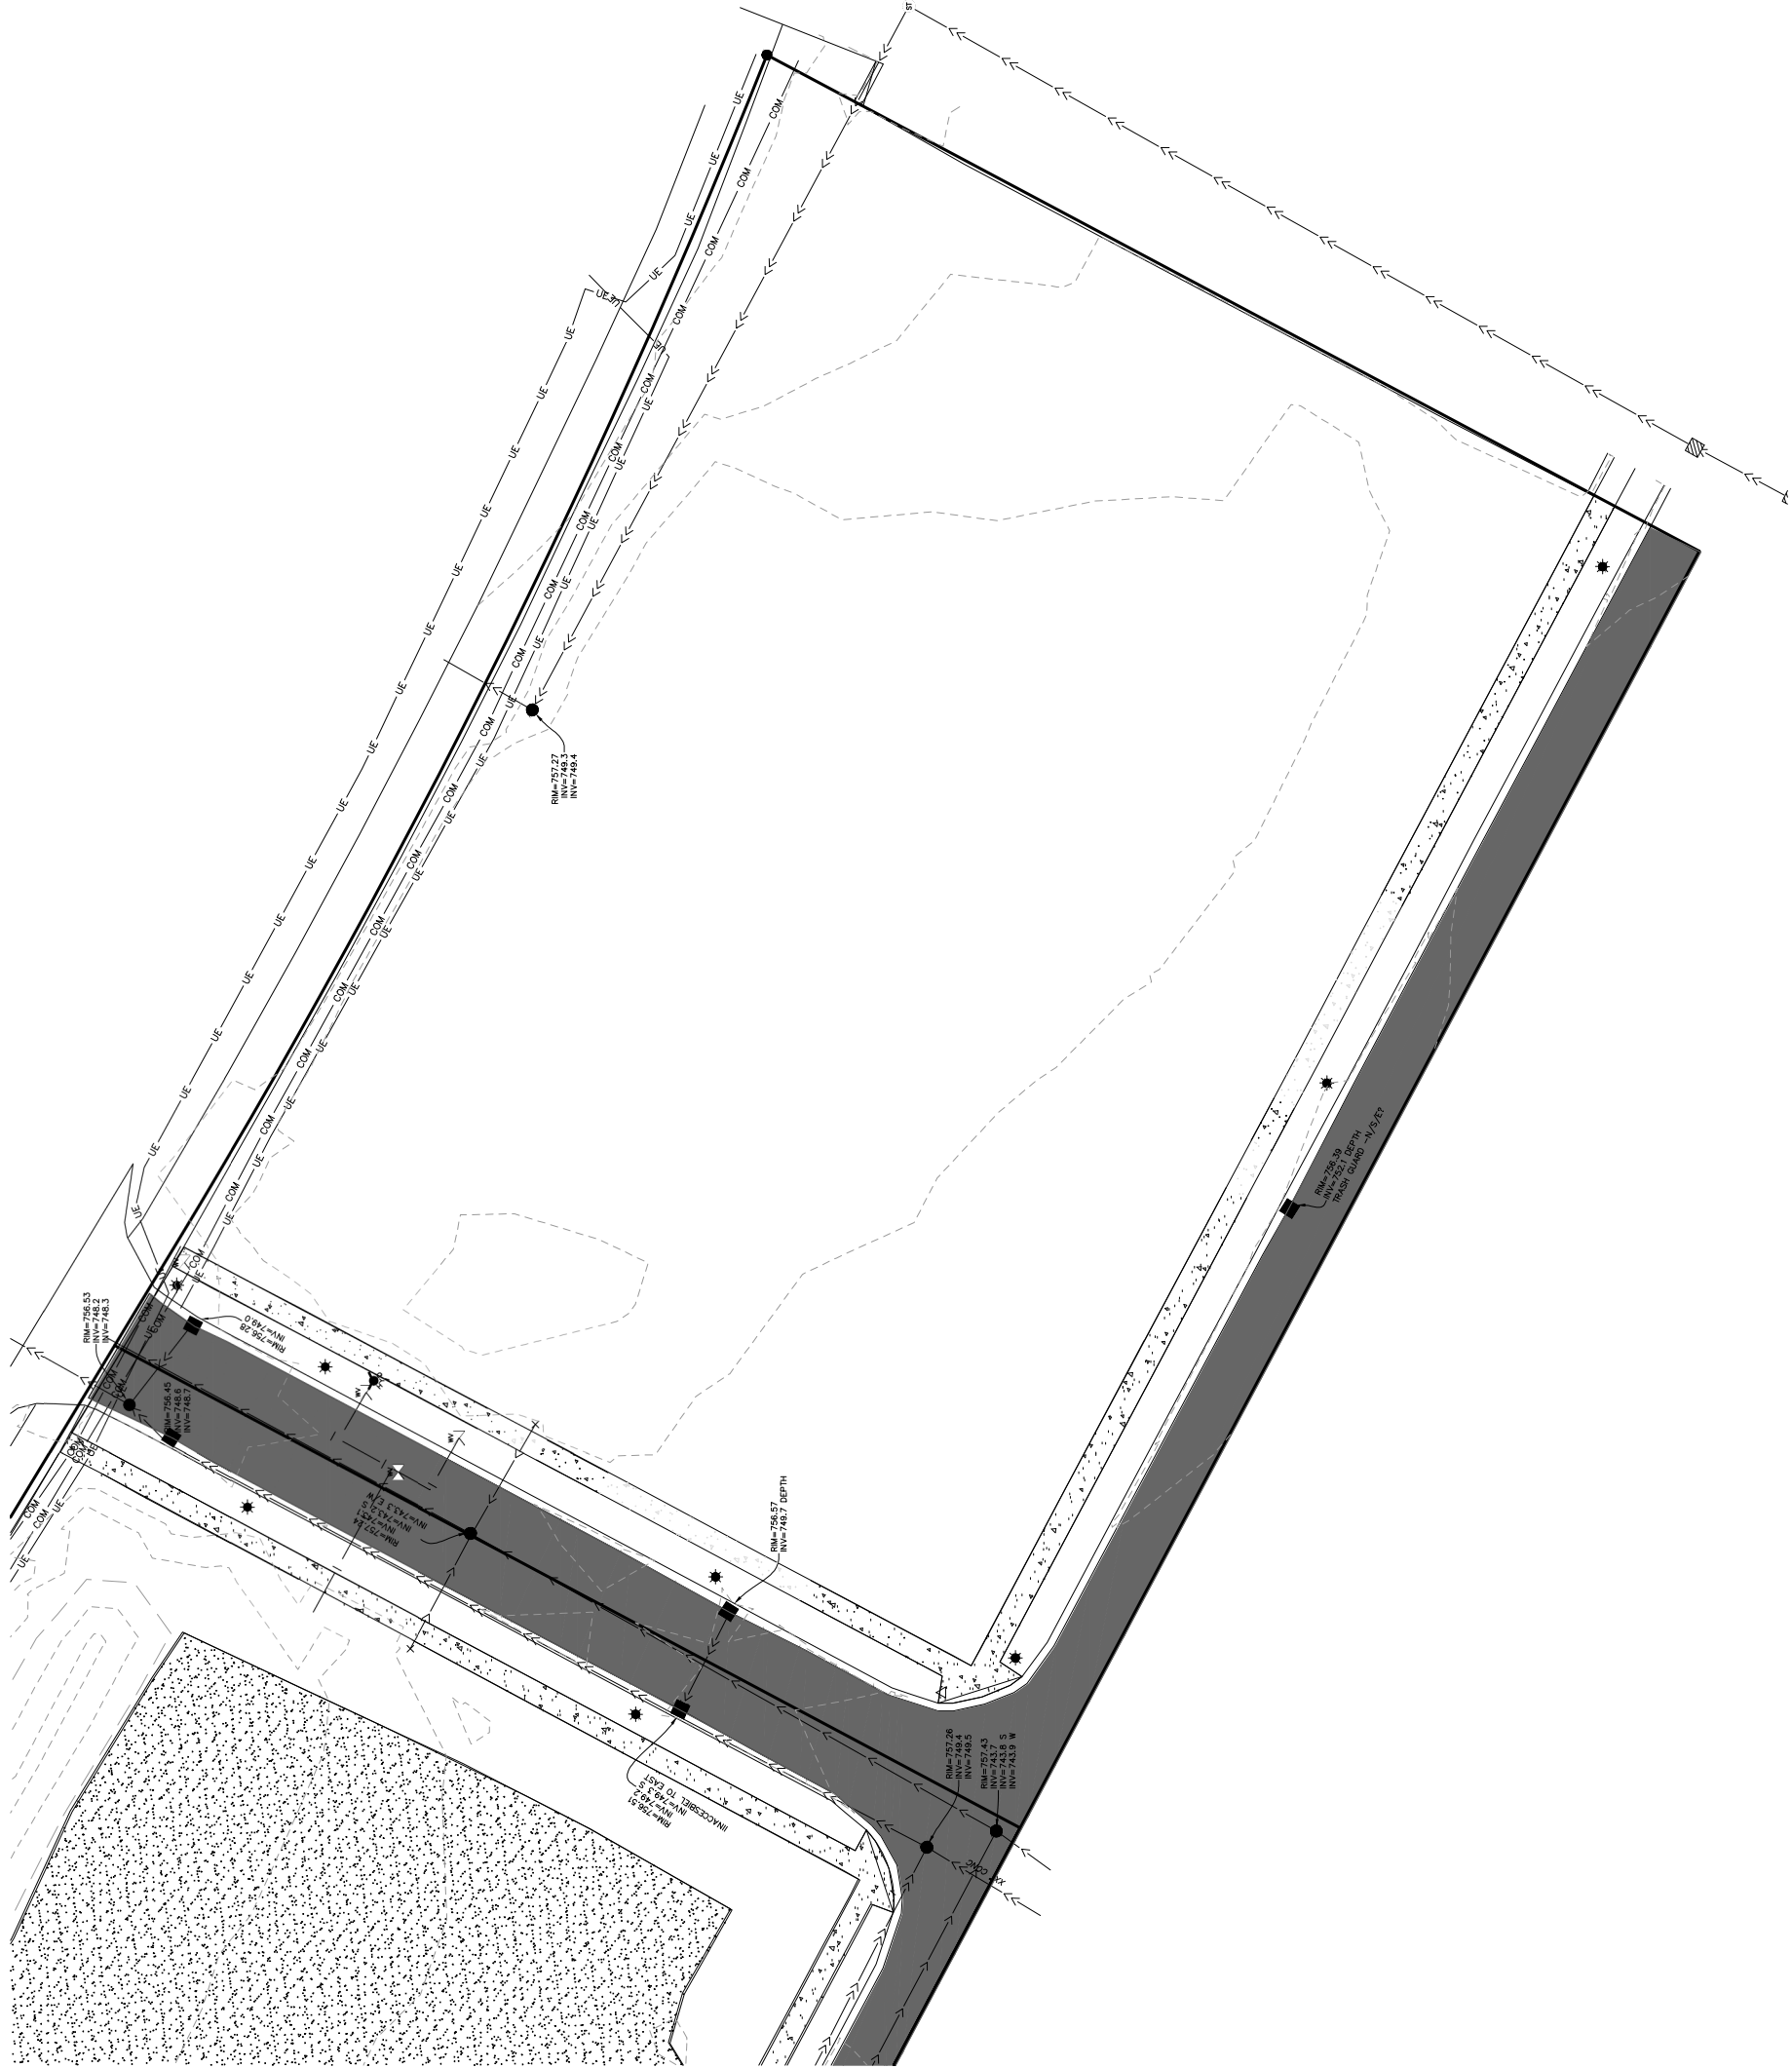


NOTES

1. SEE SHEET G-002 FOR ADDITIONAL PROJECT NOTES.
2. VERIFY CONDITIONS OF THE SITE PRIOR TO CONSTRUCTION AND NOTIFY THE ENGINEER OF ANY DISCREPANCIES.

LEGEND

- | | |
|---|---|
| PROPERTY SURFACE | EXISTING UNDERGROUND COMMUNICATION LINE |
| LOT LINE | EXISTING UNDERGROUND ELECTRIC LINE |
| RIGHT OF WAY LINE | EXISTING STORM SEWER |
| EXISTING PROPERTY LINE | EXISTING SANITARY SEWER |

HIGH STAKES SHELL

2941 WINNERS CIRCLE DRIVE
CITY OF SHAKOPEE
SCOTT COUNTY, MINNESOTA

73

[illegible]

CERTIFICATION

I HEREBY CERTIFY THAT THIS PROJECT HAS BEEN PREPARED IN ACCORDANCE WITH THE SPECIFICATION, OR REPORT IN THE ATTACHED DRAWING, PREPARED BY ME OR UNDER MY DIRECT SUPERVISION AND THAT I AM A DULY LICENSED PROFESSIONAL ENGINEER UNDER THE LAWS OF THE STATE OF MINNESOTA.

Michael Duff

LICENSE NO.: 55470

DATE: 04/25/2024

PROJECT NO.: 193806452

DWN BY:	CHK'D BY:	APP'D BY:
---------	-----------	-----------

WISS	GDE	GDE
04/05/2004		

1000


CONCLUSIONS

SHEET NO.:

C-001

WARNING:

THE CONTRACTOR SHALL BE RESPONSIBLE FOR CALLING FOR LOCATIONS OF ALL EXISTING UTILITIES. THEY SHALL COOPERATE WITH ALL UTILITY COMPANIES IN MAINTAINING THEIR SERVICE AND/OR RELOCATION OF LINES.

THE CONTRACTOR SHALL CONTACT GOPHER STATE ONE CALL AT 661-454-0002 AT LEAST 48 HOURS IN ADVANCE FOR THE LOCATIONS OF ALL UNDERGROUND WIRES, CABLES, CONDUITS, PIPES, MANHOLES, VALVES OR OTHER BURIED STRUCTURES BEFORE DIGGING. THE CONTRACTOR SHALL REPAIR OR REPLACE THE ABOVE WHEN DAMAGED DURING CONSTRUCTION AT NO COST TO THE OWNER.

CALL BEFORE YOU DIG

GOPHER STATE ONE CALL

TWIN CITY AREA: 651-454-0002

TOLL FREE 1-800-252-1166