



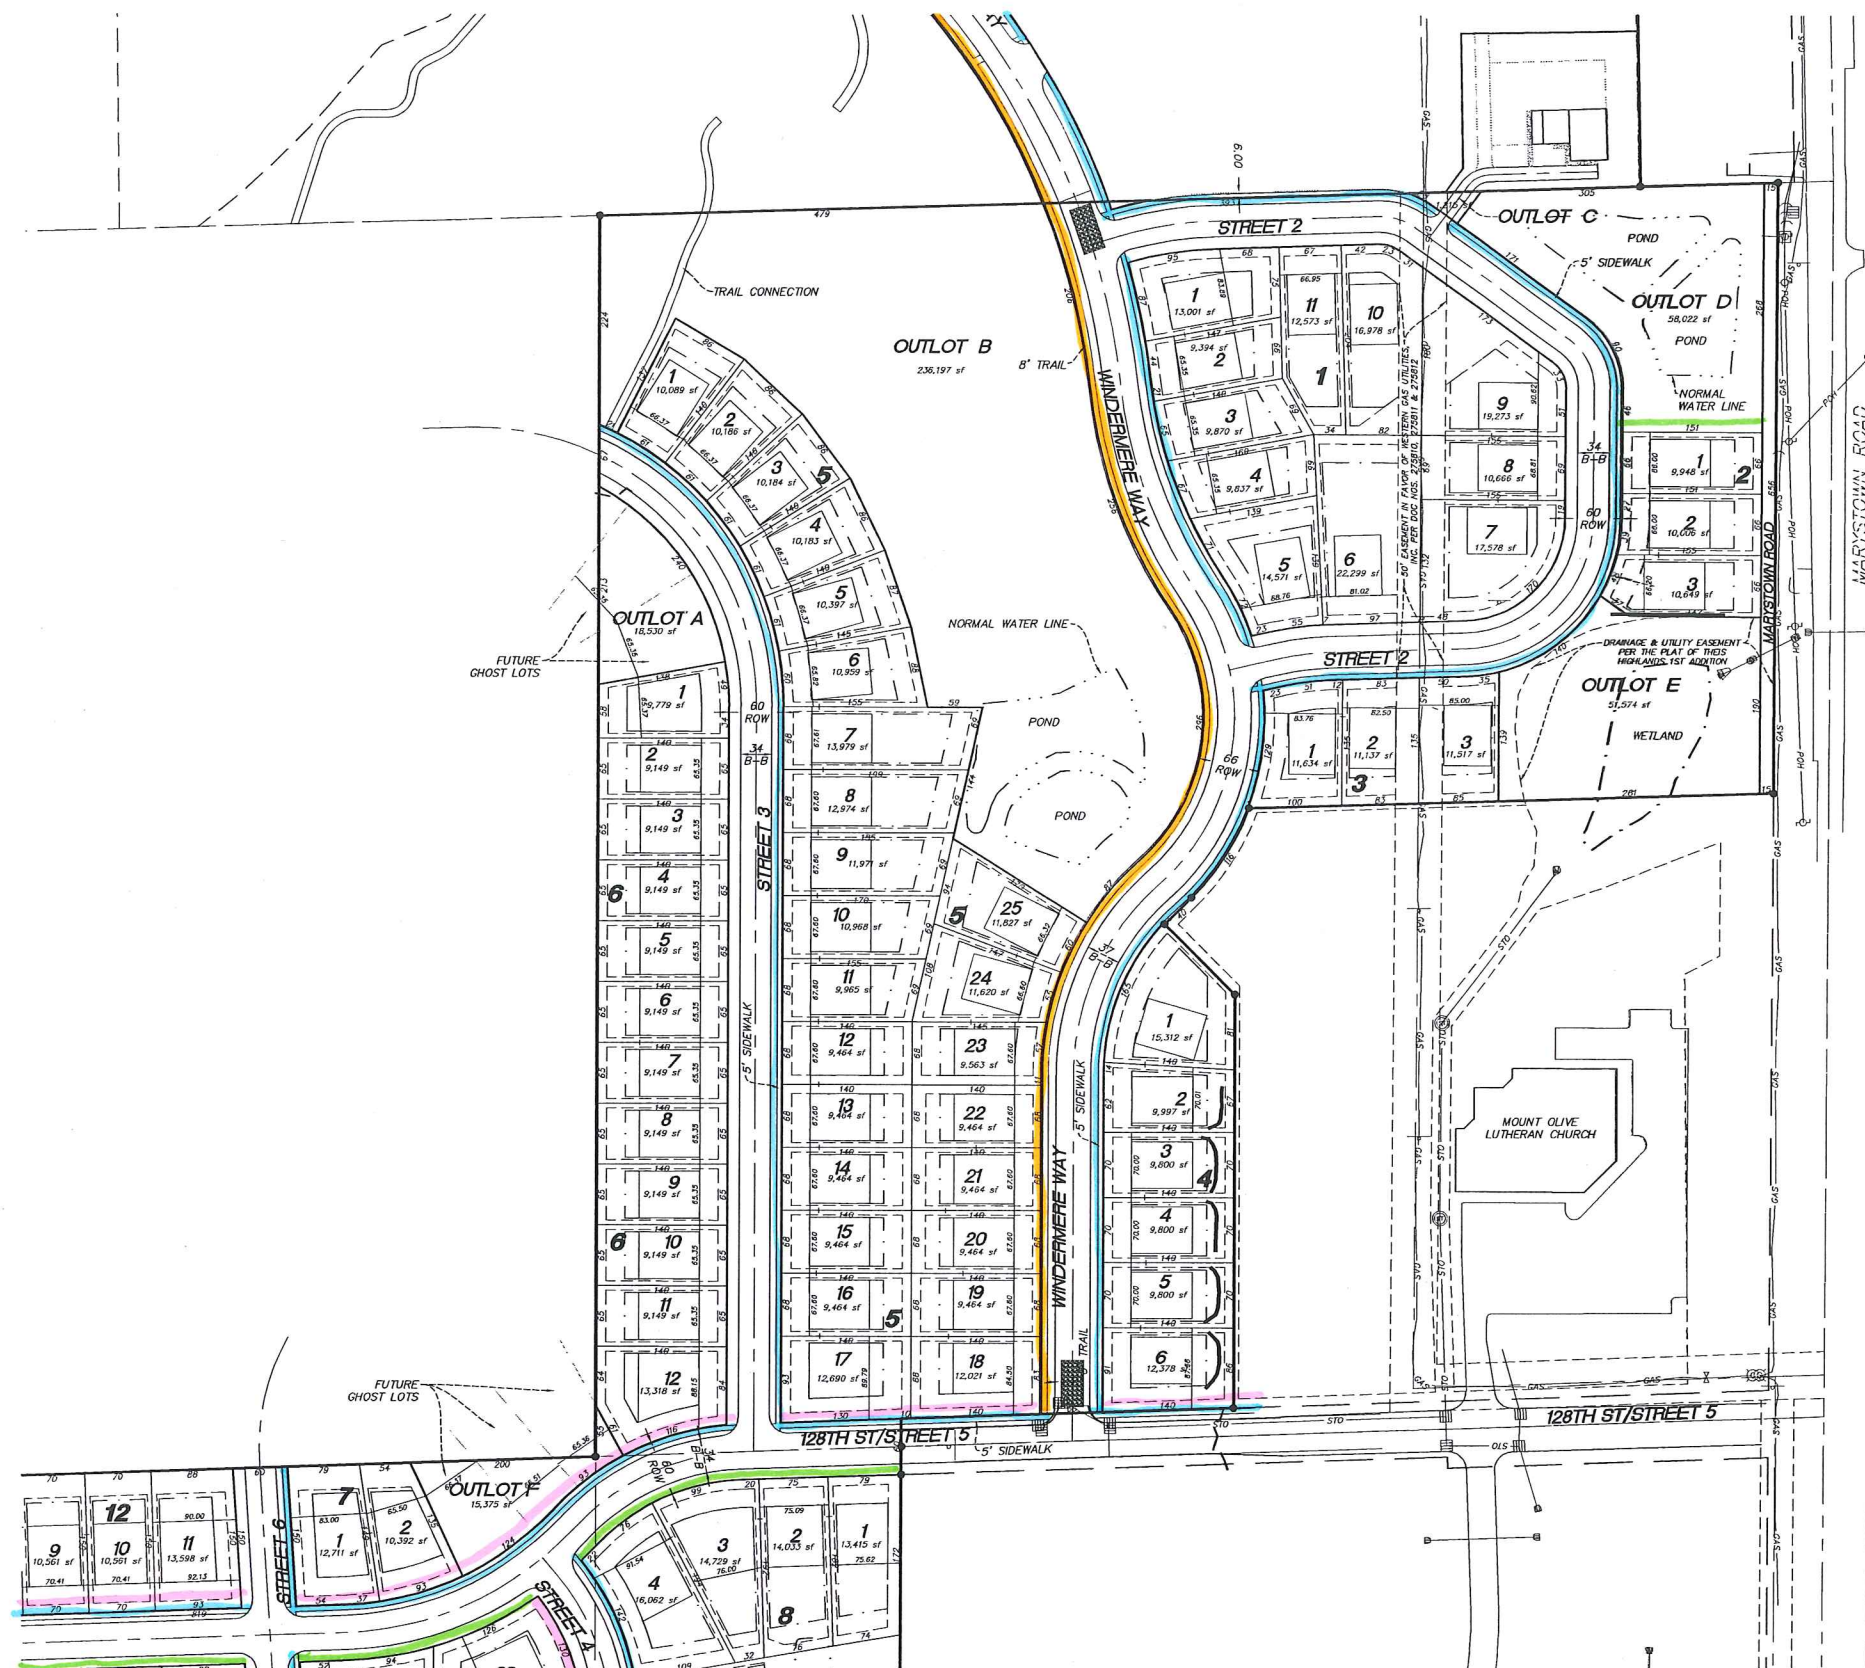

TRAILS + SIDEWALKS

-  SIDEWALK AS SHOWN
-  PROPOSED SIDEWALK
-  TRAILS AS SHOWN
-  PROPOSED TRAILS

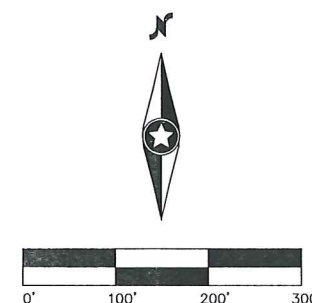

NOT FOR CONSTRUCTION

Latest Revision Date: 03/08/18

0014194PP02.dwg

Date: 03/08/18 Sheet: 4 OF 37

Westwood

Phone (952) 937-5150 12701 Whitewater Drive, Suite #300
Fax (952) 937-5822 Minneapolis, MN 55343
Toll Free (888) 937-5150 westwoodps.com
Westwood Professional Services, Inc.

I hereby certify that this plan was prepared by me or under my direct supervision and that I am a duly licensed LAND SURVEYOR under the laws of the State of Minnesota.

Craig W. Morse
Date: 03/08/18 License No. 230221

Revisions:

Designed: FDH II
Checked: FDH II
Drawn: DWR
Record Drawing by/date:

Prepared for:

D.R. Horton, Inc - Minnesota
20860 Kenbridge Court, Suite 100
Lakeville, MN, 55044

Windermere South

Shakopee, Minnesota

Preliminary Plat - North



Figure 1 shows a 2x2 grid of photographs representing the four quadrants of a study area. The bottom axis is labeled with 0', 100', 200', and 300'.

Latest Revision Date: 03/08/18
0014194PPP03
Date: 03/08/18 Sheet: 5 OF 37

Windermere South

Preliminary Plat - South

Shakopee, Minnesota

Westwood

Phone (952) 937-5150 12701 Whitewater Drive, Suite #300
Fax (952) 937-5822 Minnetonka, MN 55343
Toll Free (888) 937-5150 westwoodps.com
Westwood Professional Services, Inc.

I hereby certify that this plan was prepared by me or under my direct supervision and that I am a duly licensed LAND SURVEYOR under the laws of the State of Minnesota.

Craig W. Morse
Date: 03/08/18 Volume No: 23021

1 Revisions

Designed:	FDH II
Checked:	FDH II
Drew:	DWR
Record Drawing by/date:	

|| Prepared for:

D.R. Horton, Inc - Minnesota

20860 Kenbridge Court, Suite 100
Lakeville, MN. 55044