
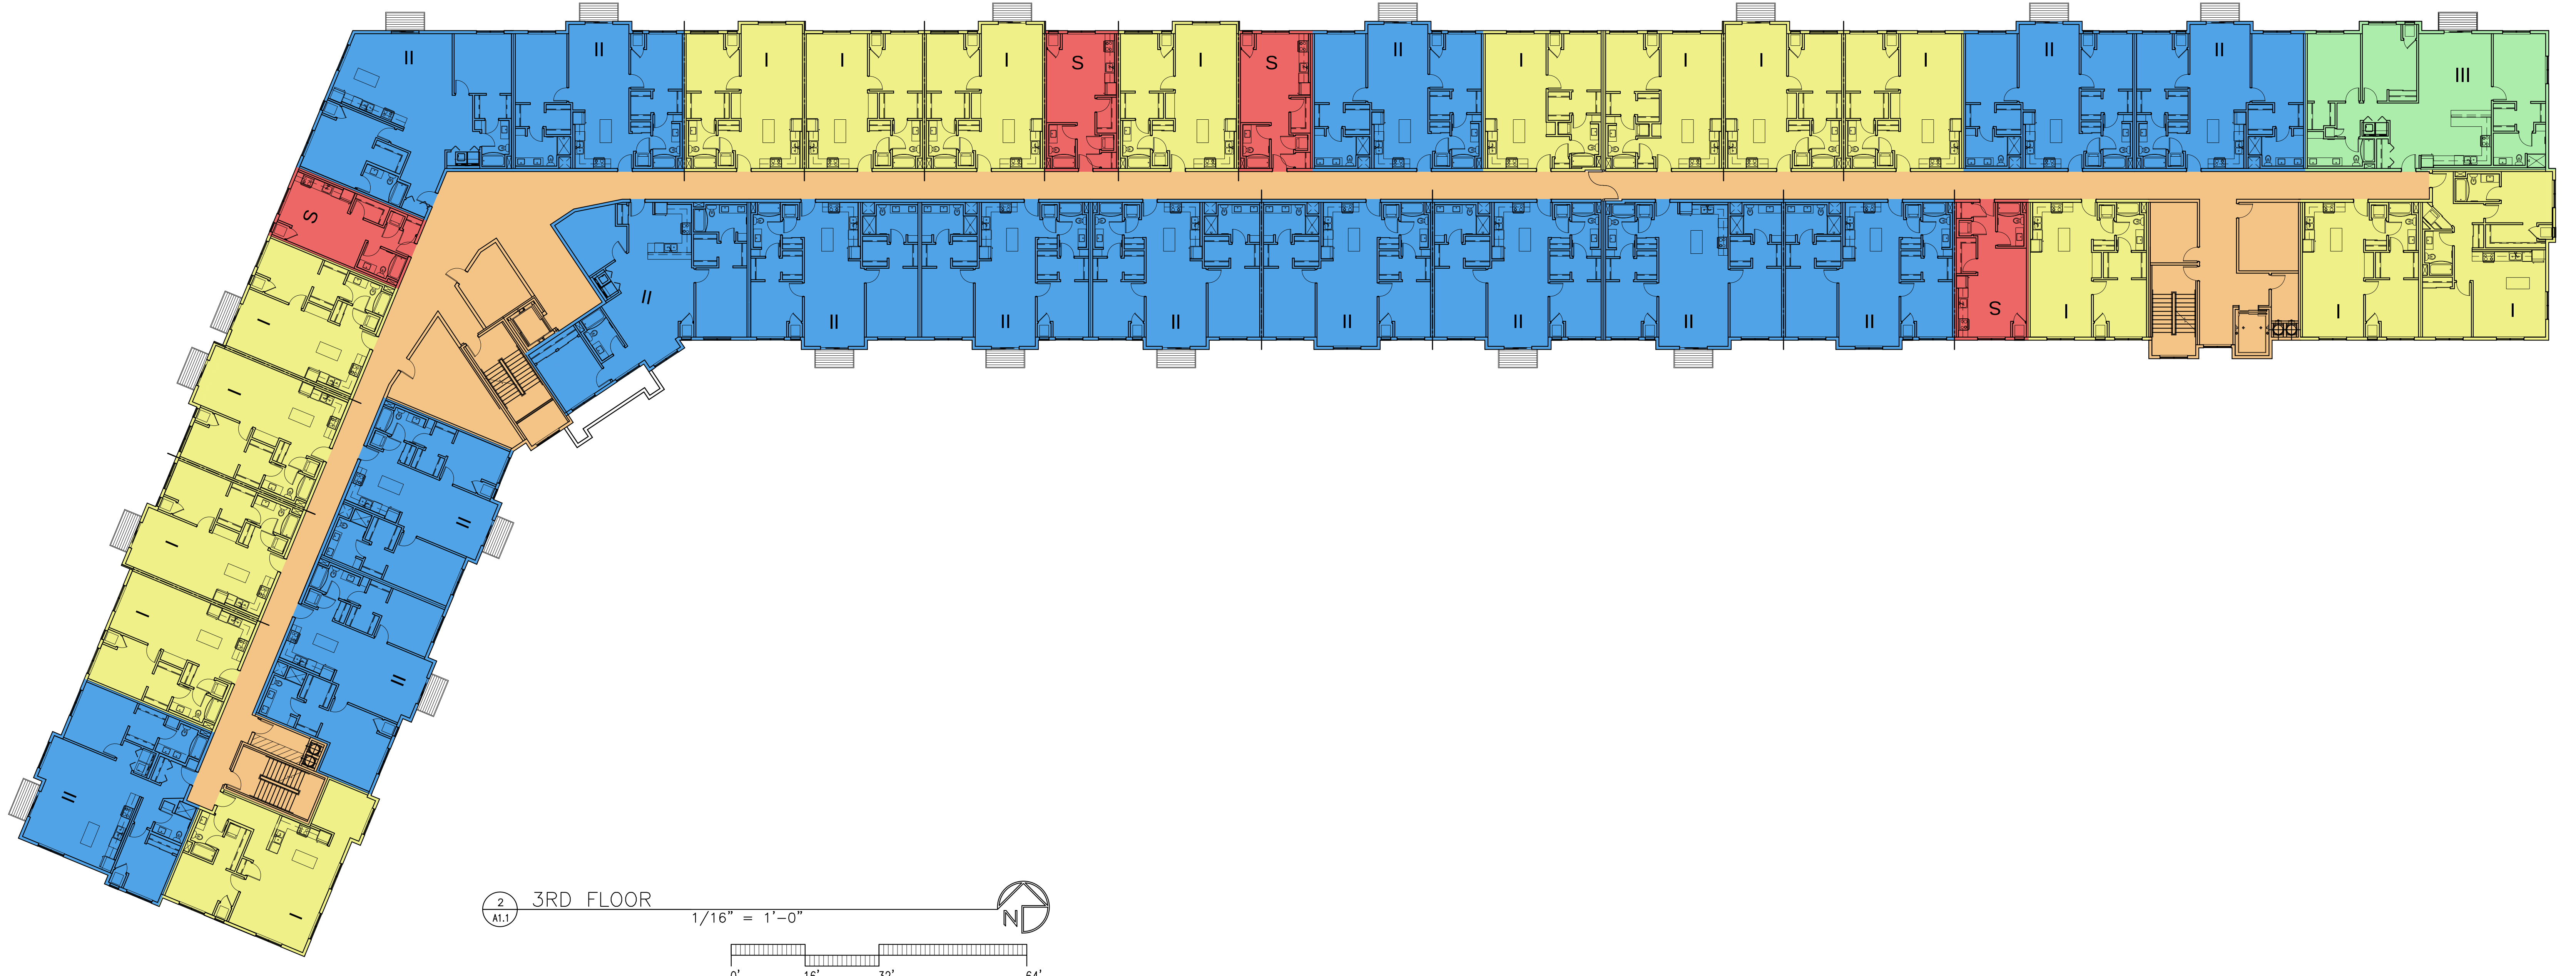


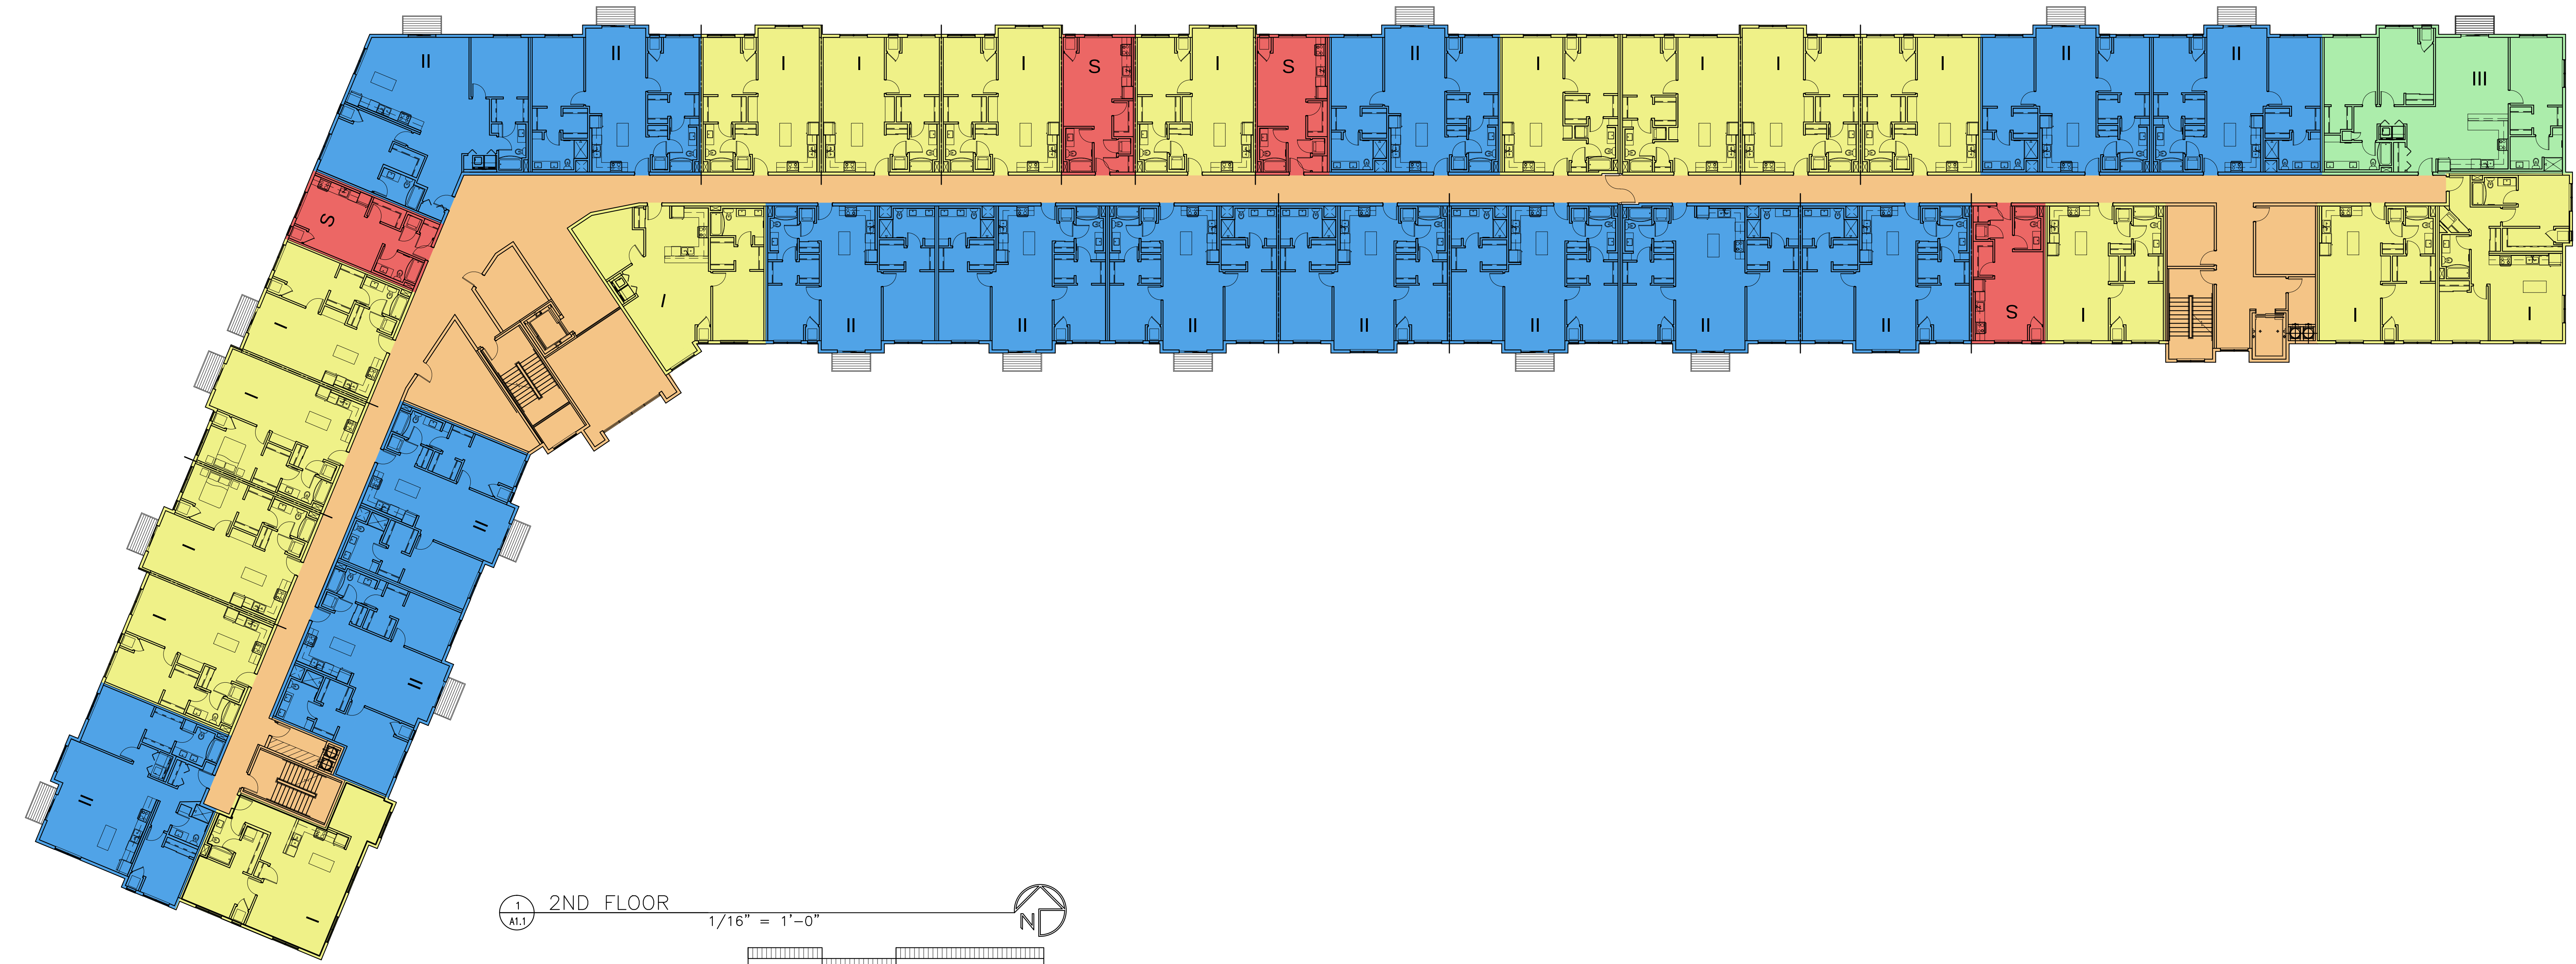

- ☒ PRELIMINARY/NOT FOR CONSTRUCTION
- ☐ PERMIT/BID SET
- ☐ CONSTRUCTION SET
- ☐ AS-BUILT SET
- ☐ NOT TO SCALE

REVISIONS	
1	
2	
3	
4	
5	
6	
7	
8	
9	
10	

GARAGE
FLOOR PLAN

DATE 1.9.2017
A1.1
PROJECT NO. 00000

PROPOSED NEW BUILDING
WEST VIERLING ACRES APARTMENTS
SHAKOPEE, MINNESOTA

© 2017
AMCON CONST. CO.
All rights reserved.
THIS DOCUMENT IS THE
PROPERTY OF AMCON
CONST. CO. AND IS NOT
TO BE USED IN ANY OTHER
PROJECT WITHOUT
WRITTEN CONSENT.

DATE
1.9.2017

CERTIFICATION
I HEREBY CERTIFY THAT THE PLAN
REPRESENTS THE DESIGN AND
CONSTRUCTION OF THE PROJECT
AND THAT I AM A LICENSED
ARCHITECT IN THE STATE OF
MINNESOTA.

DATE
1.9.2017