


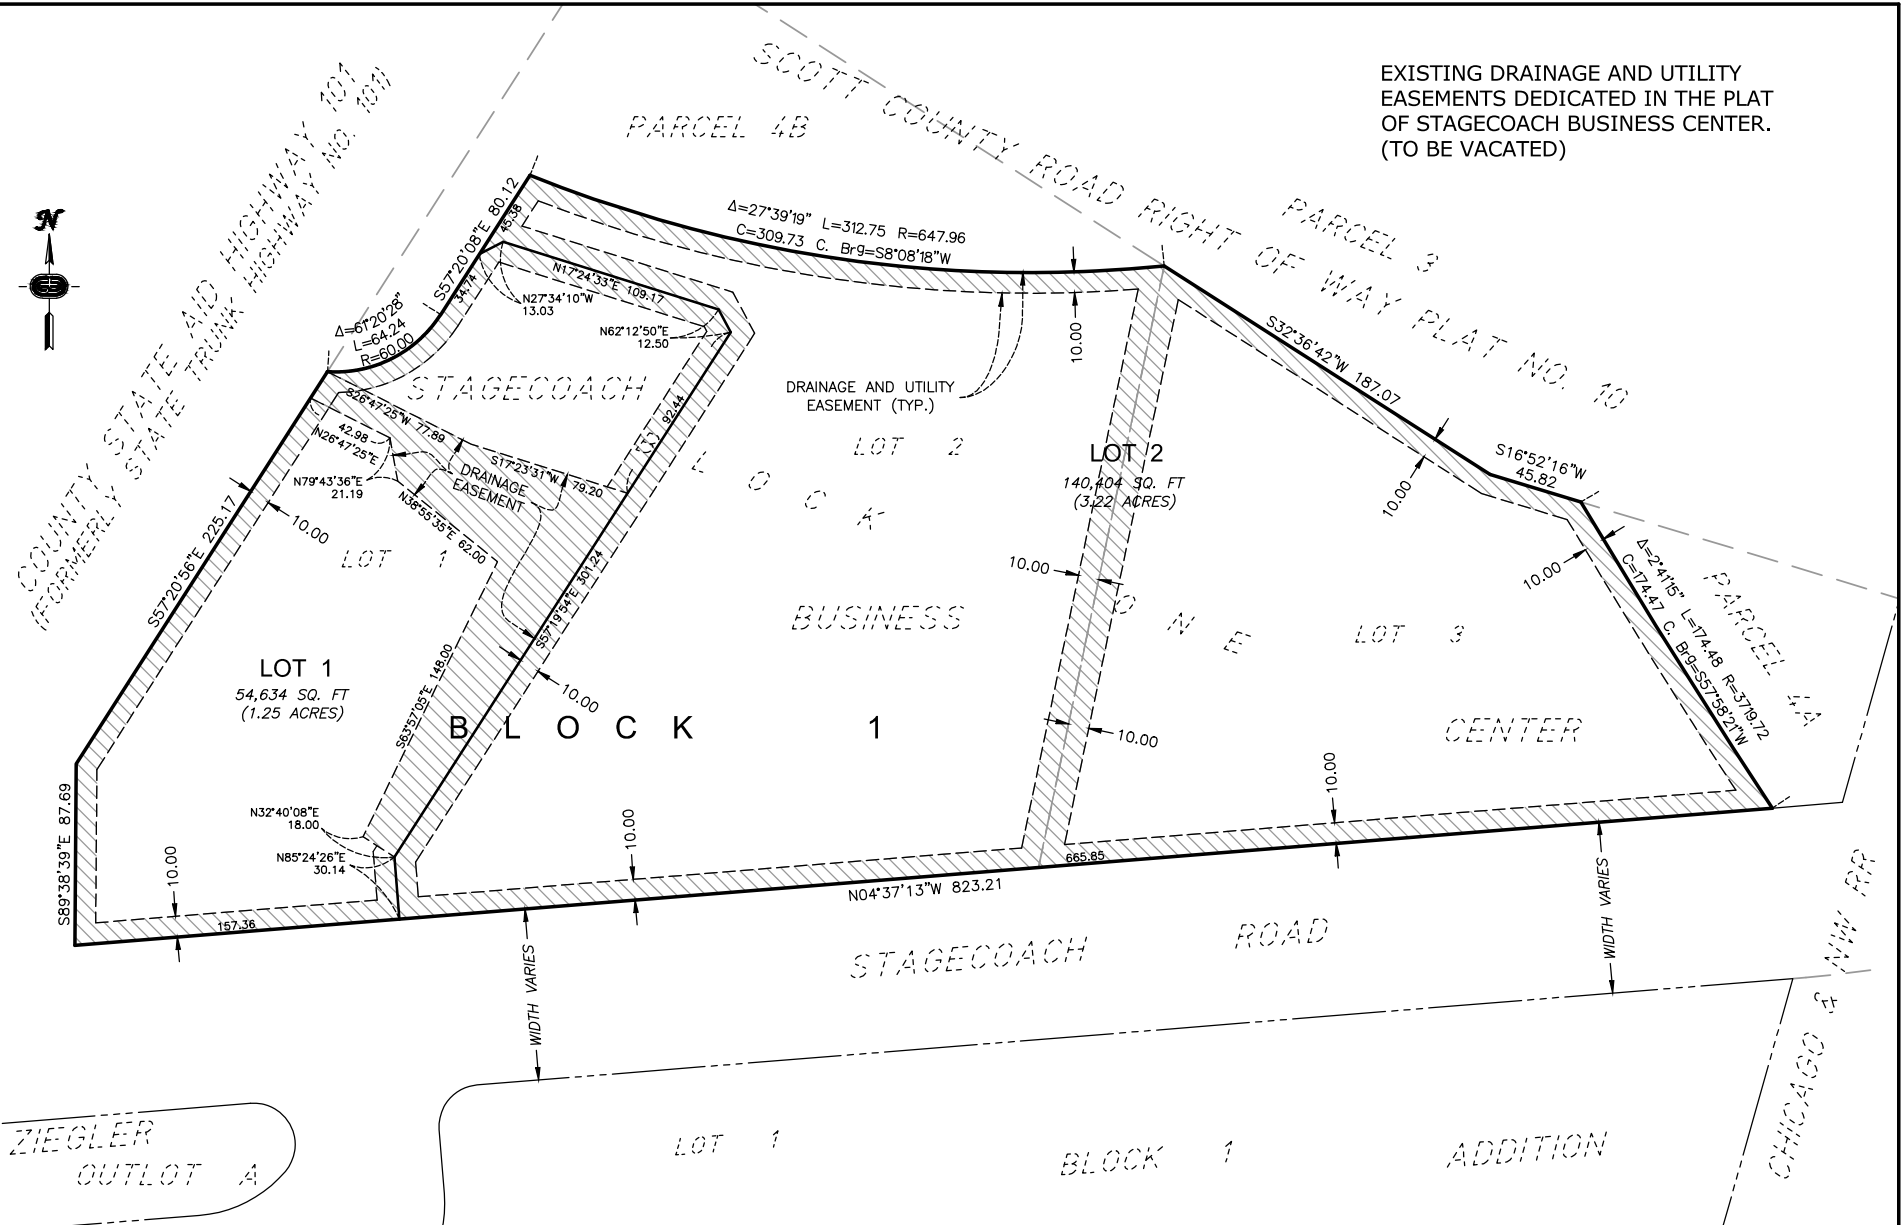


EXISTING DRAINAGE AND UTILITY
EASEMENTS DEDICATED IN THE PLAT
OF STAGECOACH BUSINESS CENTER.
(TO BE VACATED)



May 03, 2018 - 12:11pm - S:\PROJECTS\CIVIL\0044_Messner\Trk_Const-C-006812\Surveys\CADD\F\11e006812X02.dwg

REV. NO.	DATE	BY	CHK	DESCRIPTION

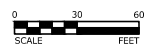

I HEREBY CERTIFY THAT THIS SURVEY, PLAN, OR REPORT WAS PREPARED BY ME OR UNDER MY DIRECT SUPERVISION AND THAT I AM A DULY LICENSED LAND SURVEYOR UNDER THE LAWS OF THE STATE OF MINNESOTA.

James Stroot



NAME: James Stroot LIC. NO.: 45534 DATE: 5-3-2018

DESIGNED
DRAWN
LIF
CHECKED
LIF



EASEMENT EXHIBIT
STAGECOACH BUSINESS CENTER, SCOTT COUNTY, MN
FOR: CITY OF SHAKOPEE, EASEMENT VACATION

SHEET
1
OF
2

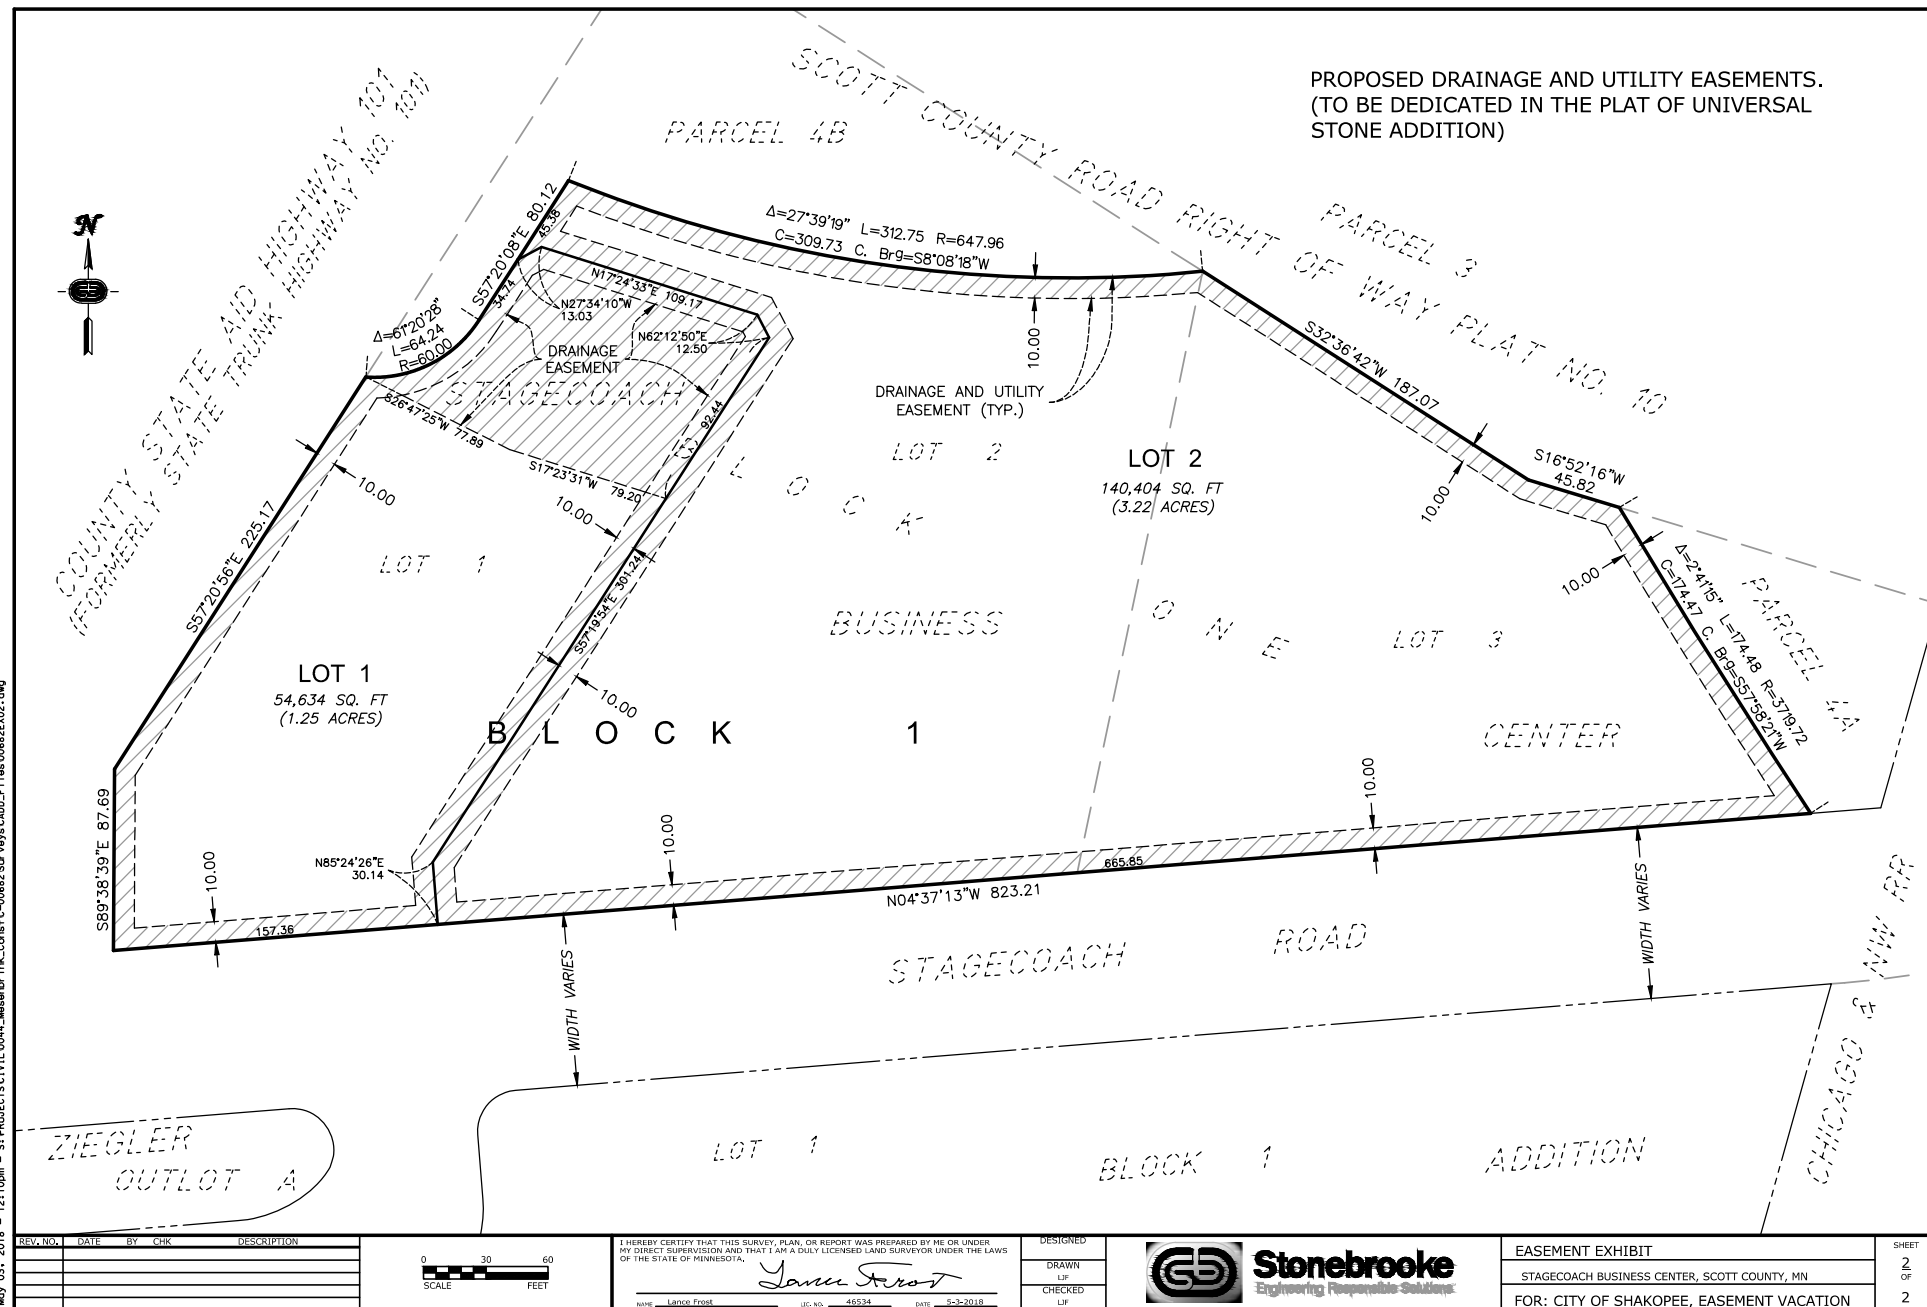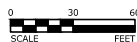[illegible]

I HEREBY CERTIFY THAT THIS SURVEY, PLAN, OR REPORT WAS PREPARED BY ME OR UNDER MY DIRECT SUPERVISION AND THAT I AM A DULY LICENSED LAND SURVEYOR UNDER THE LAWS OF THE STATE OF MINNESOTA.

Lance Frost

NAME Lance Frost LIC. NO. 46534 DATE 5-3-2018

DESIGNED

DRAW	LF
CHECK	LF



Stonebrooke
Engineering Responsible Solutions

EASEMENT EXHIBIT

STAGECOACH BUSINESS CENTER, SCOTT COUNTY, MN

FOR: CITY OF SHAKOPEE, EASEMENT VACATION

SHEET
2
OF
2