


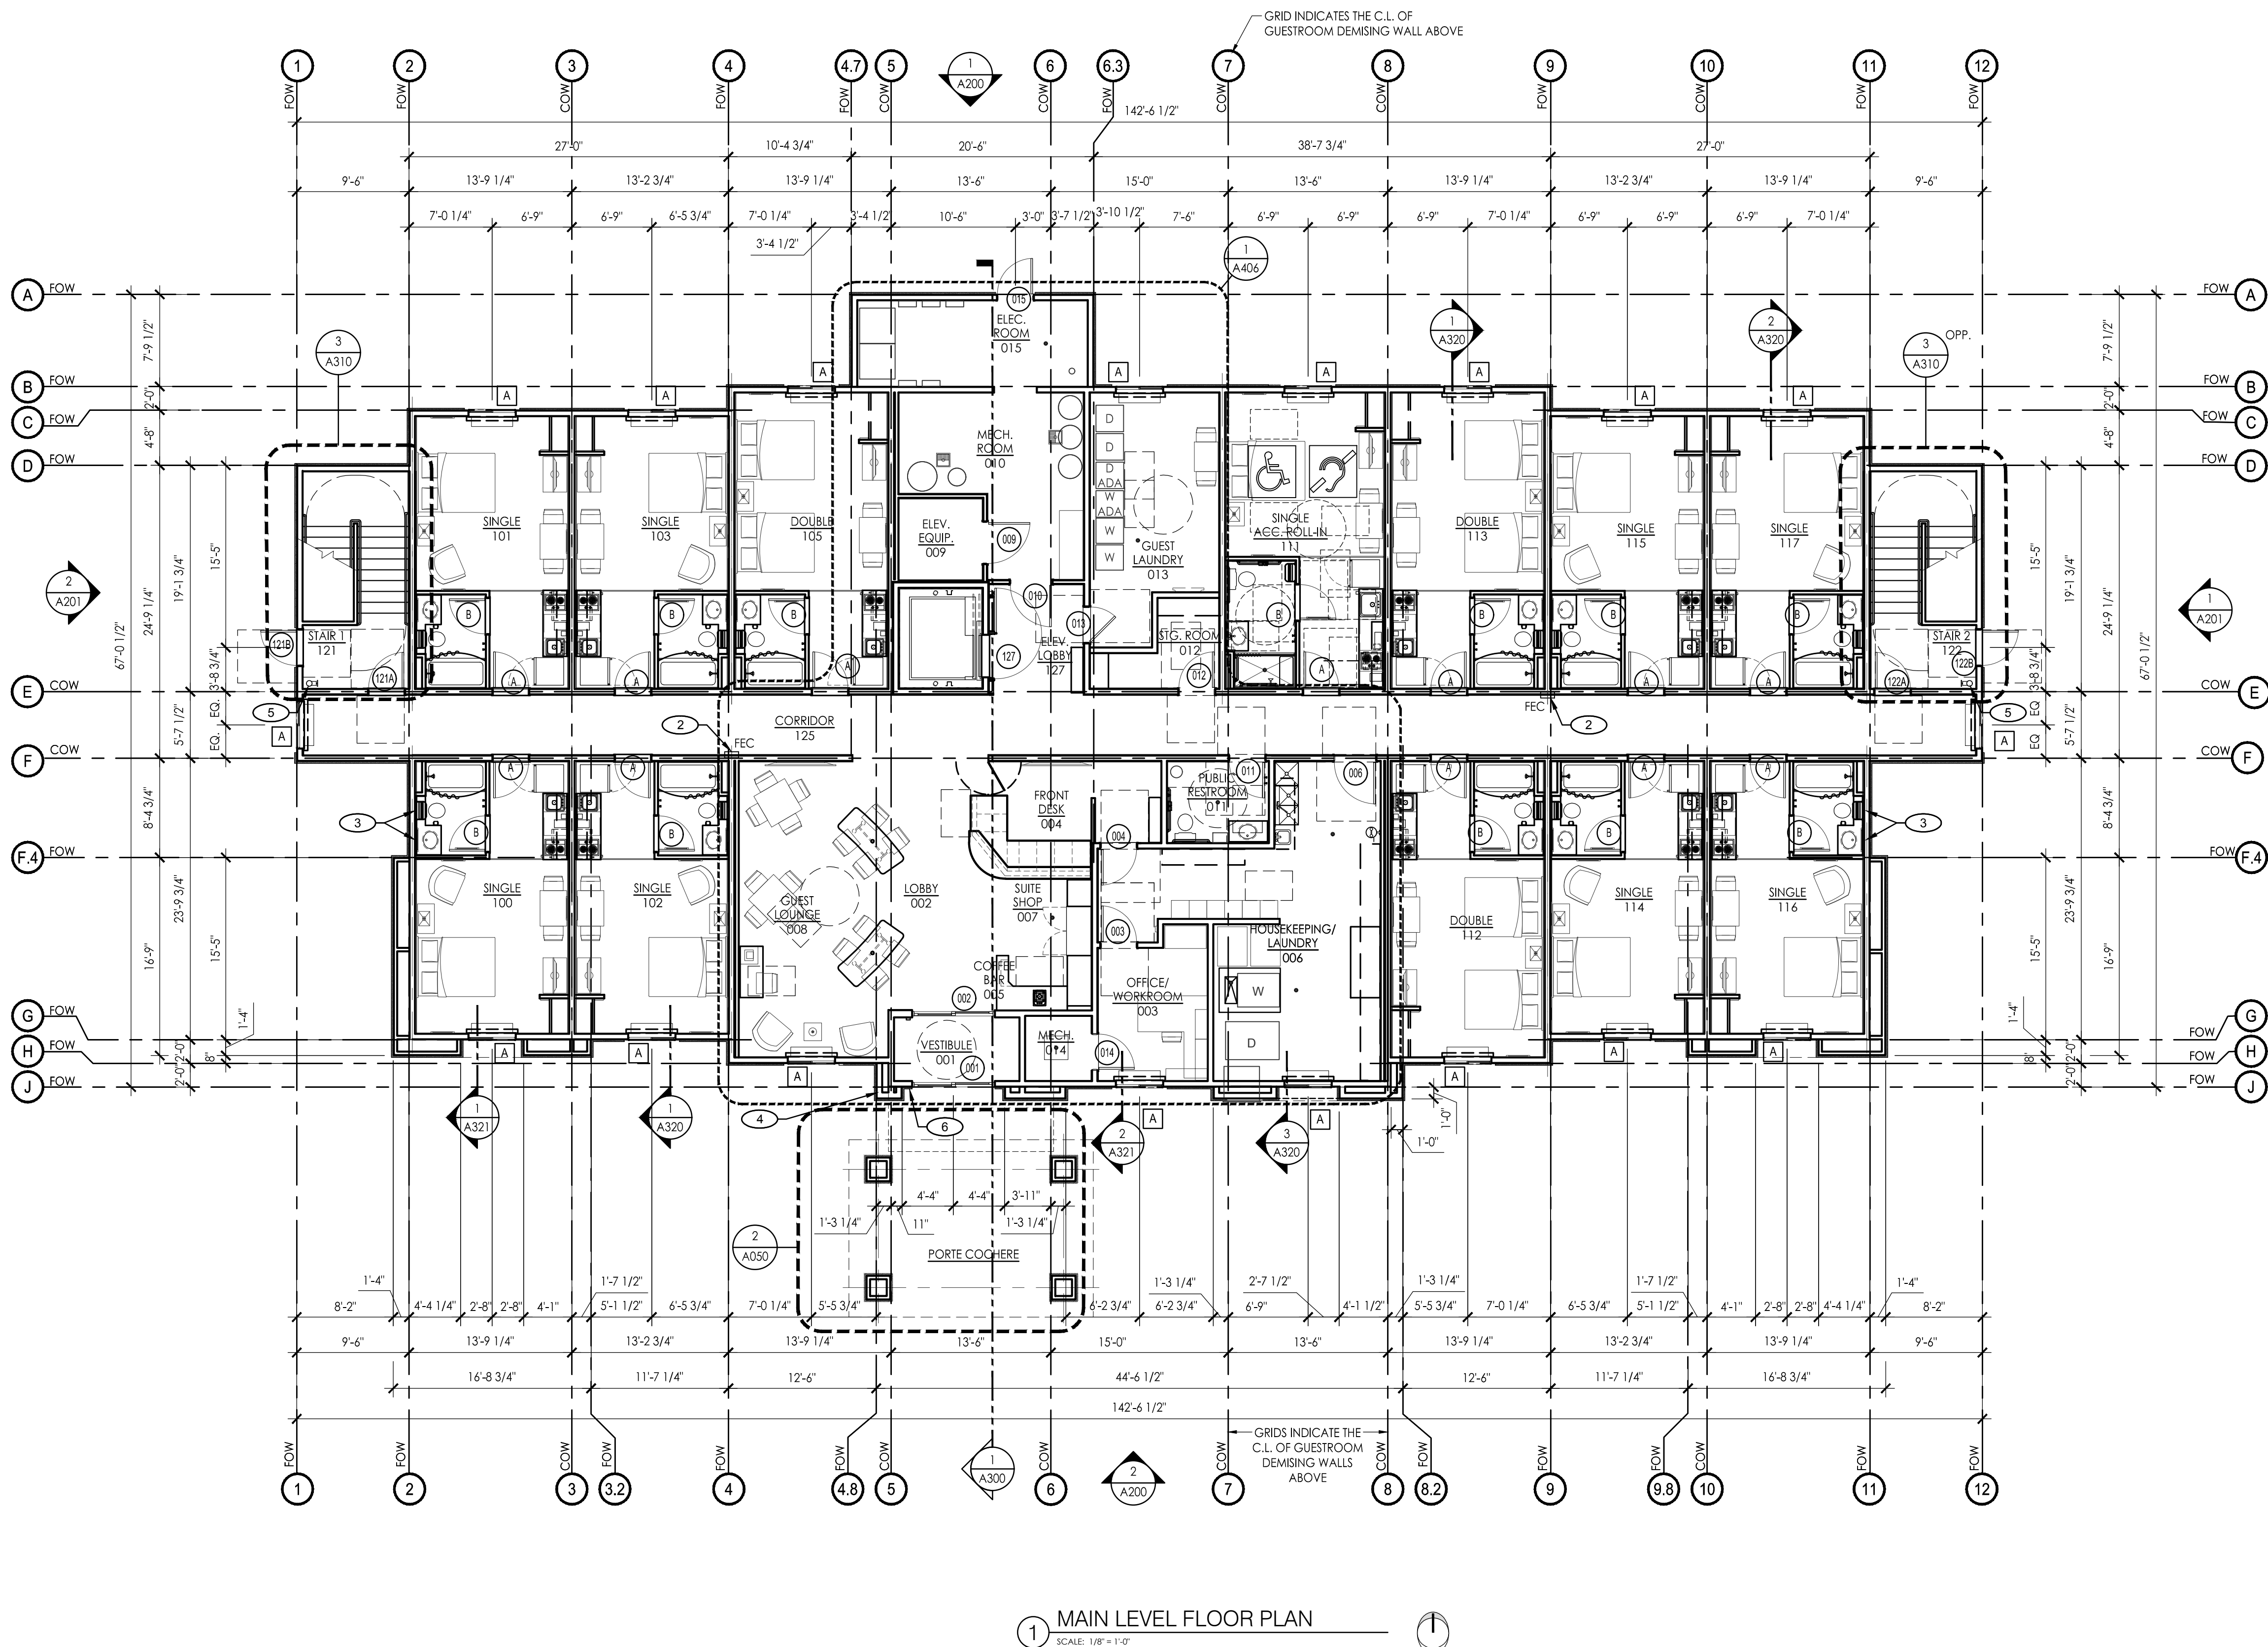

GENERAL NOTES


- A. DO NOT SCALE DRAWINGS
- B. SEE A110 SERIES SHEETS FOR WALL TYPES INDICATION PLANS
- C. SEE A400 SERIES SHEETS FOR ENLARGED GUESTROOM PLANS
- D. SEE SHEET A700 FOR DOOR AND WINDOW TYPES
- E. EXTERIOR DIMENSIONS ARE TO FACE OF SHEATHING UNLESS NOTED OTHERWISE. INTERIOR DIMENSIONS ARE TO FACE OF STUD UNLESS NOTED OTHERWISE.

KEYNOTES

- 1 ARTWORK GROUP #10. MOUNT 62" A.F.F. TO 5' OF ARTWORK. SEE MPHQA SPECIFICATIONS
- 2 RECESSED FEC CABINET. SEE DETAIL 6/A600
- 3 PROVIDE CLOSED-CELL SPRAY FOAM INSULATION TO PROTECT PLUMBING RISERS. SEE PLUMBING DRAWINGS FOR EXACT LOCATIONS
- 4 PROVIDE INSULATION IN EXTERIOR BUILD OUT TO PROTECT HOSE BIB FROM FREEZING
- 5 FIRE SPRINKLER STANDPIPE WHERE REQUIRED BY LOCAL JURISDICTION
- 6 PROVIDE KNOX LOCK BOX. BOX TO FACE STREET AND BE MOUNTED NO HIGHER THAN 5'-0" TO THE TOP OF THE BOX.

ROOM DISTRIBUTION MATRIX

	FLOOR LEVEL				TOTALS					
	1	2	3	4						
GUEST ROOMS										
STUDIO QUEEN										
SINGLE	8	8	8	8	32					
SINGLE ACCESSIBLE ROLL-IN	1	0	0	0	1					
SINGLE ACCESSIBLE	0	1	0	0	1					
DOUBLE QUEEN										
DOUBLE	3	5	6	6	20					
DOUBLE ACCESSIBLE	0	0	1	1	2					
DOUBLE EXTENDED	0	2	2	3	7					
TOTAL ACCESSIBLE REQUIRED (TUB)						3				
TOTAL ACCESSIBLE PROVIDED (TUB)						0	1	1	1	3
TOTAL ACCESSIBLE REQUIRED (ROLL-IN)										1
TOTAL ACCESSIBLE PROVIDED (ROLL-IN)						1	0	0	0	1
TOTAL HEARING IMPAIRED REQUIRED										7
TOTAL HEARING IMPAIRED PROVIDED						1	2	2	2	7
TOTAL SINGLE						9	9	8	8	34 (54%)
TOTAL DOUBLE						3	8	9	9	29 (46%)
TOTAL ROOMS						12	17	17	17	63

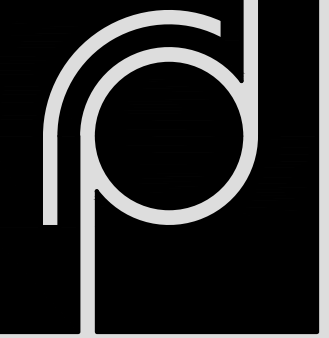

THE
RICHARDSON
DESIGN
PARTNERSHIP,
L.L.C.

510 South 400 East
Salt Lake City, Utah 84102
P: 801.355.6888
F: 801.355.6880

THE GRAPHIC MATERIAL AND DESIGN ON THIS SHEET ARE INSTRUMENTS OF SERVICE AND REMAIN THE PROPERTY OF THE RICHARDSON DESIGN PARTNERSHIP, L.L.C. NO PART OF THIS DESIGN OR DESIGN CONCEPTS HEREIN IS TO BE REPRODUCED OR TRANSMITTED IN ANY FORM OR BY ANY MEANS, ELECTRONIC OR MECHANICAL, INCLUDING PHOTOCOPYING, RECORDING, OR BY ANY INFORMATION STORAGE AND RETRIEVAL SYSTEM, WITHOUT THE WRITTEN PERMISSION OF THE RICHARDSON DESIGN PARTNERSHIP, L.L.C. ALL RIGHTS RESERVED.

MY PLACE EXTENDED STAY
4 STORY 63 UNIT
SHAKOPEE, MN

PROJECT:

DATE: 05/11/18 DESCRIPTION: SITE REVIEW

MAIN LEVEL FLOOR
PLAN

PROJECT #
14-271.01

SHEET #

A101