


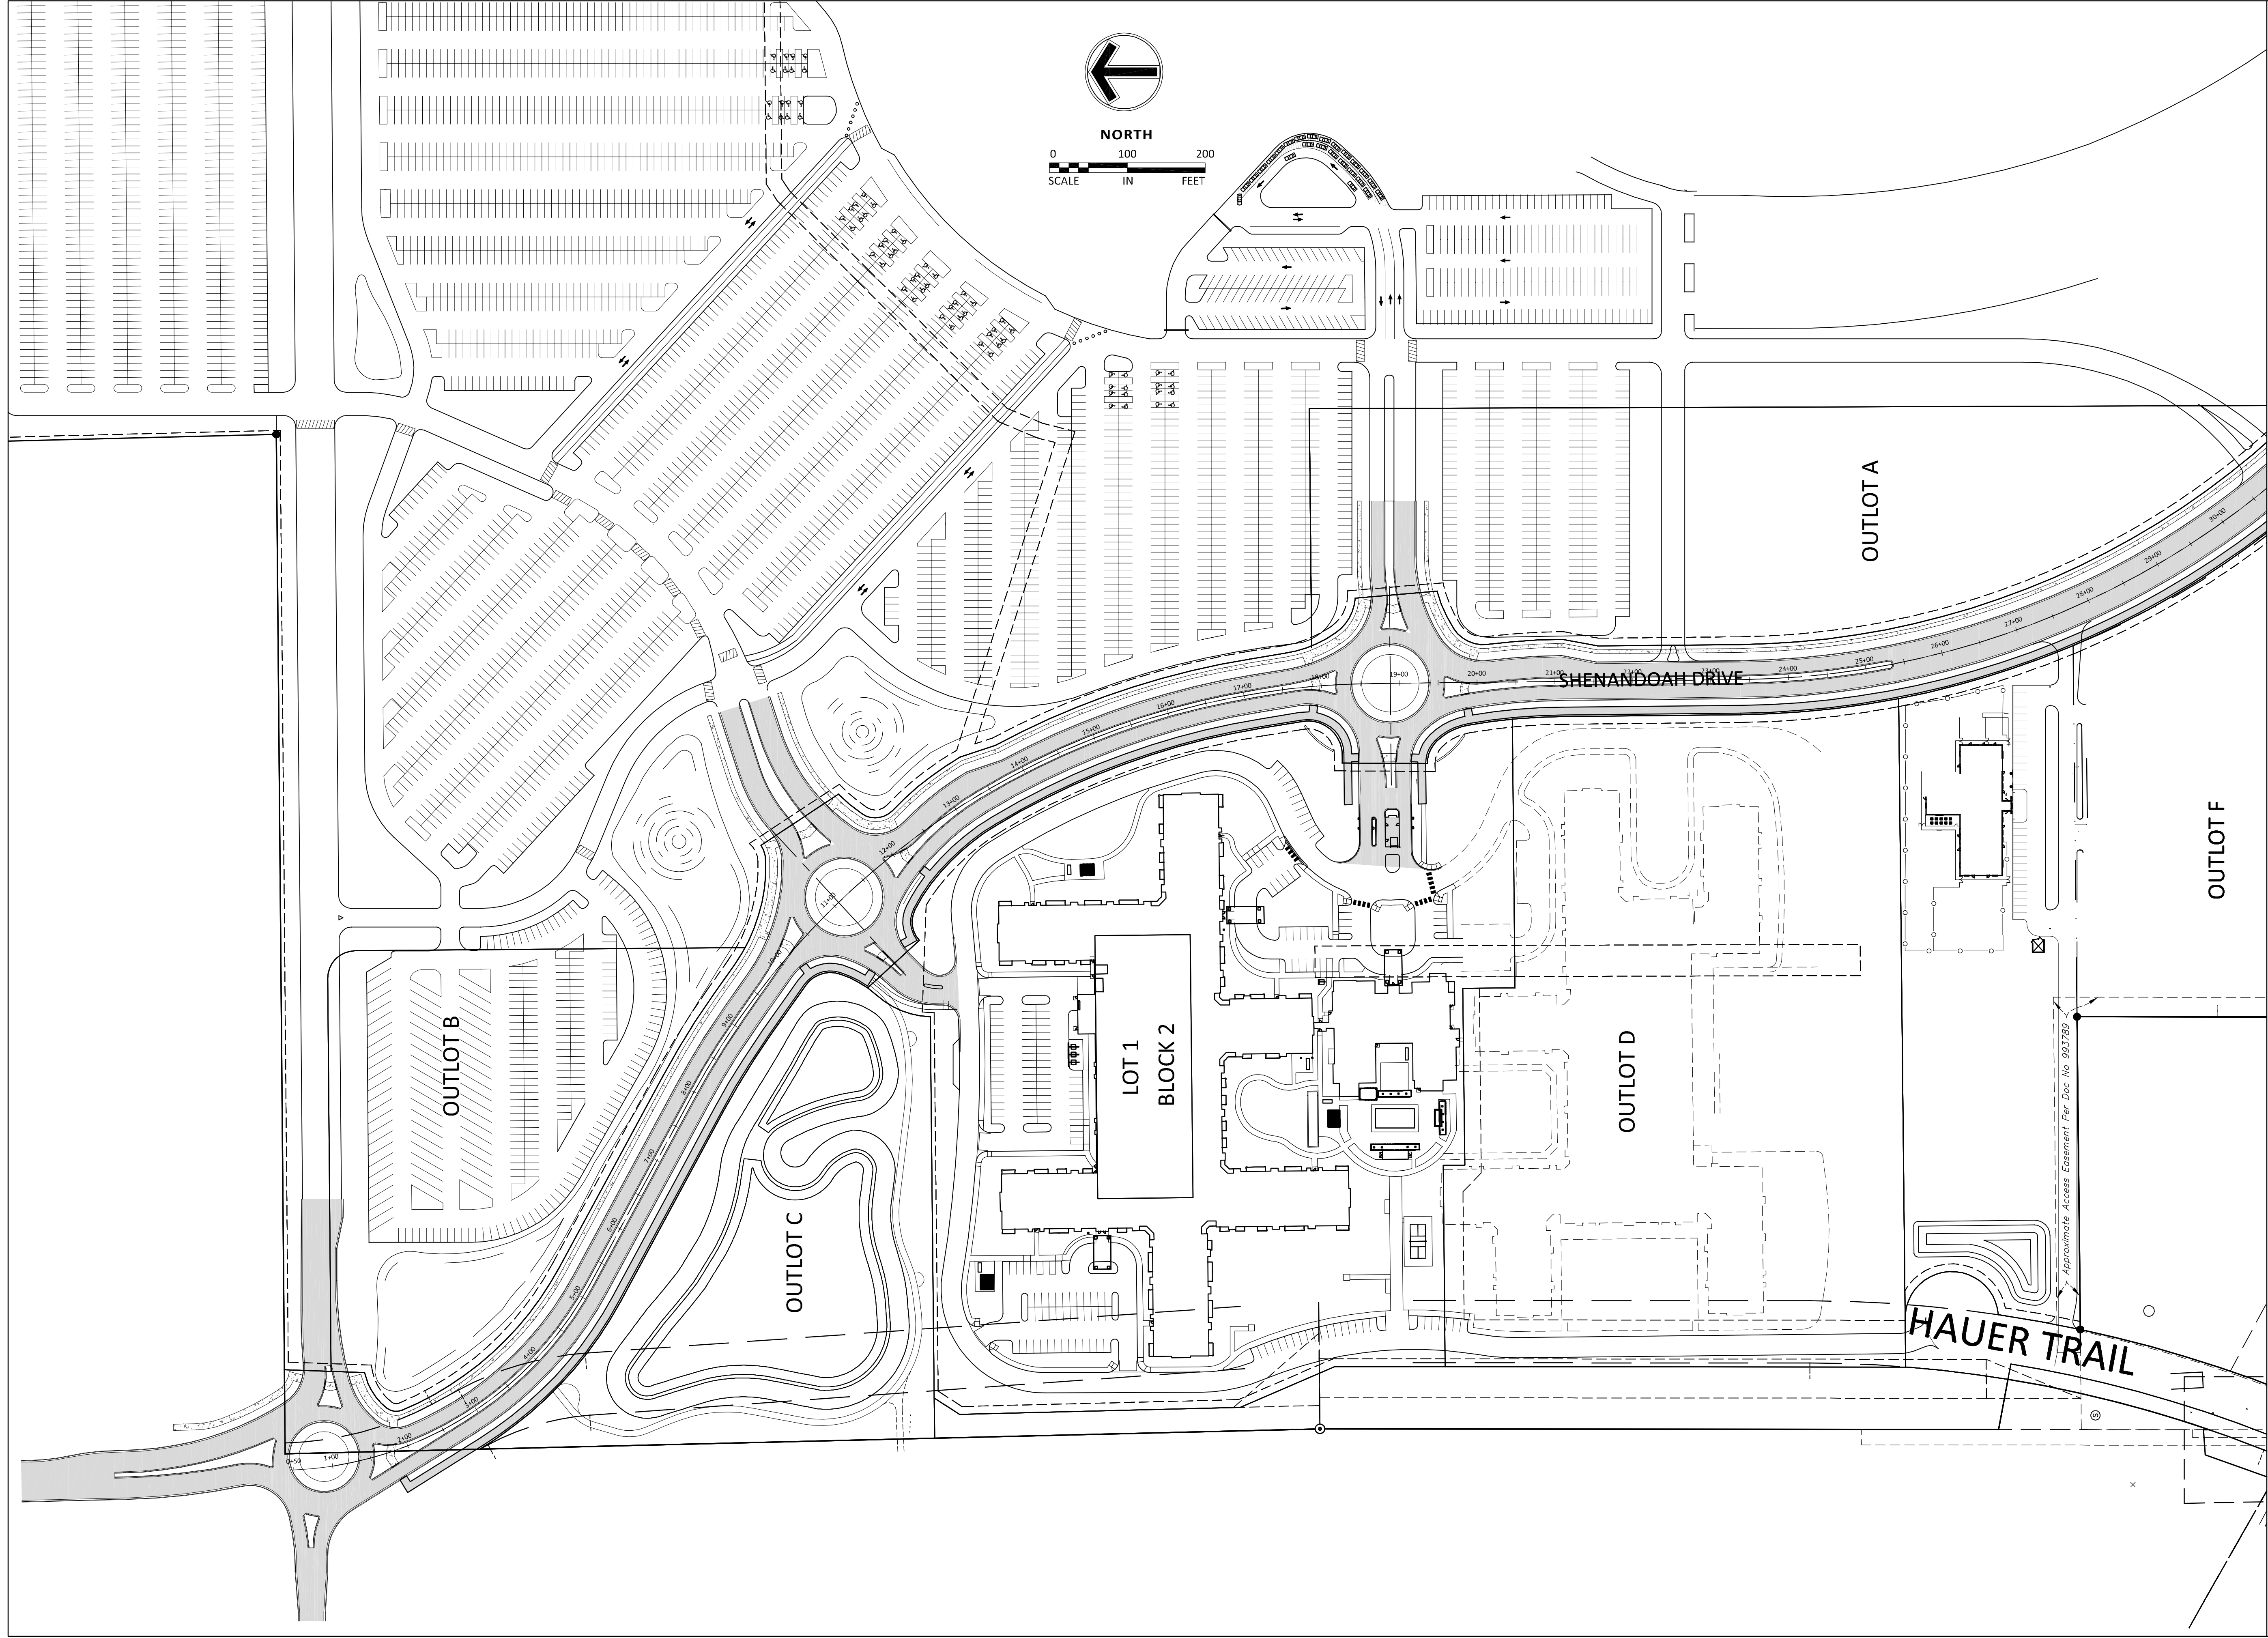



www.sambatek.com

12800 Whitewater Drive, Suite 300
Minnetonka, MN 55343

763.476.6010 telephone
763.476.8532 facsimile

Engineering | Surveying | Planning | Environmental

Client

**CANTERBURY
DEVELOPMENT
CORPORATION**

Project

**SHENANDOAH
PUBLIC STREET &
UTILITY
IMPROVEMENTS**

Location

**1100 CANTERBURY
ROAD,
SHAKOPEE, MN
55379**

Certification

I hereby certify that this plan, specification or report was prepared by me or under my direct supervision and that I am a duly licensed professional ENGINEER under the laws of the state of Minnesota.

Michael Kundt
Registration No. 195 Date: 6/25/2018

If applicable, contact us for a wet signed copy of this plan, which is available upon request at Sambatek's, Minnetonka, MN office.

Summary

Designed: MRK Drawn: AKM
Checked: JED Approved: MRK

Revision History

No.	Date	By	Submittal / Revision
-----	------	----	----------------------

Sheet Title

EXHIBIT B

Project No. 20952.02