


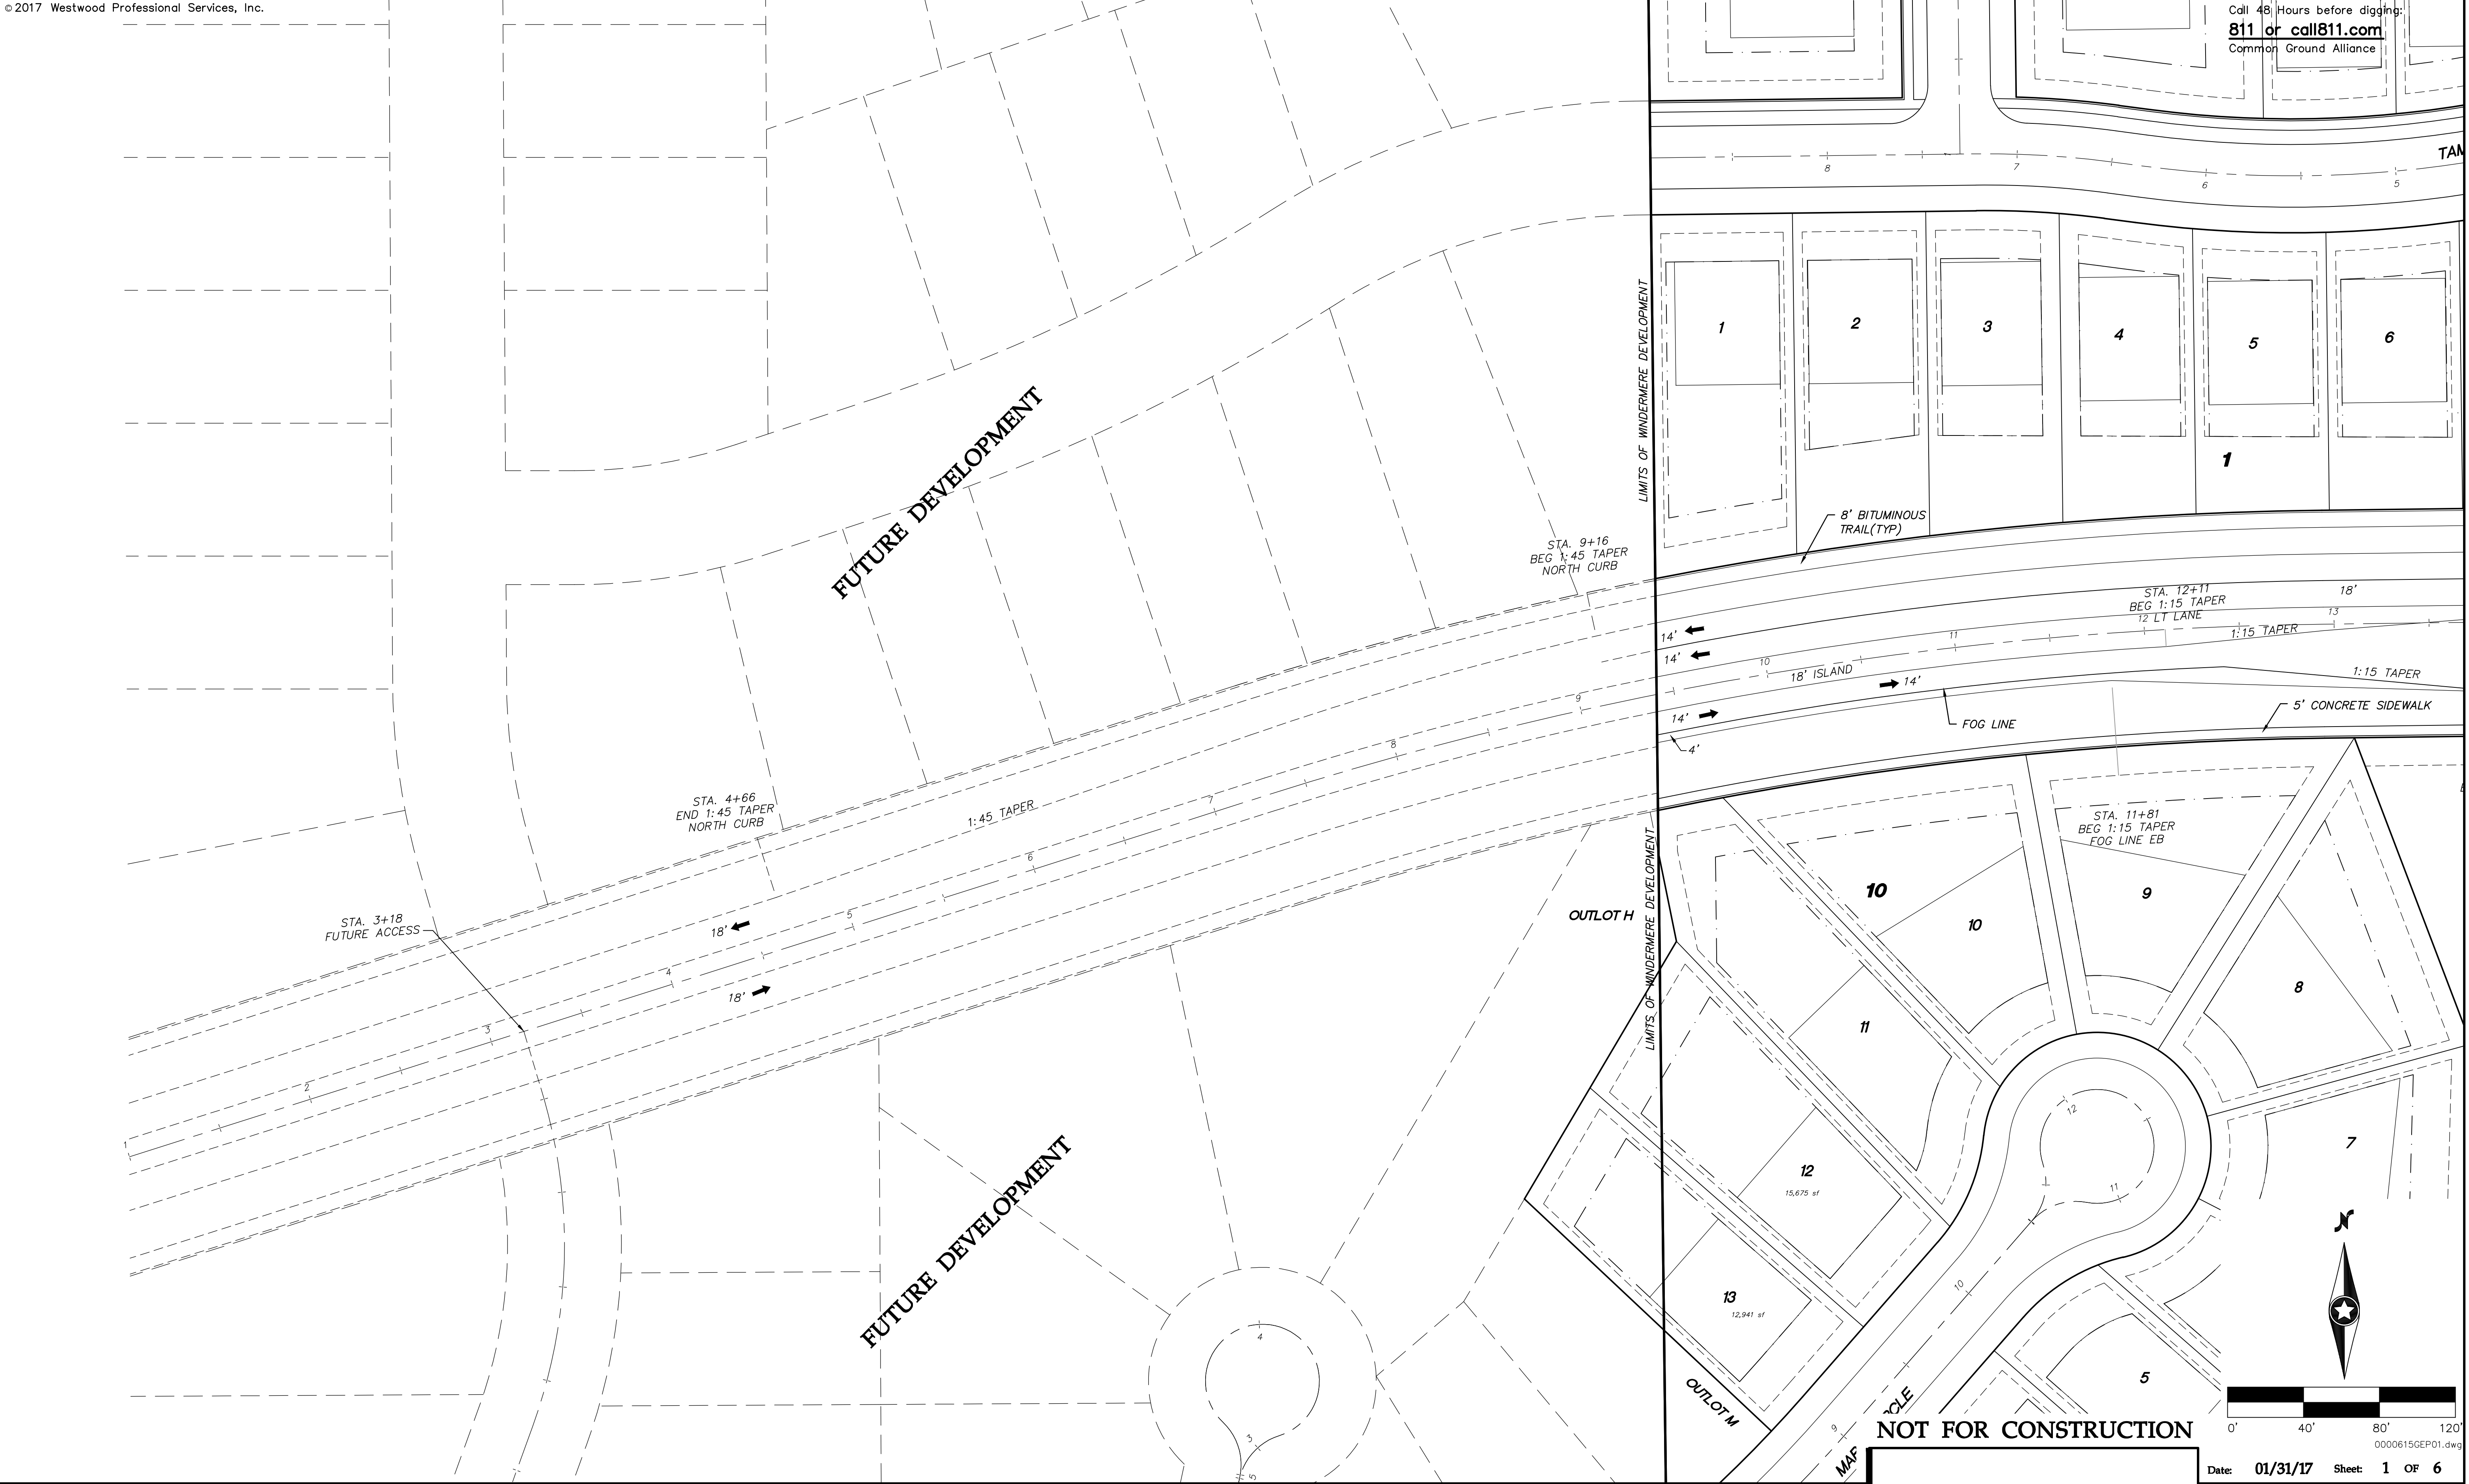

Westwood

Phone (952) 937-5150 7699 Anagram Drive
Fax (952) 937-5822 Eden Prairie, MN 55344
Toll Free (888) 937-5150 westwoodps.com
Westwood Professional Services, Inc.

I hereby certify that this plan was prepared by me or under my direct supervision and that I am a duly licensed PROFESSIONAL ENGINEER under the laws of the State of Minnesota.

Francis D. Hagen II, PE
Date: 01/31/17 License No. 17716

Revisions:

2/20/17 COUNTY REDLINES

Designed: FDH II

Checked: FDH II

Drawn: DWR

Record Drawing by/date:

Prepared for:

D.R. Horton, Inc - Minnesota

20860 Kenbridge Court, Suite 100
Lakeville, MN, 55044

Windermere

Shakopee, Minnesota

Date: 01/31/17 Sheet: 1 OF 6

County Road/Turnlane
Geometrics
17th Avenue -
West Area



Call 48 Hours before digging:
811 or call811.com
Common Ground Alliance

NOT FOR CONSTRUCTION

Windermere

Shakopee, Minnesota

Date: 01/31/17 Sheet: 2 OF 6

County Road/Turnlane
Geometrics
17th Avenue - West

Westwood

Phone (952) 937-5150 7699 Anagram Drive
Fax (952) 937-5822 Eden Prairie, MN 55344
Toll Free (888) 937-5150 westwoodps.com
Westwood Professional Services, Inc.

I hereby certify that this plan was prepared by me or under my direct supervision and that I am a duly licensed PROFESSIONAL ENGINEER under the laws of the State of Minnesota.

Francis D. Hagen II, PE
Date: 01/31/17 License No. 17716

Revisions:

2/20/17 COUNTY REDLINES

Designed: FDH II

Checked: FDH II


Drawn: DWR

Record Drawing by/date:

Prepared for:

D.R. Horton, Inc - Minnesota

20860 Kenbridge Court, Suite 100
Lakeville, MN, 55044

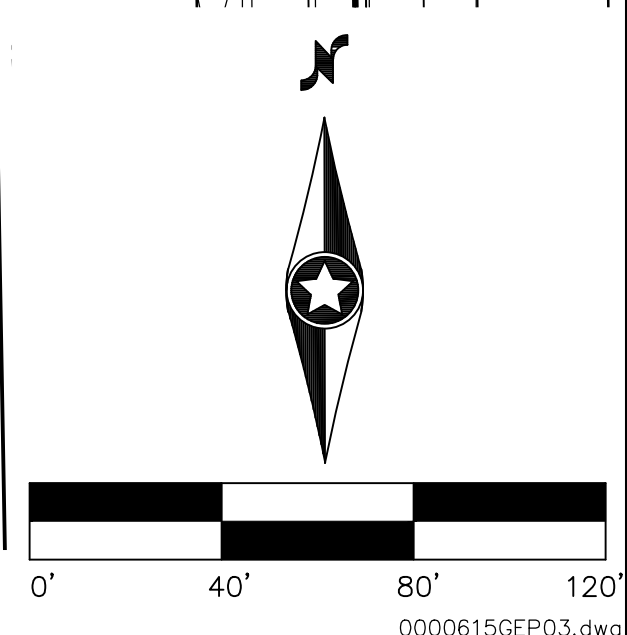

NOT FOR CONSTRUCTION

Date: 01/31/17 Sheet: 3 OF 6

Sheet: **3** OF **6**

Phone (952) 937-5150 7699 Anagram Drive
Fax (952) 937-5822 Eden Prairie, MN 55344
Toll Free (888) 937-5150 **westwoodps.com**

Westwood Professional Services, Inc.

Francis D. Hagen II, PE
Date: 01/31/17 License No. 17716


1			
2			
3			
4			
5			
6			

Designed:	FDH II
Checked:	FDH II
Drawn:	DWR
Record Drawing by/date:	


20860 Kenbridge Court, Suite 100
Lakeville, MN, 55044

Shakopee, Minnesota

**County Road/Turnlane
Geometrics
17th Avenue - East**

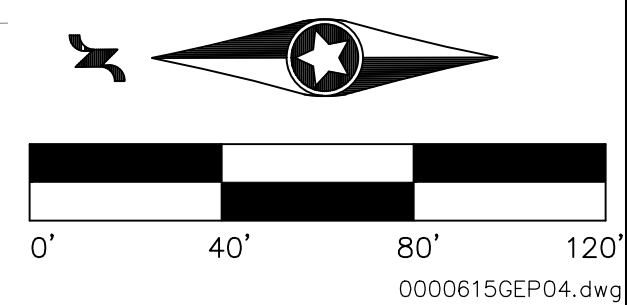

**County Road/Turnlane
Geometrics
Marystown Road - South**

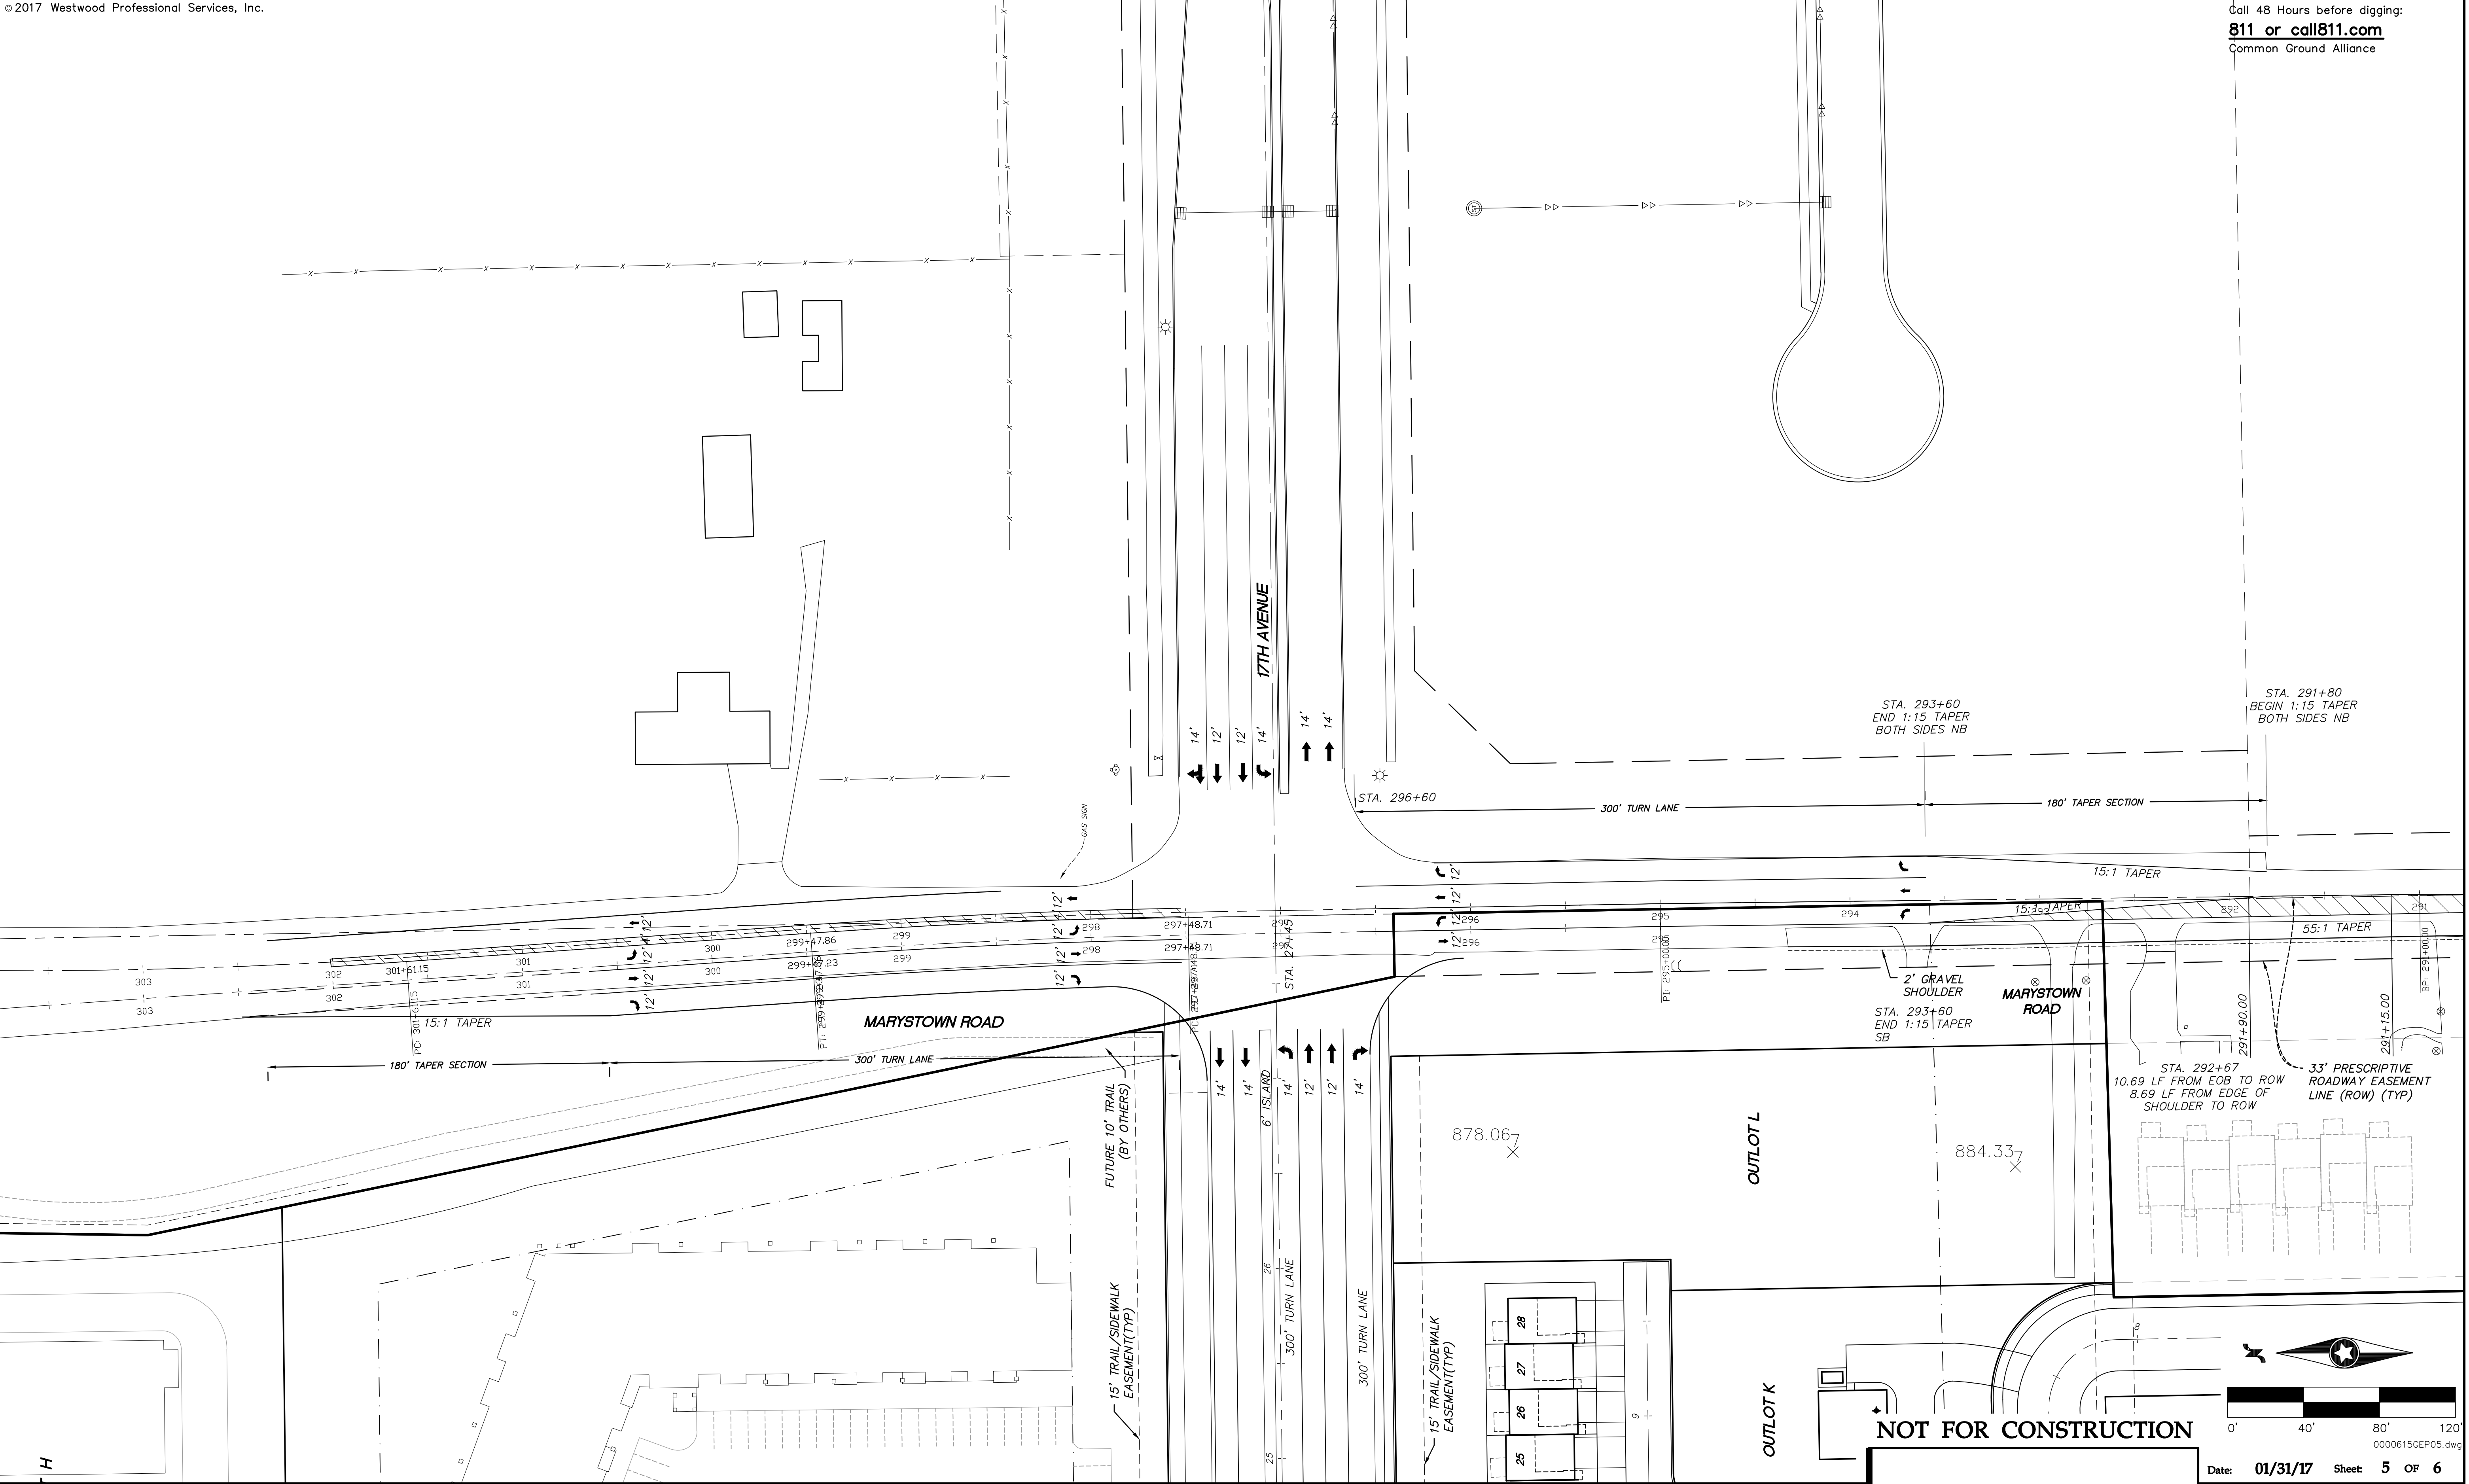

Westwood

Phone (952) 937-5150 7699 Anagram Drive
Fax (952) 937-5822 Eden Prairie, MN 55344
Toll Free (888) 937-5150 westwoodps.com
Westwood Professional Services, Inc.

I hereby certify that this plan was prepared by me or under my direct supervision and that I am a duly licensed PROFESSIONAL ENGINEER under the laws of the State of Minnesota.

Francis D. Hagen II, PE
Date: 01/31/17 License No. 17716

Revisions:

2/20/17 COUNTY REDLINES

Designed: FDH II

Checked: FDH II

Drawn: DWR

Record Drawing by/date:

Prepared for:

D.R. Horton, Inc - Minnesota


20860 Kenbridge Court, Suite 100
Lakeville, MN, 55044

Windermere

Shakopee, Minnesota

Date: 01/31/17 Sheet: 5 OF 6

County Road/Turnlane
Geometrics
Marystown Road - North

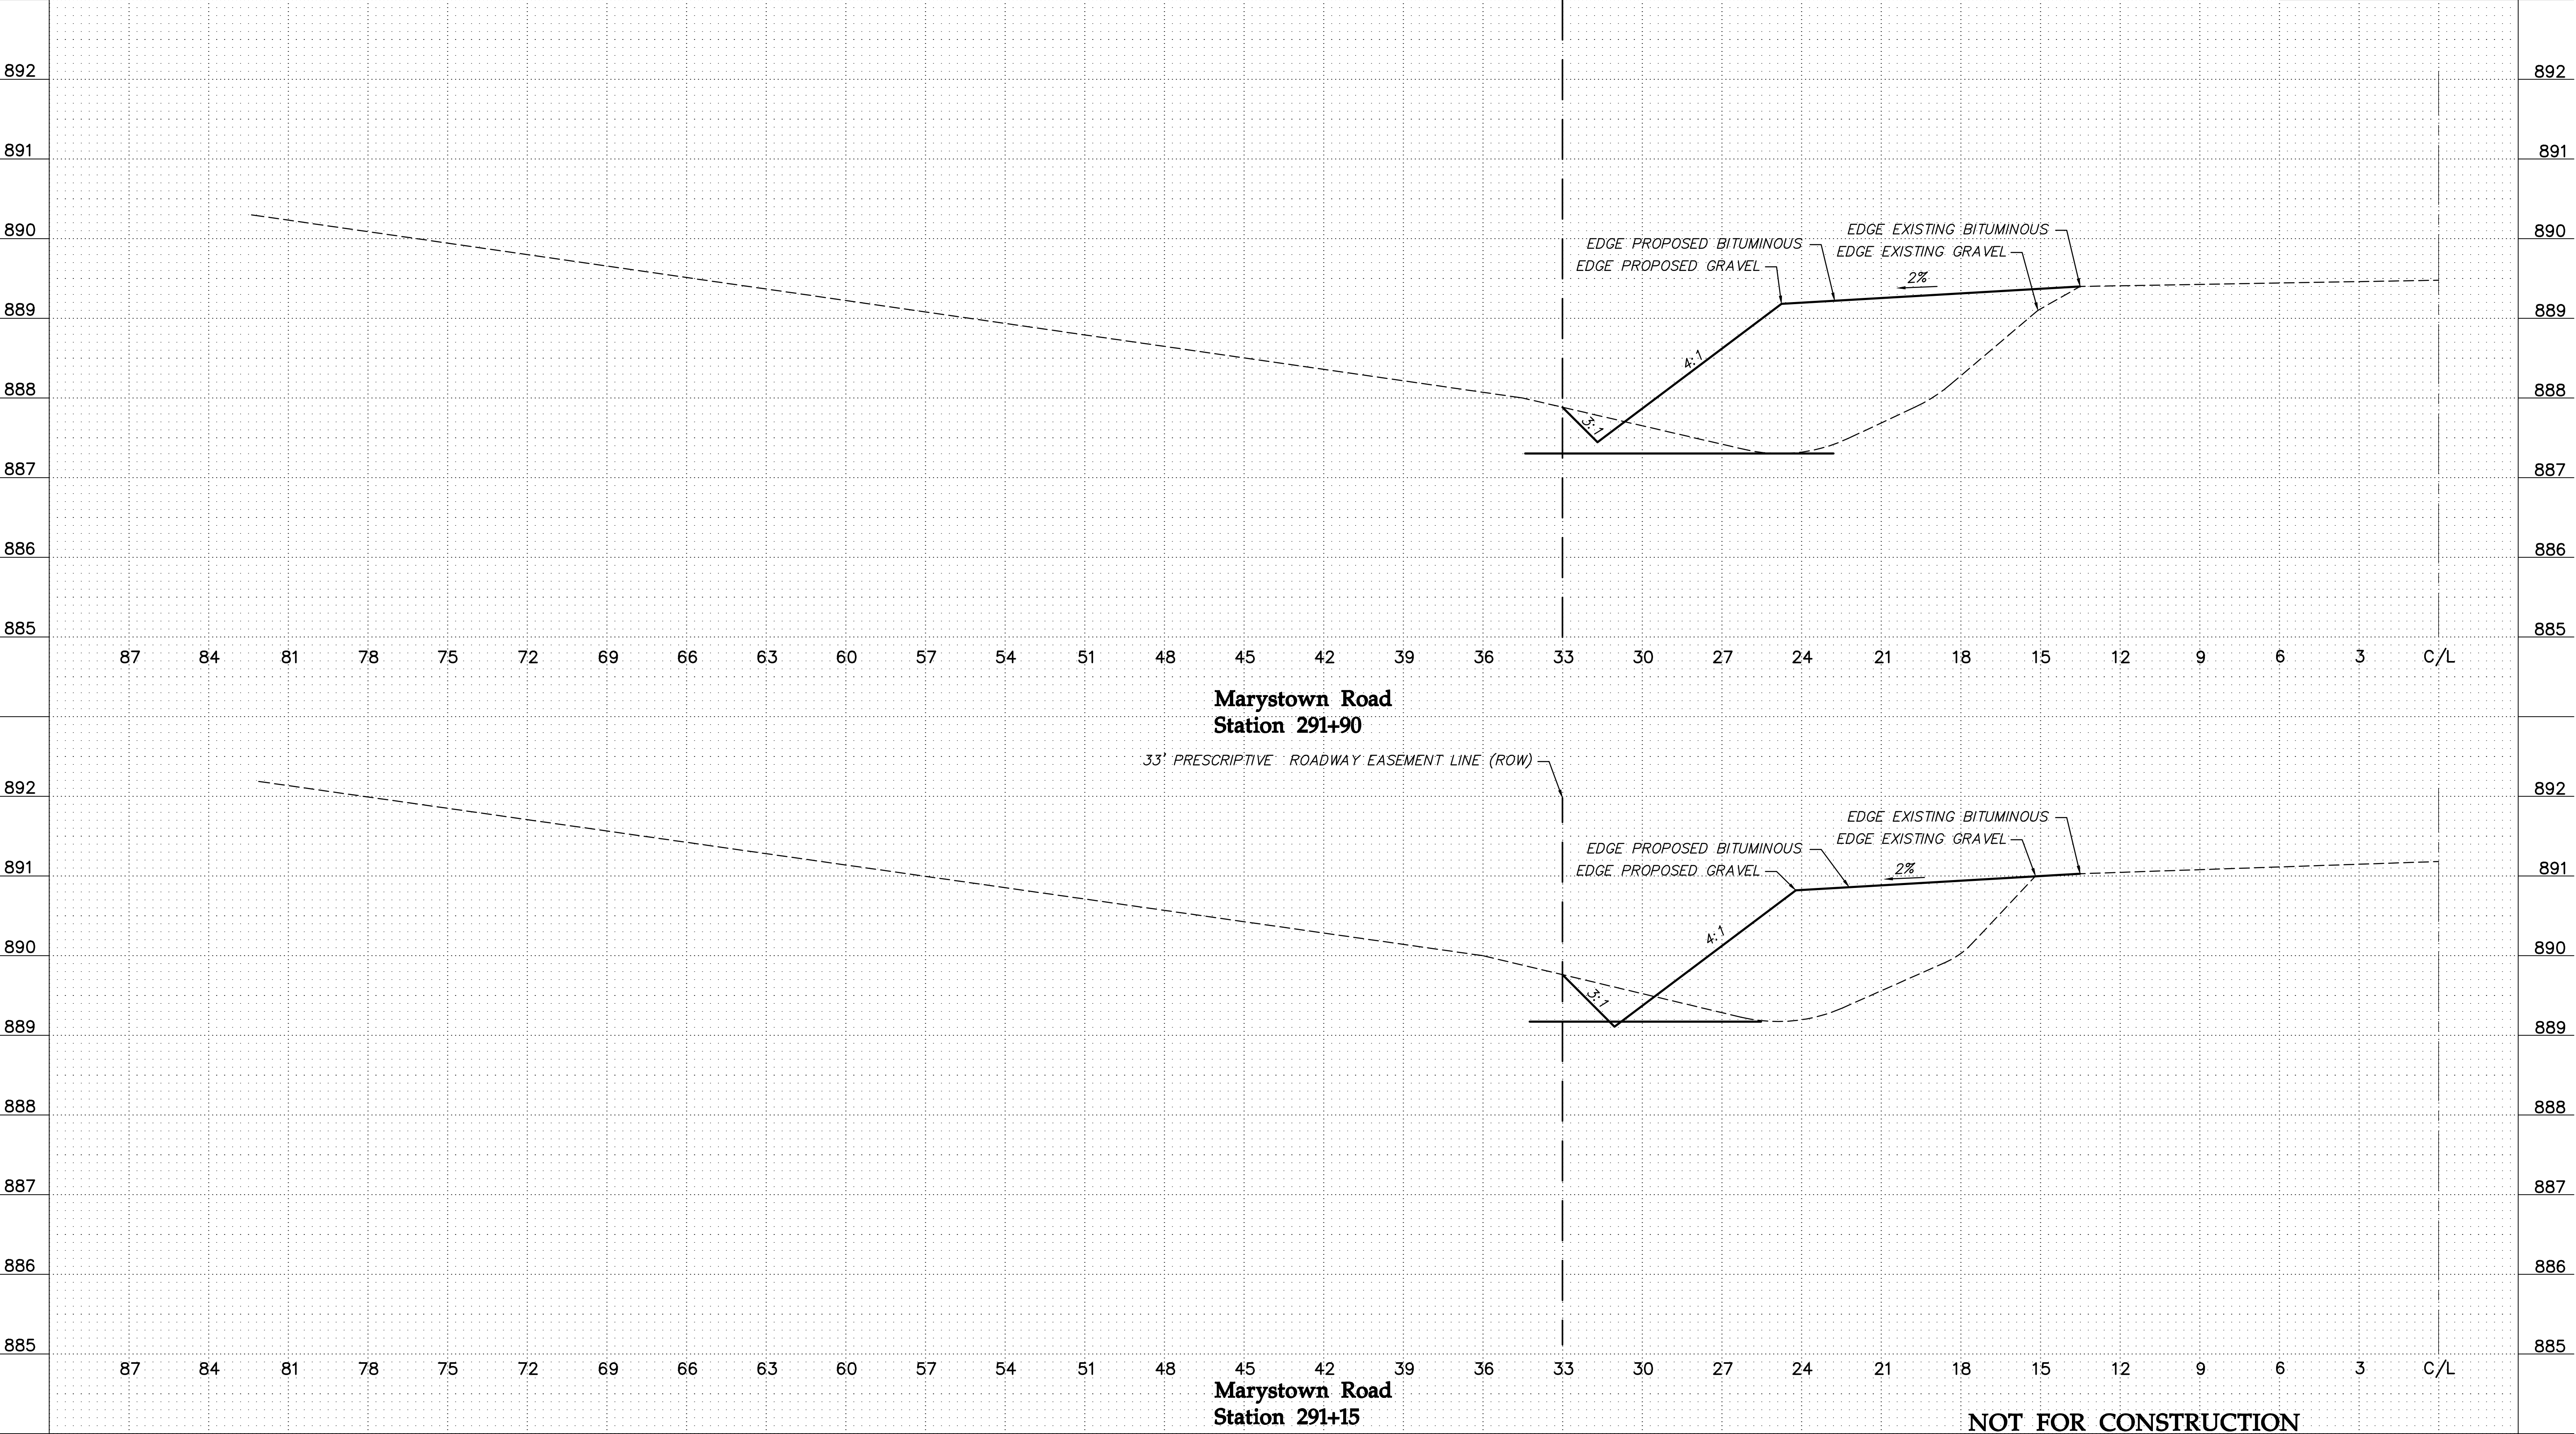

NOT FOR CONSTRUCTION

0000615CEP06.dwg

Westwood

Phone (952) 937-5150 7699 Anagram Drive
Fax (952) 937-5822 Eden Prairie, MN 55344
Toll Free (888) 937-5150 westwoodps.com
Westwood Professional Services, Inc.

I hereby certify that this plan was prepared by me or under my direct supervision and that I am a duly licensed PROFESSIONAL ENGINEER under the laws of the State of Minnesota.

Francis D. Hagen II, PE
Date: 01/31/17 License No. 17716

Revisions:

2/20/17 COUNTY REDLINES		

Designed: **FDH II**
Checked: **FDH II**
Drawn: **DWR**
Record Drawing by/date:

Prepared for:

D.R. Horton, Inc - Minnesota
20860 Kenbridge Court, Suite 100
Lakeville, MN, 55044

Windermere

Shakopee, Minnesota

Date: 01/31/17 Sheet: 6 OF 6

County Road/Turnlane
Geometrics - Marystown
Road - Cross Sections