

Vacation Sketch

FOR: LLOYD'S CONSTRUCTION SERVICE, INC.

EASEMENT VACATION

All those drainage and utility easements, originally dedicated on the recorded plat of CHECKERED FLAG ADDITION, Scott County, Minnesota, and now to be vacated, which lie within Outlot A, said plat.

and

All those drainage and utility easements, created by Document No. 944961, now to be vacated.

I hereby certify that this survey, plan or report was prepared by me or under my direct supervision and that I am a duly licensed Professional Land Surveyor under the laws of the State of Minnesota.

Signed this 17th day of September, 2018
For: James R. Hill, Inc.

By: 

Marcus F. Hampton, Land Surveyor, MN License No. 47481



James R. Hill, Inc.

PLANNERS / ENGINEERS / SURVEYORS

2500 WEST C.R. 42, SUITE 120, BURNSVILLE, MN 55337

PHONE: 952.890.6044 www.jrhinc.com

PAGE 1 OF 2

PROJECT NO.
23302-05

CAD FILE
23302vac.dwg


REVISIONS

DATE
9/17/18

DRAWN BY
PLM

Vacation Sketch

FOR: LLOYD'S CONSTRUCTION SERVICE, INC.

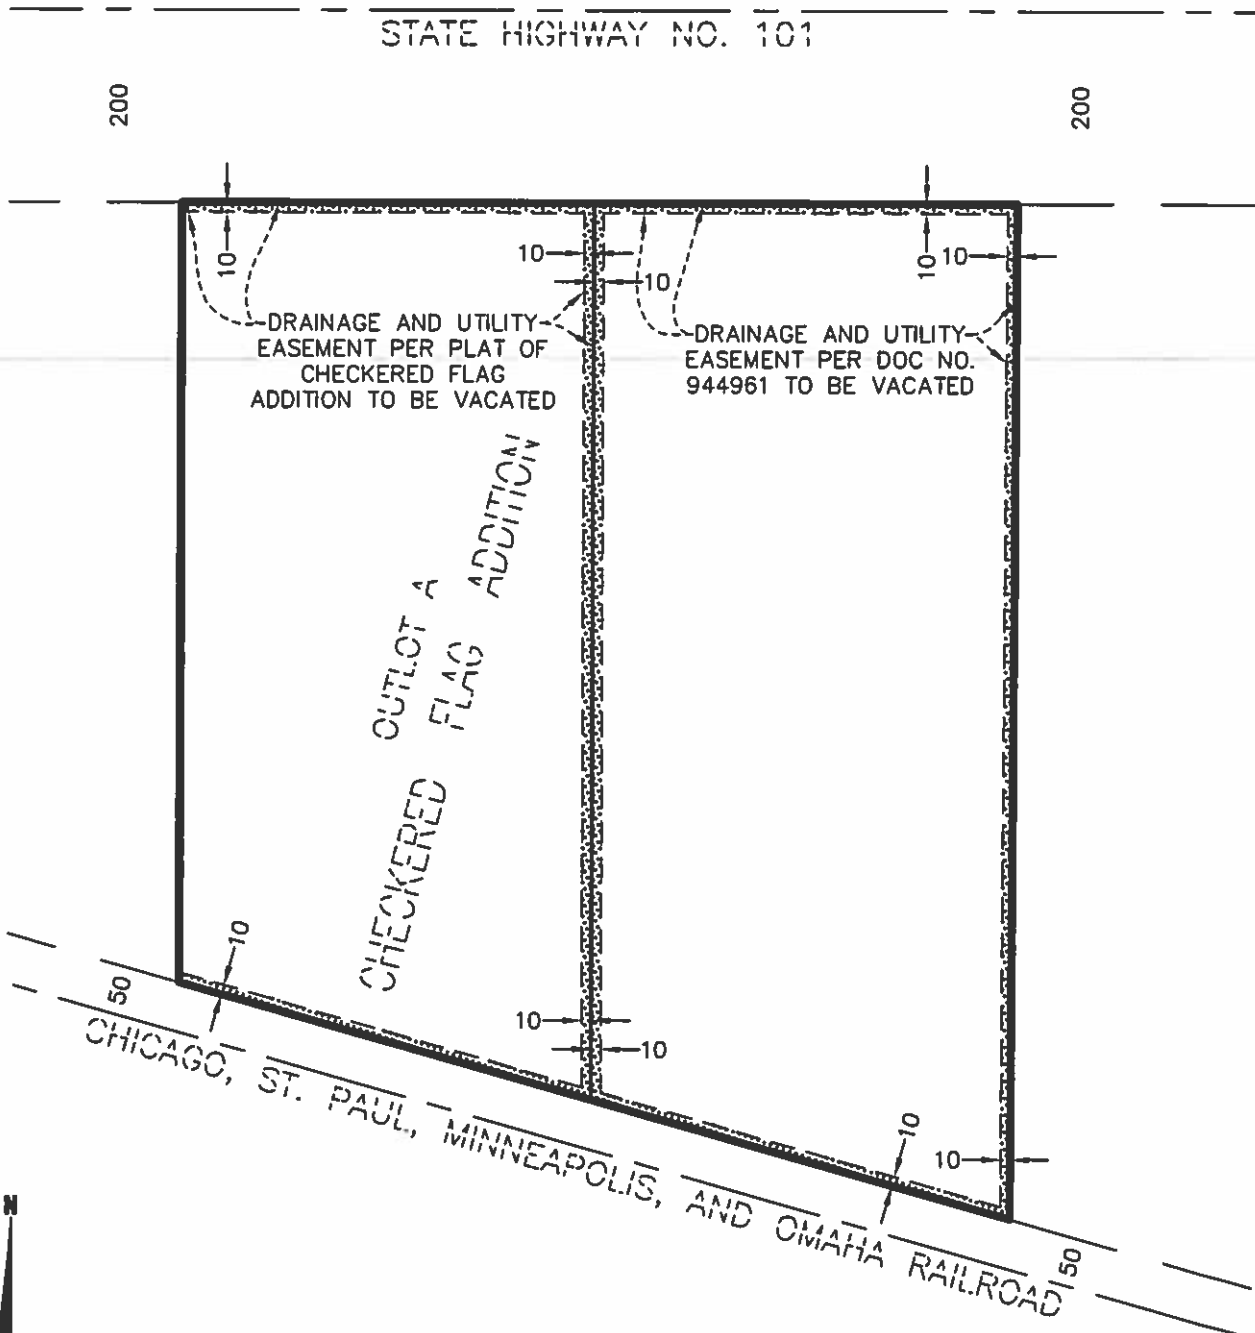

Scale: 1"=200'

 EASEMENT
 VACATION