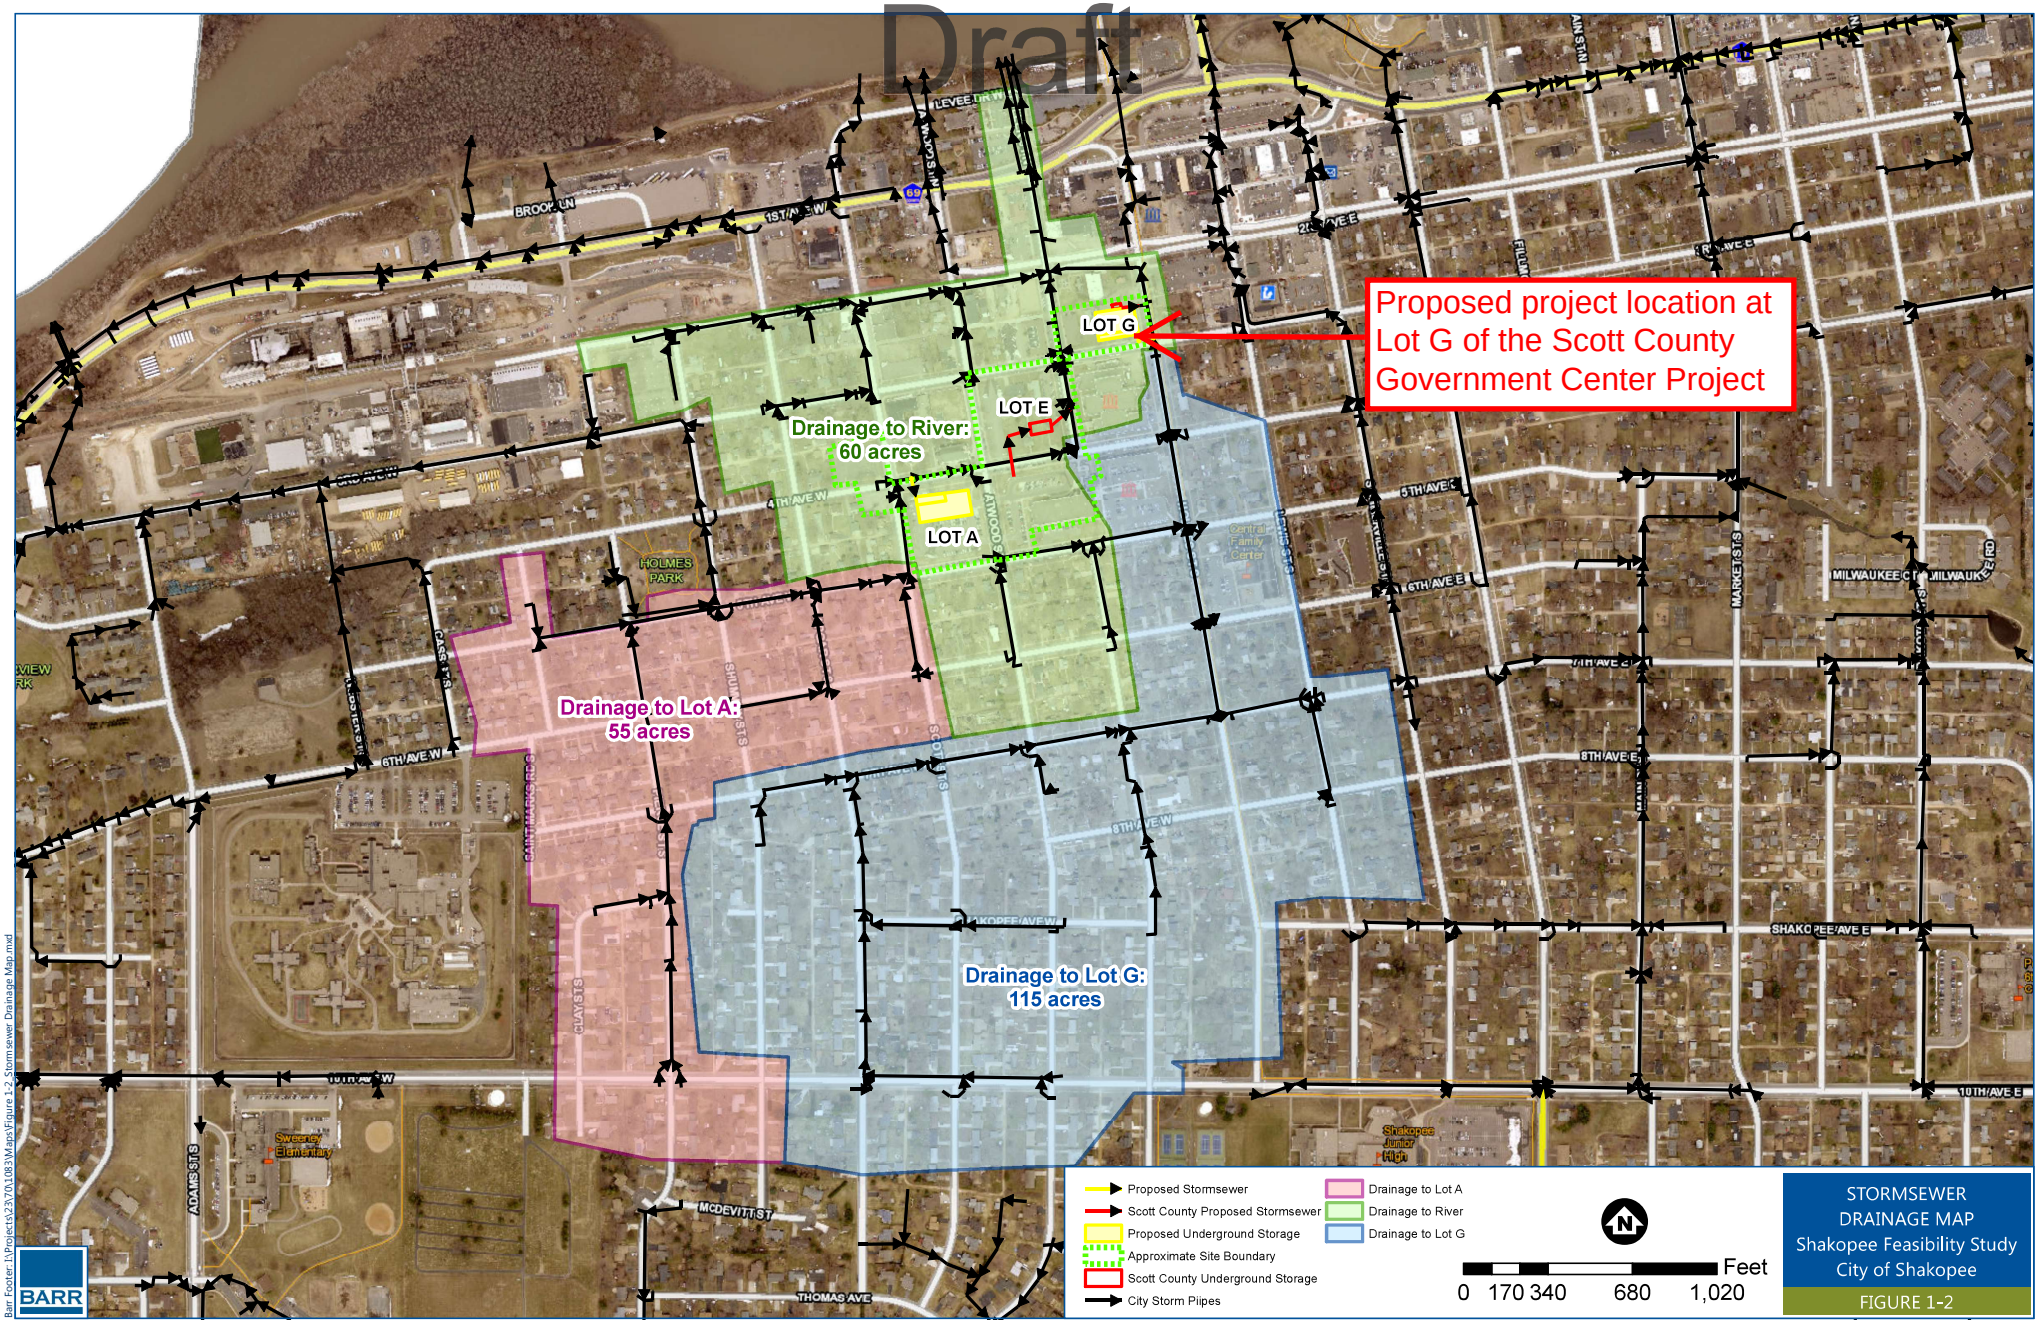
Draft
Proposed project location at Lot G of the Scott County Government Center Project
LOT G
LOT E
LOT A
Drainage to River: 60 acres
Drainage to Lot A: 55 acres
Drainage to Lot G: 115 acres
Proposed Stormsewer
Scott County Proposed Stormsewer
Proposed Underground Storage
Approximate Site Boundary
Scott County Underground Storage
City Storm Pipes
Drainage to Lot A
Drainage to River
Drainage to Lot G
0 170 340 680 1,020 Feet
STORMSEWER DRAINAGE MAP
Shakopee Feasibility Study
City of Shakopee
FIGURE 1-2
BARR