

FOR: LLOYD'S CONSTRUCTION SERVICE, INC.

An easement for ponding purposes over and across the West 115.00 feet of Lots 1 and 2, Block 1, LLOYDS ADDITION, according to the recorded plat thereof, Scott County, Minnesota

DRAWN BY
PLM
DATE
9/17/2018
REVISIONS
CAD FILE
23302skt-2.dwg
PROJECT NO.
23302-05
PAGE 1 OF 2




James R. Hill, Inc.

PLANNERS / ENGINEERS / SURVEYORS
2500 WEST C.R. 42, SUITE 120, BURNSVILLE, MN 55337
PHONE: 952.890.6044 www.jrhinc.com

SKETCH & DESCRIPTION

FOR: LLOYD'S CONSTRUCTION SERVICE, INC.

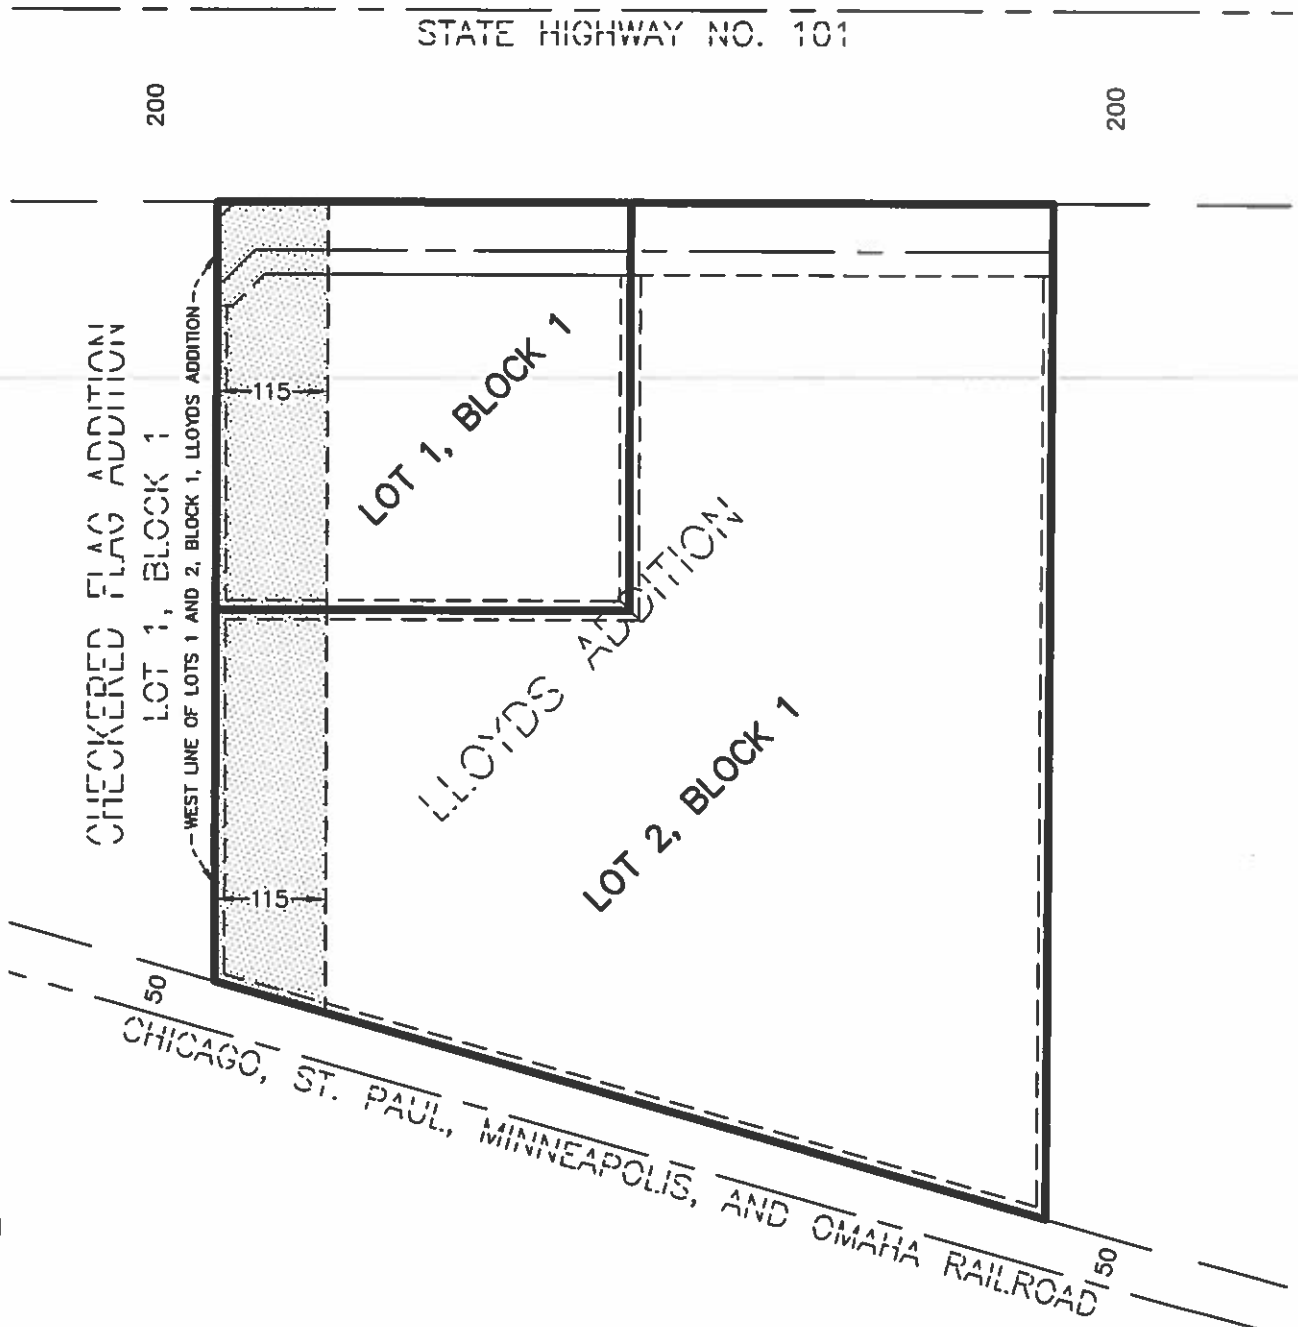

Scale: 1"=200'

 SIGN
EASEMENT