

FOR: LLOYD'S CONSTRUCTION SERVICE, INC.

**An easement for driveway purposes over and across the north 110.00 feet of the west 62.00 feet of Lot 2, Block 1, LLOYDS ADDITION, according to the recorded plat thereof, Scott County, Minnesota**

|                    |
|--------------------|
| <b>DRAWN BY</b>    |
| <b>PLM</b>         |
| <b>DATE</b>        |
| 9/17/2018          |
| <b>REVISIONS</b>   |
|                    |
|                    |
|                    |
|                    |
|                    |
|                    |
| <b>CAD FILE</b>    |
| 233025sk-1.dwg     |
| <b>PROJECT NO.</b> |
| 23302-05           |
| <b>PAGE 1 OF 2</b> |



# James R. Hill, Inc.

**PLANNERS / ENGINEERS / SURVEYORS**  
2500 WEST C.R. 42, SUITE 120, BURNSVILLE, MN 55337  
PHONE: 952.890.6044 [www.irhinc.com](http://www.irhinc.com)

# SKETCH & DESCRIPTION

FOR: LLOYD'S CONSTRUCTION SERVICE, INC.

STATE HIGHWAY NO. 101

200


200

NORTH LINE OF LOT 2, BLOCK 1, LLOYDS ADDITION

CHECKERED FLAG ADDITION

LOT 1, BLOCK 1

WEST LINE OF LOT 2, BLOCK 1, LLOYDS ADDITION

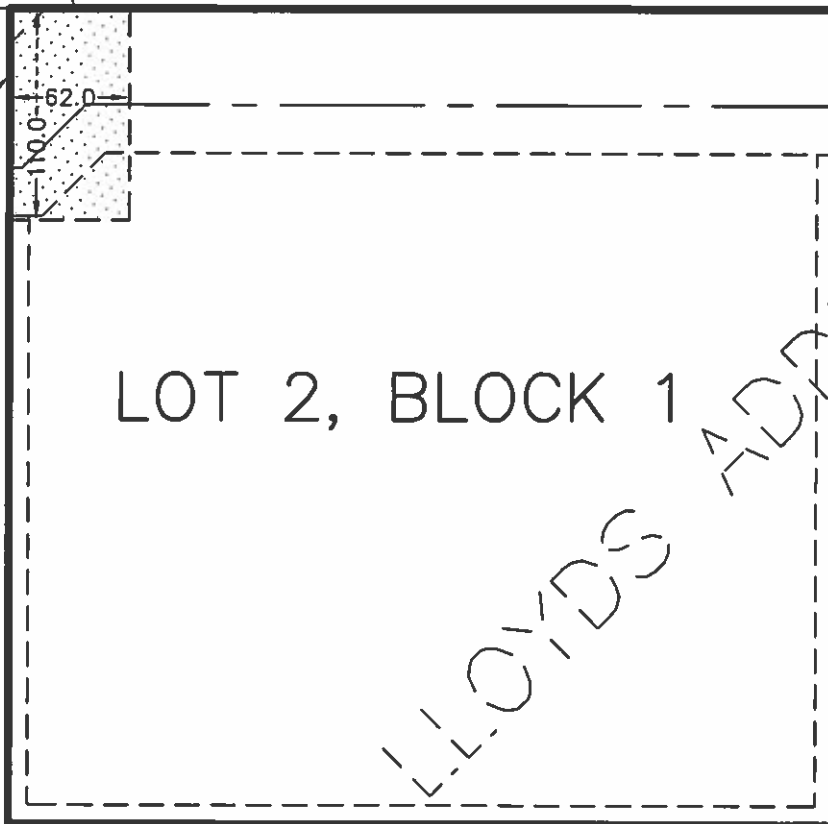

LOT 2, BLOCK 1



Scale: 1"=30'

 DRIVEWAY  
EASEMENT