


# CANTERBURY PARK SEVENTH ADDITION

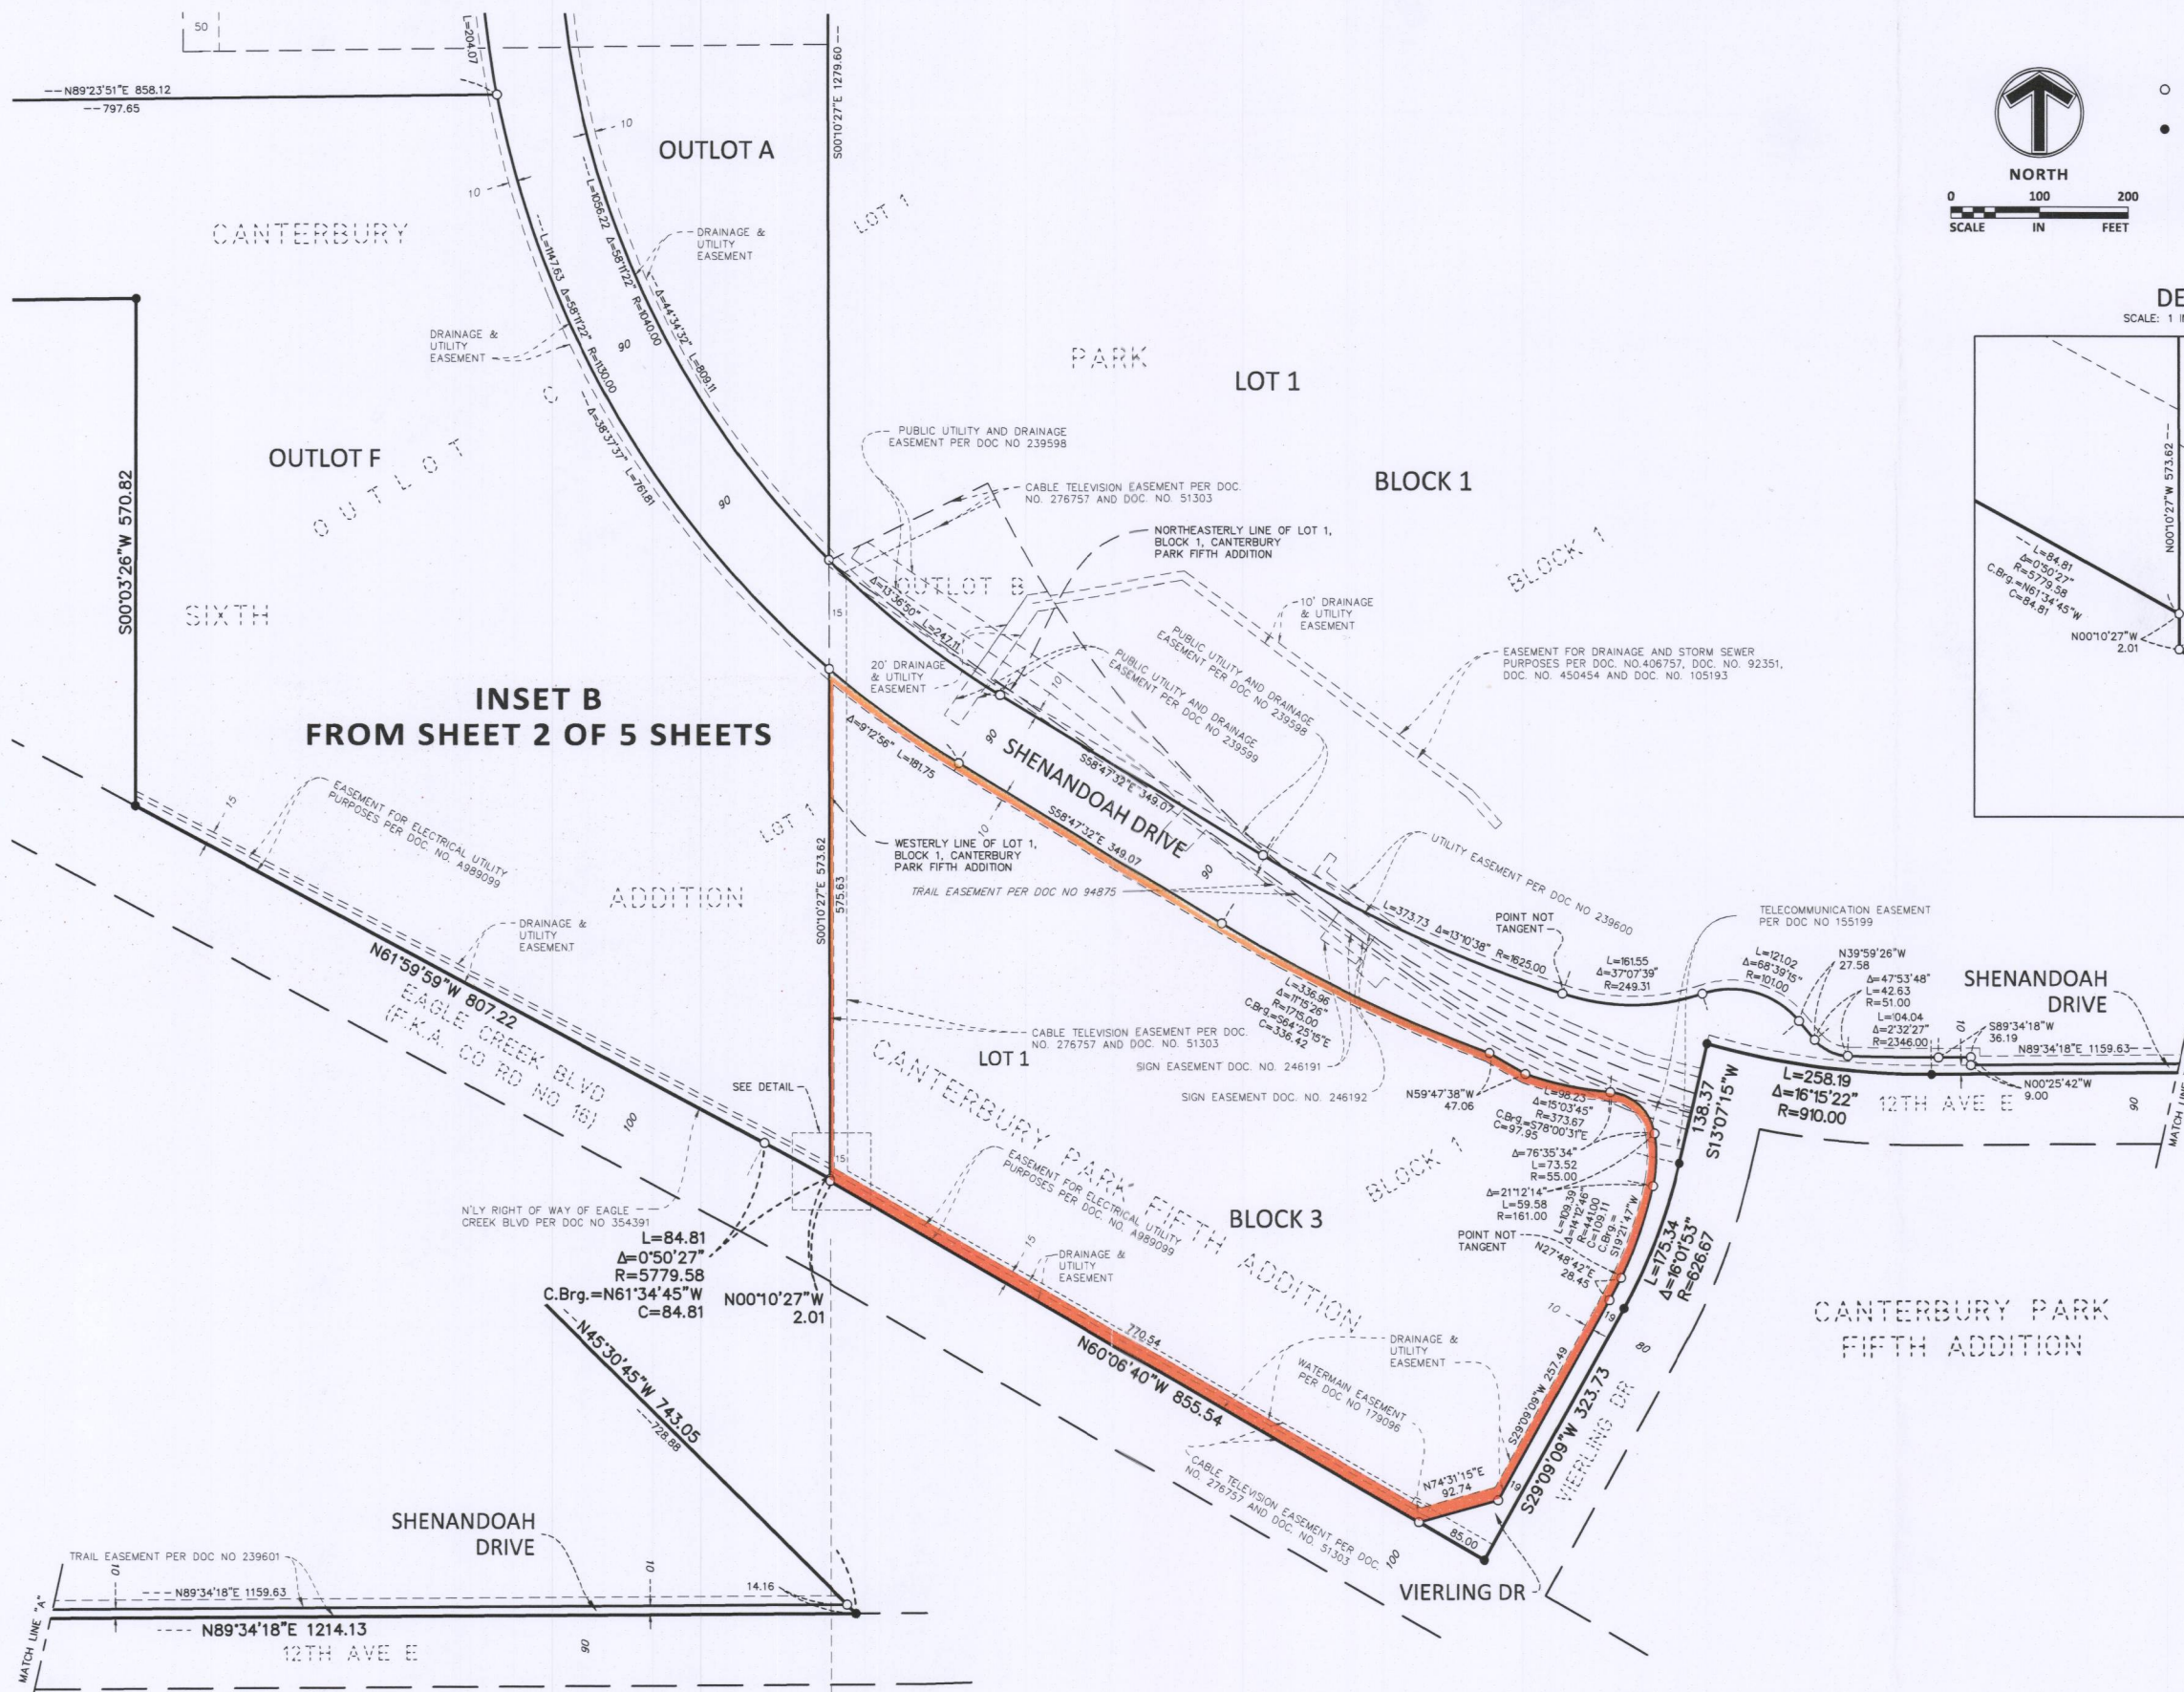

- DENOTES 1/2 INCH BY 14 INCH IRON MONUMENT SET AND MARKED BY LICENSE NO. 43933.
- DENOTES IRON MONUMENT FOUND AND MARKED BY LICENSE NO. 43999 AS SHOWN.

THE MOST EASTERLY LINE OF LOT 1, BLOCK 1,  
CANTERBURY PARK SIXTH ADDITION IS ASSUMED TO  
HAVE A BEARING OF NORTH 01 DEGREES 24 MINUTES  
15 SECONDS WEST.

## DETAIL

SCALE: 1 INCH = 5 FEET

**SAMBATEK, INC.**  
ENGINEERING, PLANNING  
AND LAND SURVEYING