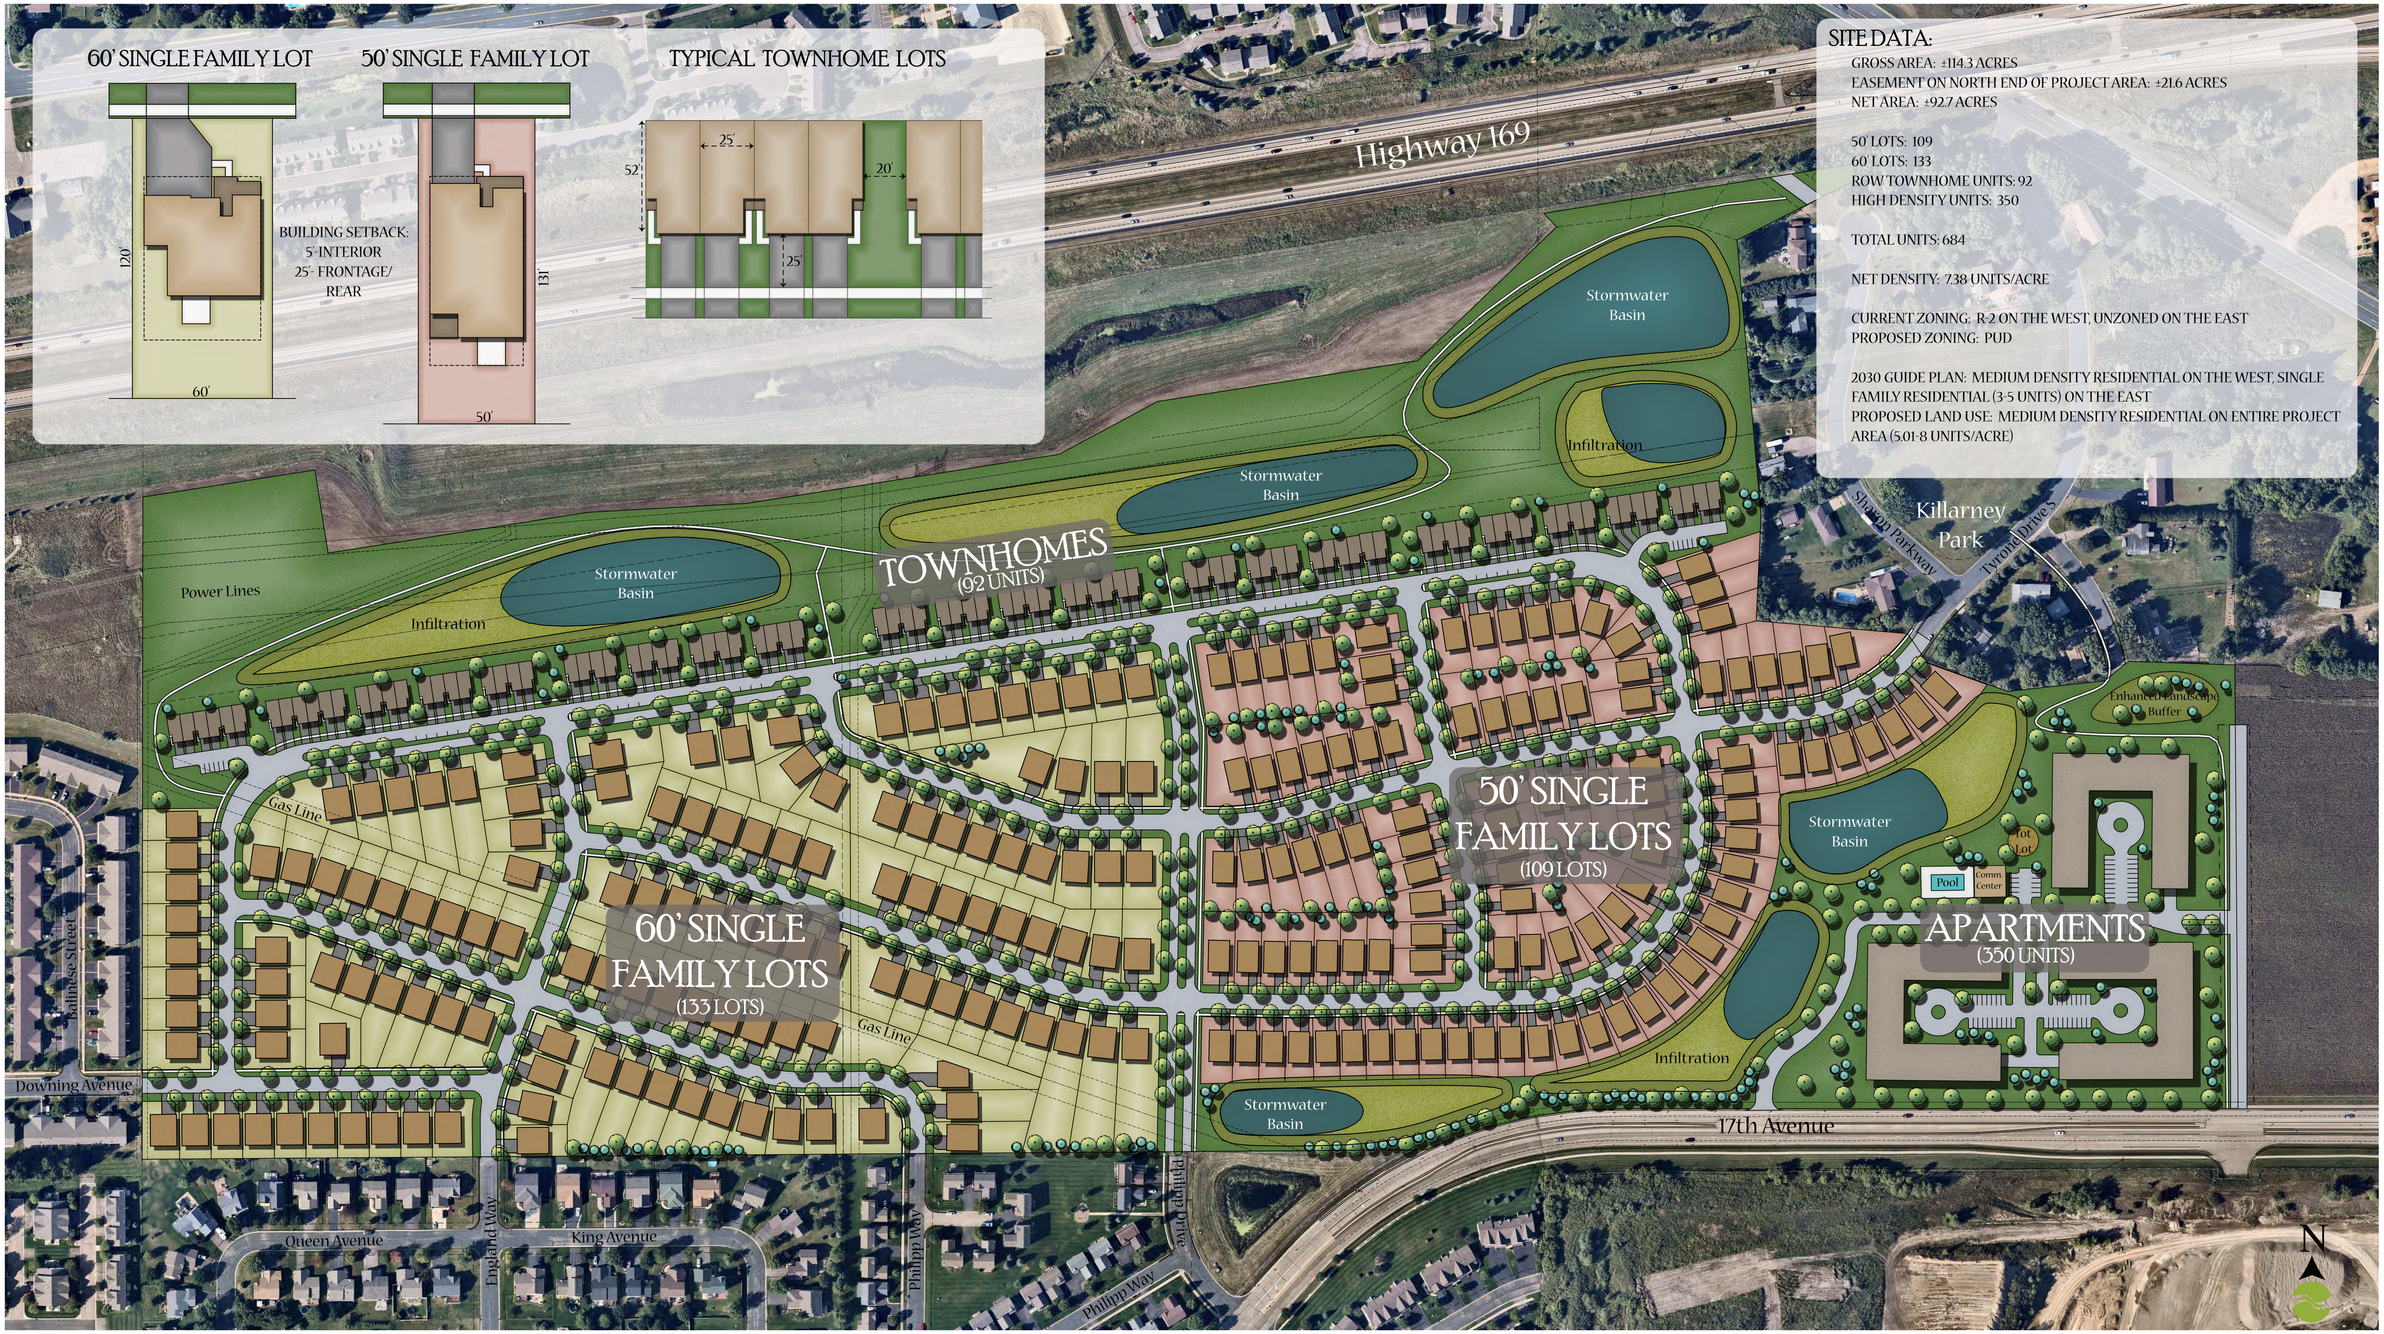

SUMMERGATE

SUMMERLAND PLACE

SHAKOPEE, MN

PIONEER*engineering*