


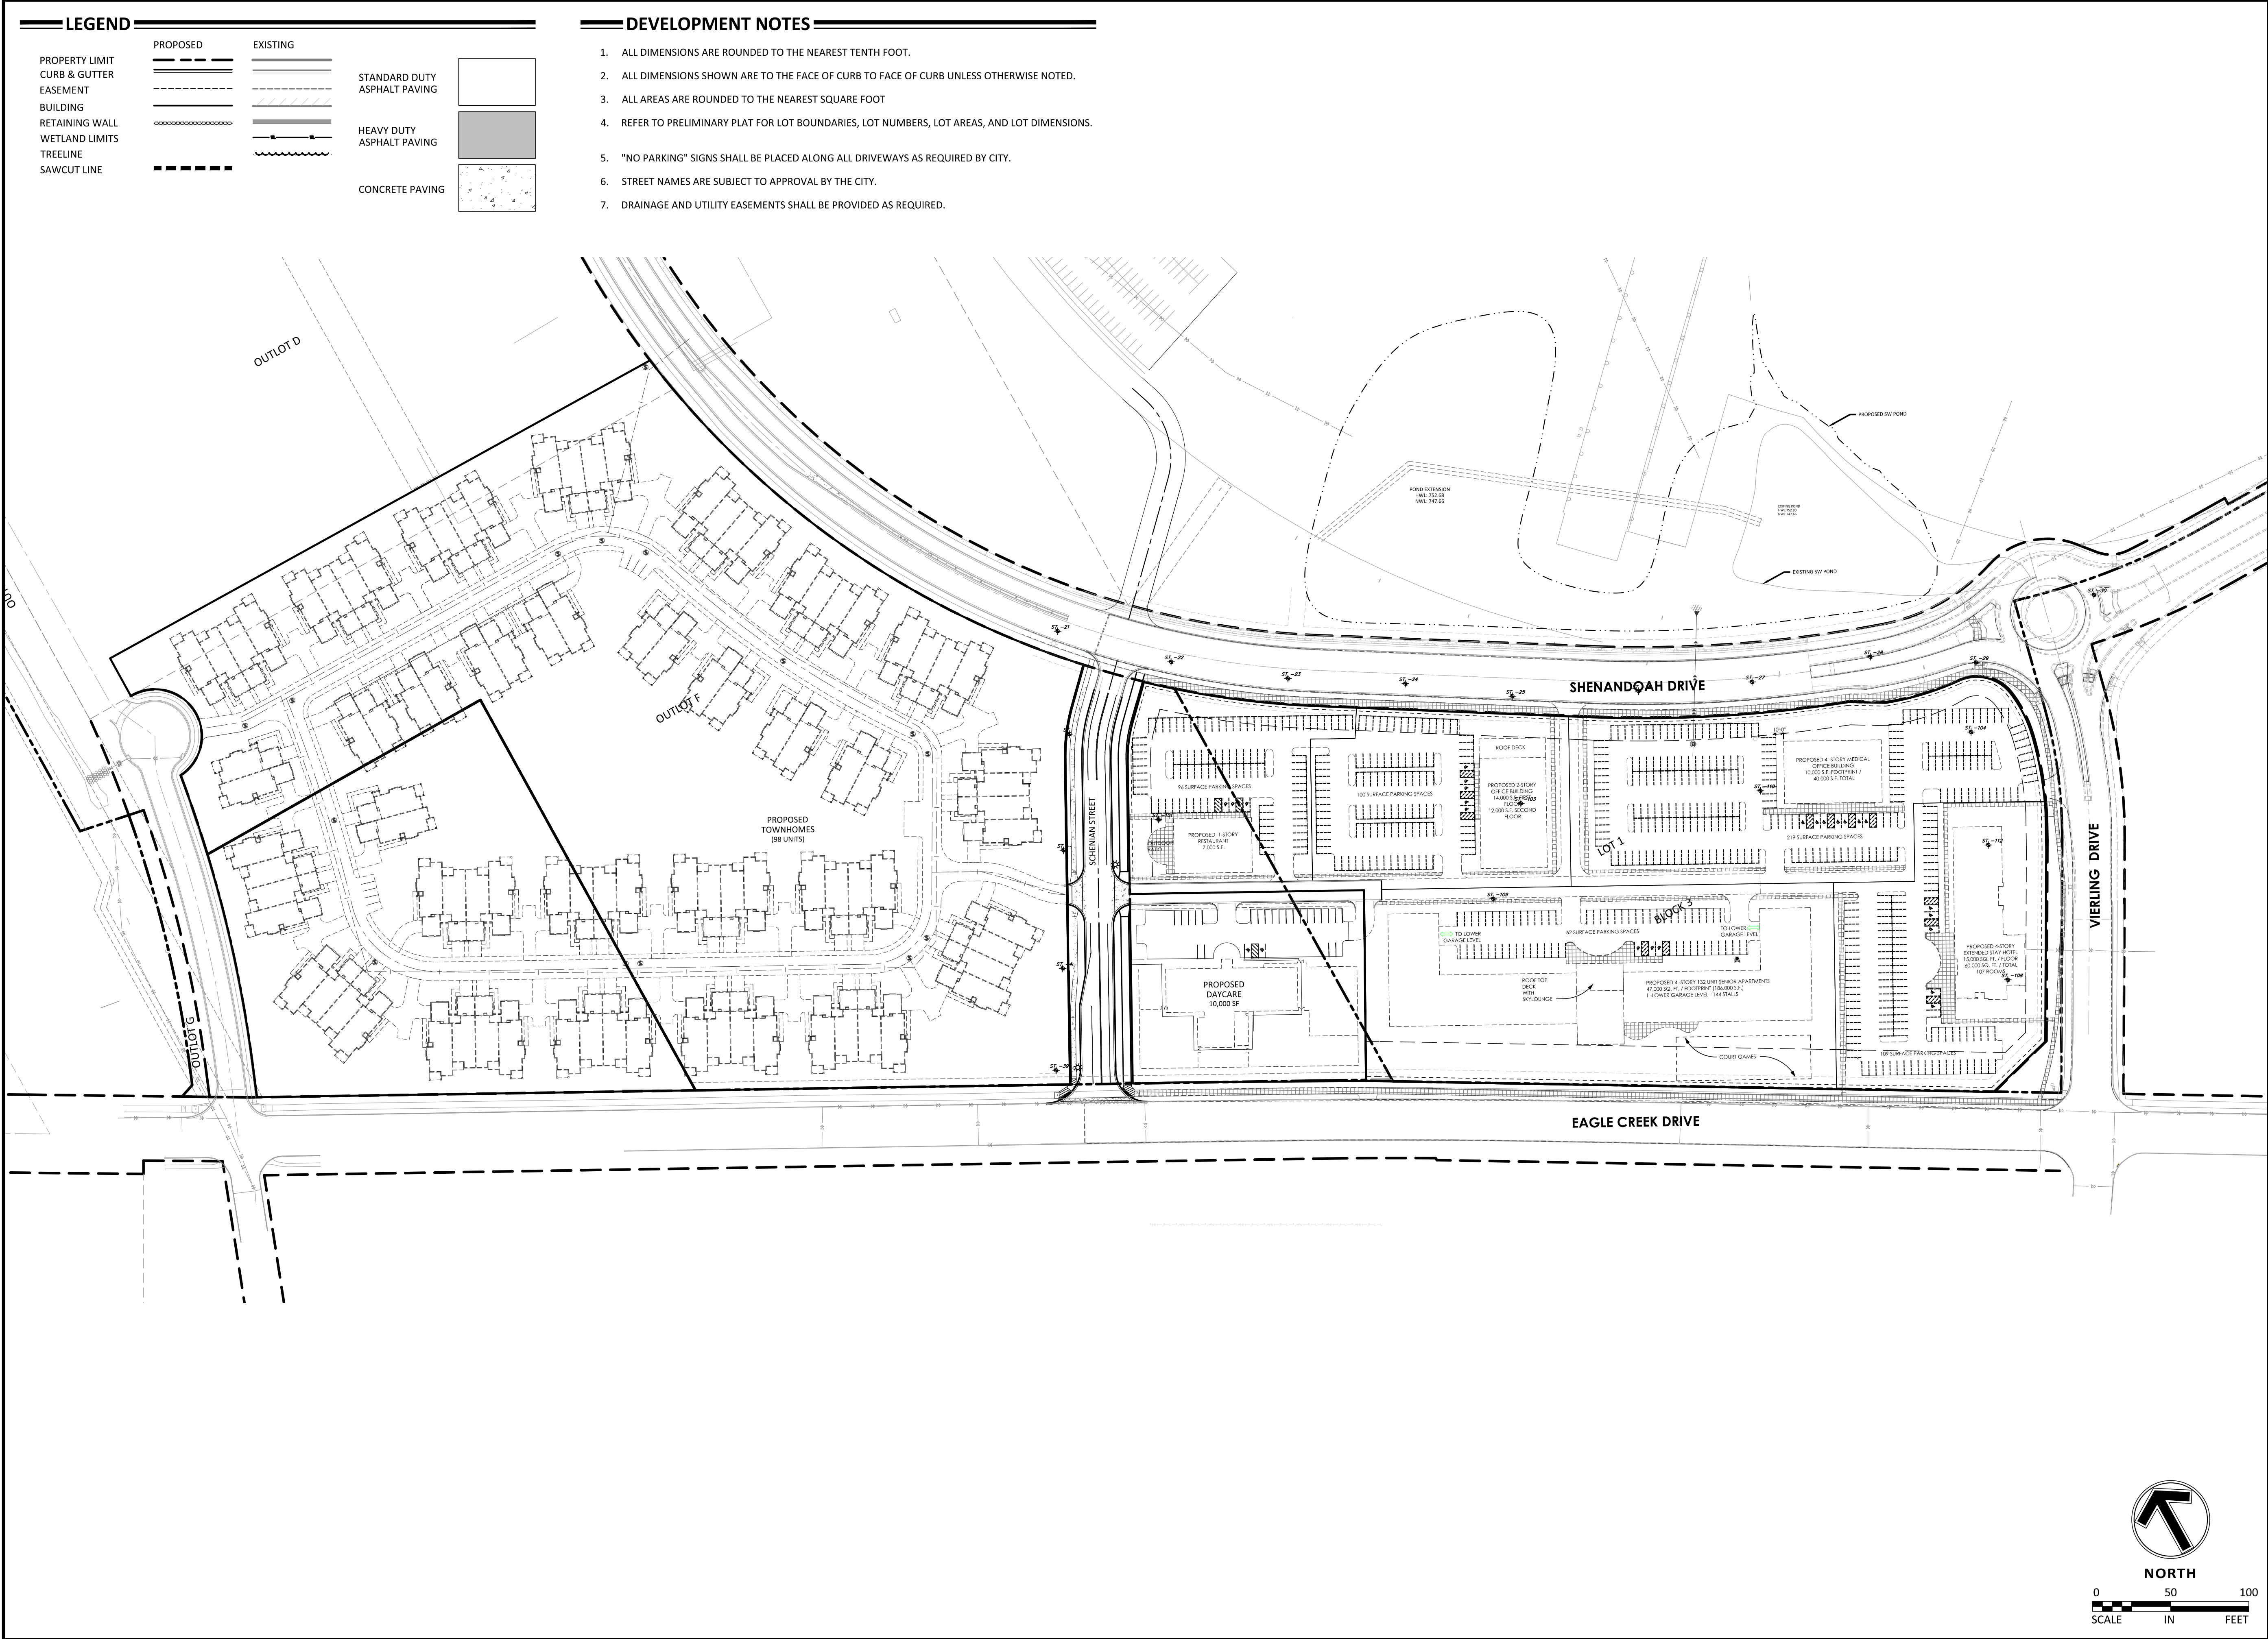

Client
**CANTERBURY
DEVELOPMENT,
LLC.**

Project
**CANTERBURY
PARK 9TH
ADDITION**

Location
SHAKOPEE, MN

Certification
I hereby certify that this survey, plan or report was prepared by me or under my direct supervision and that I am a duly Licensed LANDSCAPE ARCHITECT under the laws of the State of Minnesota.

Erik Miller
Registration No. 445 Date: 06/03/2019
This certification is not valid unless wet signed in blue ink. If applicable, contact us for a wet signed copy of this survey which is available upon request at Sambatek, Minnetonka, MN office.

Summary
Designed: JRM Drawn: JRM
Approved: EWM Book / Page:
Phase: PRELIMINARY Initial Issue: 06/03/2019

Revision History
No. Date By Submittal / Revision

Sheet Title
**DEVELOPMENT
PLAN**

Sheet No. Revision
C3.01

Project No. 20675.02