



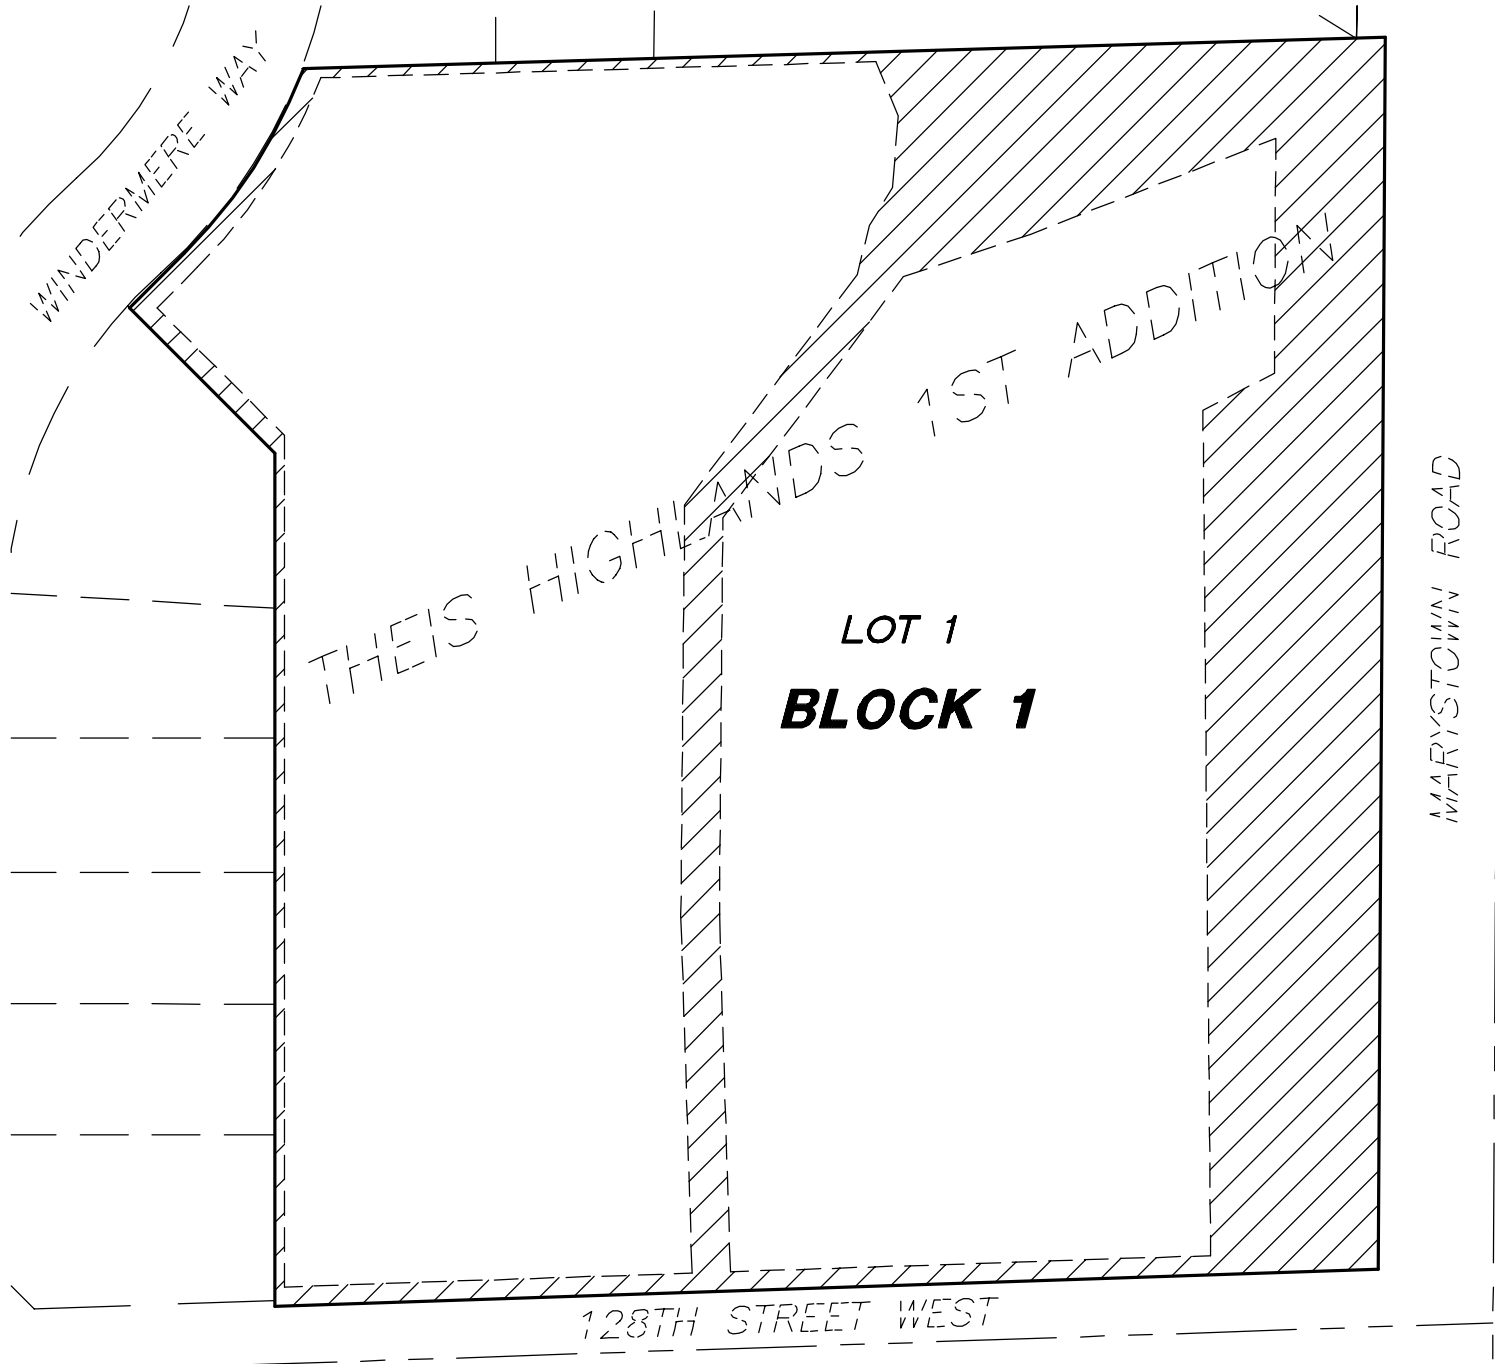


Easement Vacation

The Drainage & Utility Easement as dedicated on Lot 1, Block 1, THEIS HIGHLANDS 1ST ADDITION, according to the recorded plat thereof, Scott County, Minnesota.

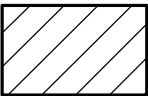

Easement to be Vacated

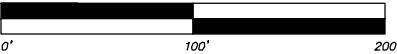

Date: 5/22/2019 Sheet: 1 OF 1
0022811ESF01.dwg

Westwood

Phone (952) 937-5150 12701 Whitewater Drive, Suite #300
Fax (952) 937-5822 Minnetonka, MN 55343
Toll Free (888) 937-5150 westwoodps.com
Westwood Professional Services, Inc.

Drawn: _____
Checked: CWM
Designed: BSB
Record Drawing by/Date: _____

Prepared for:

D.R. Horton, Inc.-Minnesota
20860 Kenbridge Court, Suite 100
Lakeville, MN 55044

**Mount Olive
Church Addition**

Shakopee, Minnesota

Easement Vacation

Exhibit