


7/23/17

PW comments

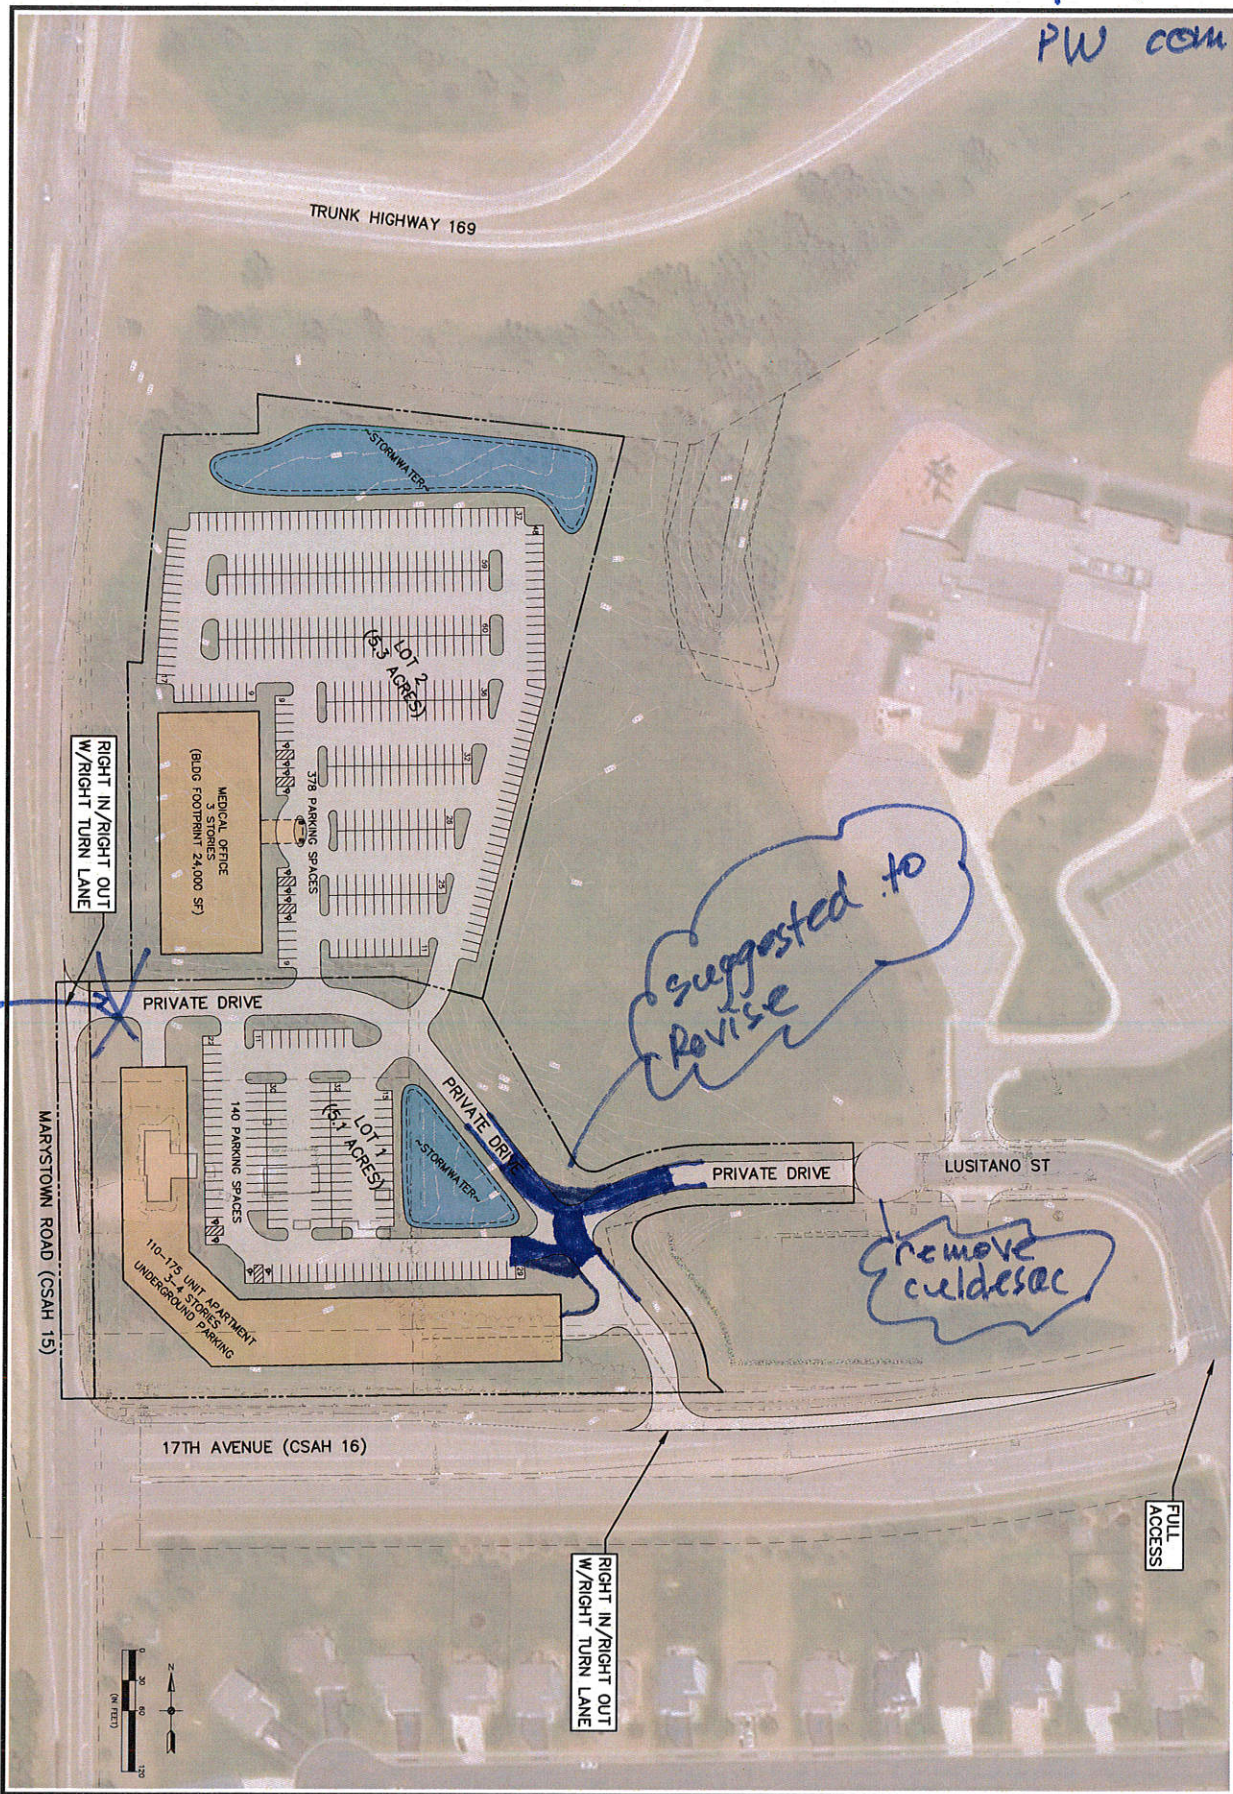

CP 15-12 agreement with the county restricts/prohibits access between both ramp and C.R. 16 (see agreement)

1 of 1	NOTES REVISIONS DATE BY REVISION	TRIDENT DEVELOPMENT, LLC 3601 18th Street South, Suite 103 St. Cloud, MN 56301	CONCEPT PLAN A SHAKOPEE MIXED USE - POWERS SITE Shakopee, Minnesota	Carlson McCain ENVIRONMENTAL • ENGINEERING • SURVEYING 3890 Pheasant Ridge Dr. NE #100, Blaine, MN Phone: 763-489-7900 Fax: 763-489-7959
--------	---	--	---	--