



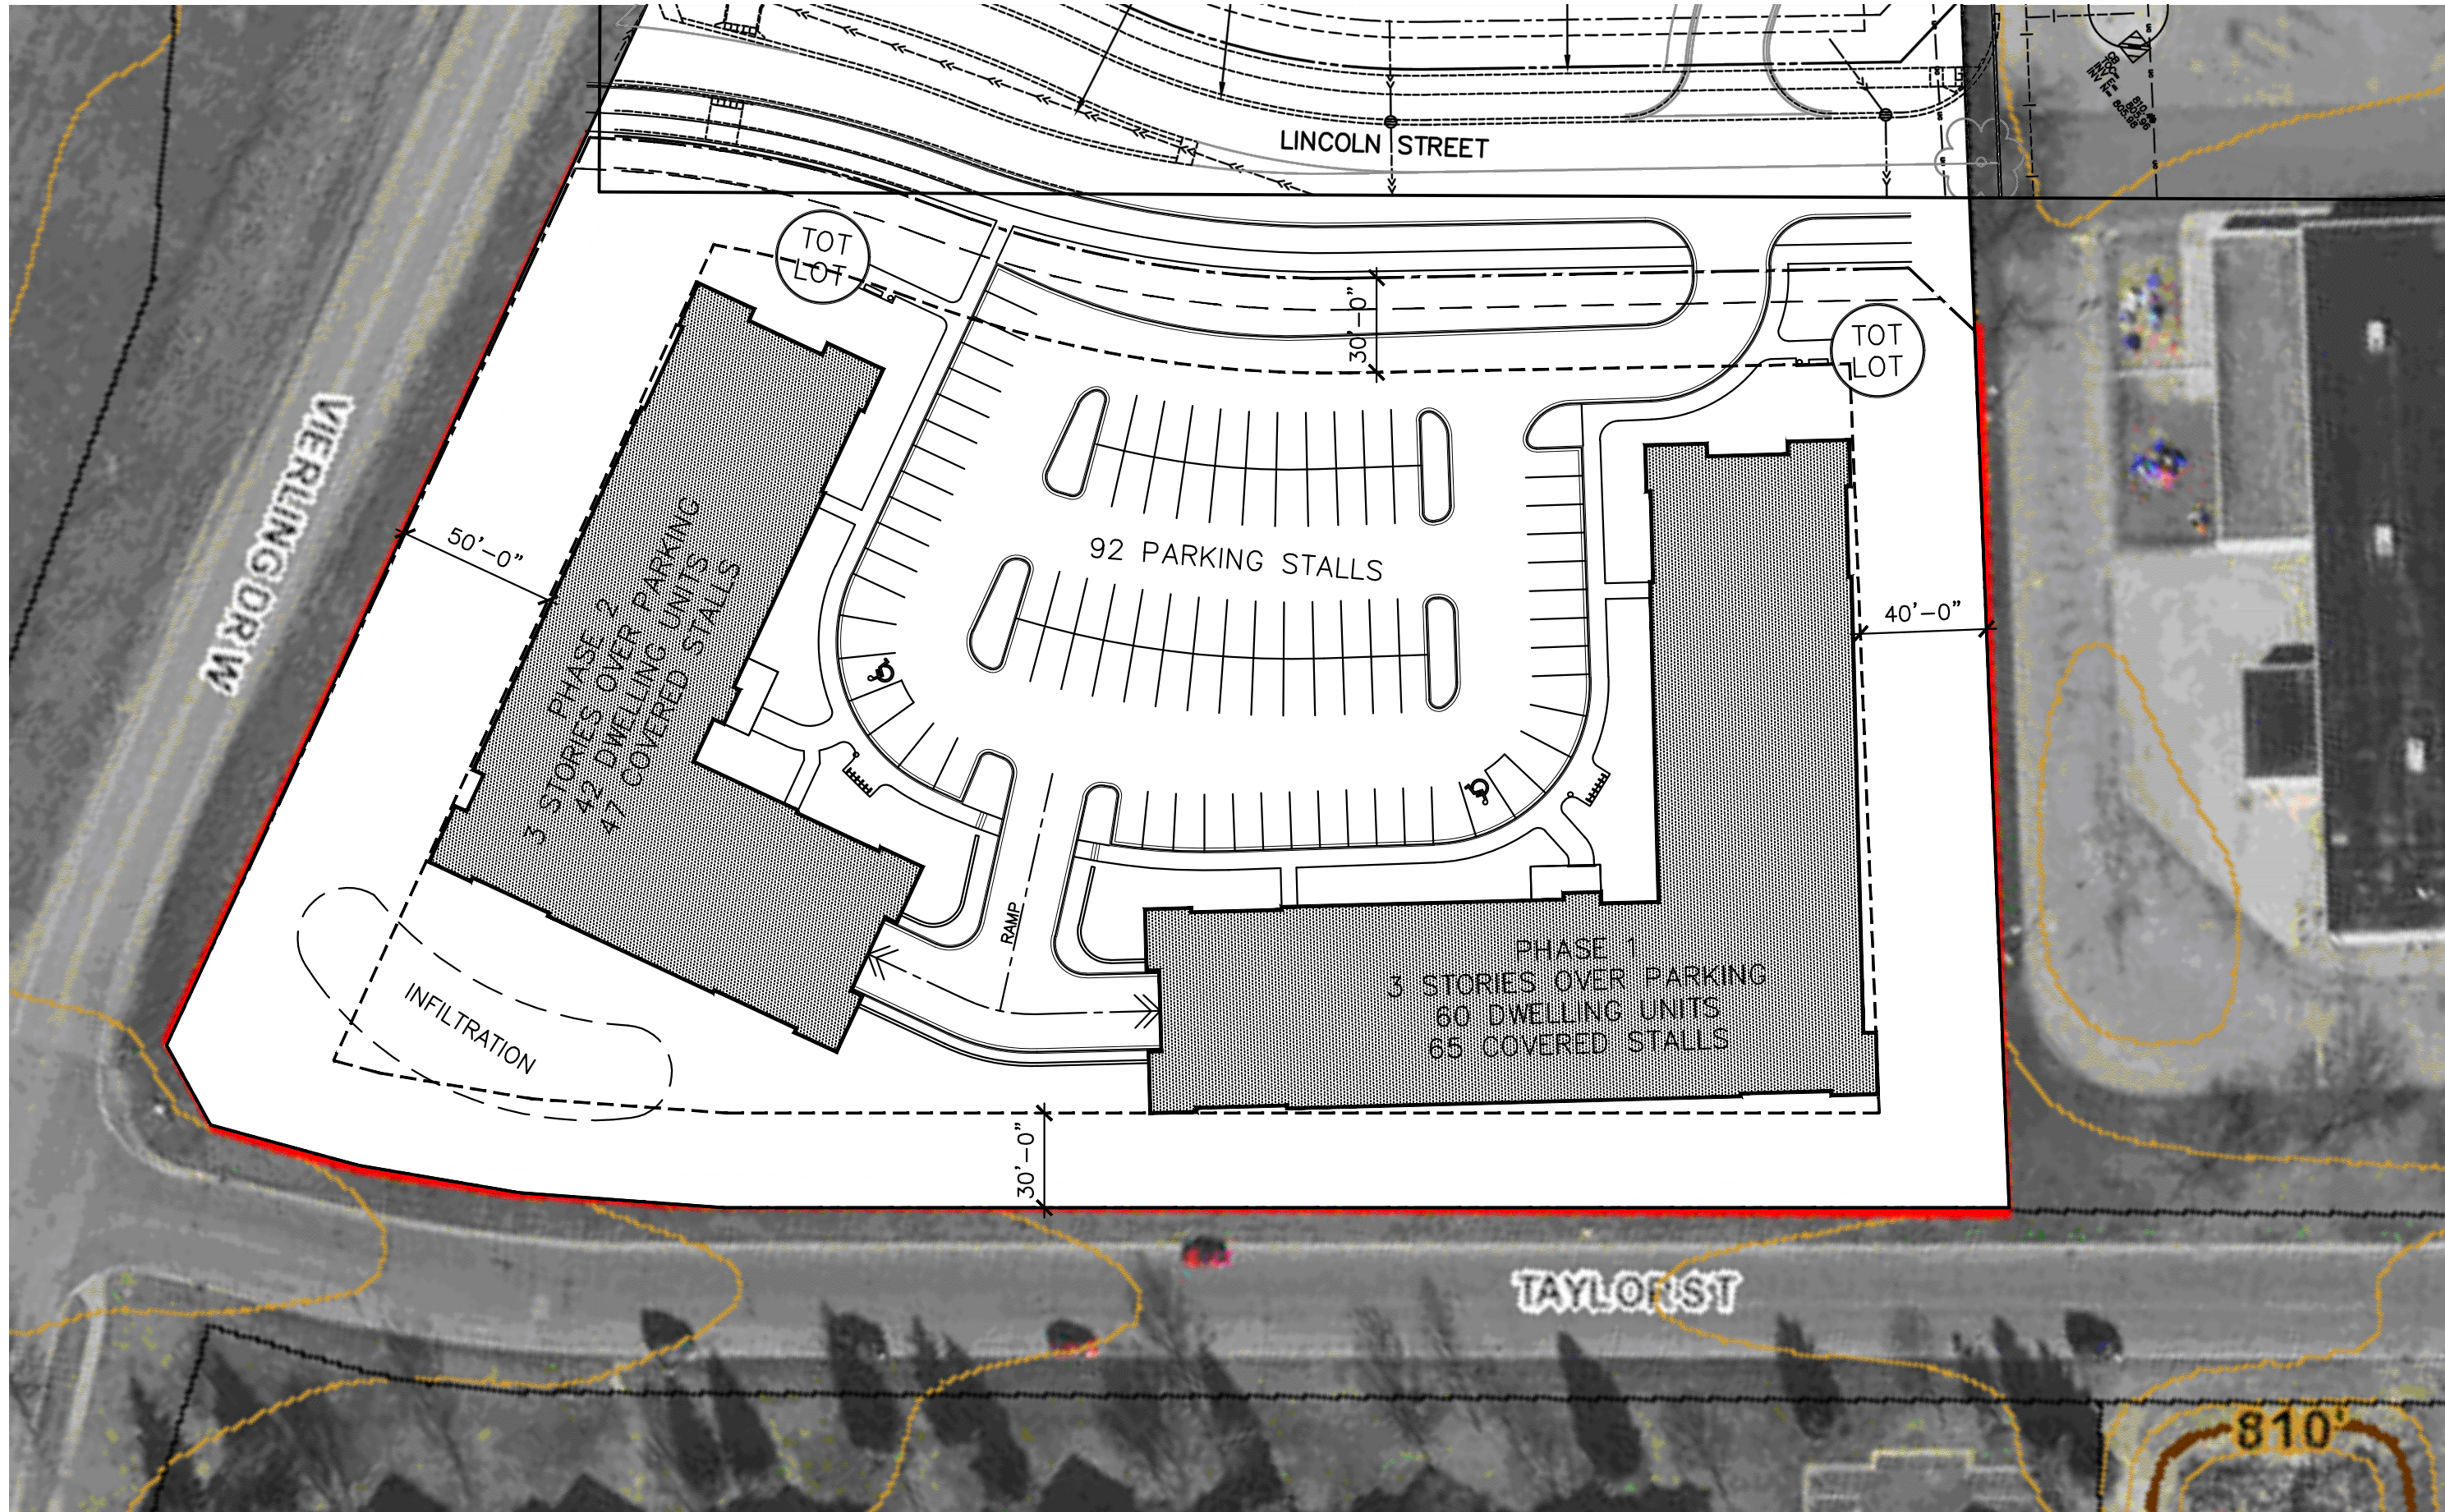

MWF PROPERTIES
7645 Lyndale Ave. S.
Minneapolis, MN 55423

MILLER HANSON ARCHITECTS
218 Washington Avenue North
Suite 230
Minneapolis, MN 55401

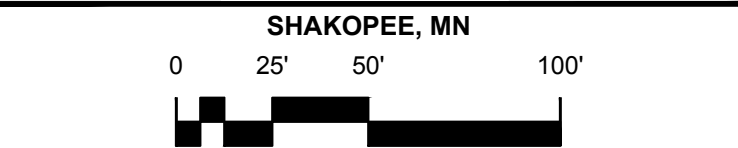

SITE PLAN A1



PH1, 60 DWELLING UNITS:	PH2, 42 DWELLING UNITS:
• 15 1BR Units • 28 2BR Units • 17 3BR Units • 65 Garage Parking Stalls • 55 Parking Stalls on grade	• 10 1BR Units • 20 2BR Units • 12 3BR Units • 47 Garage Parking Stalls • 37 Parking Stalls on grade