[illegible]

HGA NO: 2401-050-00

FLOOR PLAN
LEVEL 01 AREA A


DATE: MARCH 6, 2020

PUD SUBMITTAL



A201A

COPYRIGHT HAMMEL, GREEN AND ABRAHAMSON, INC.

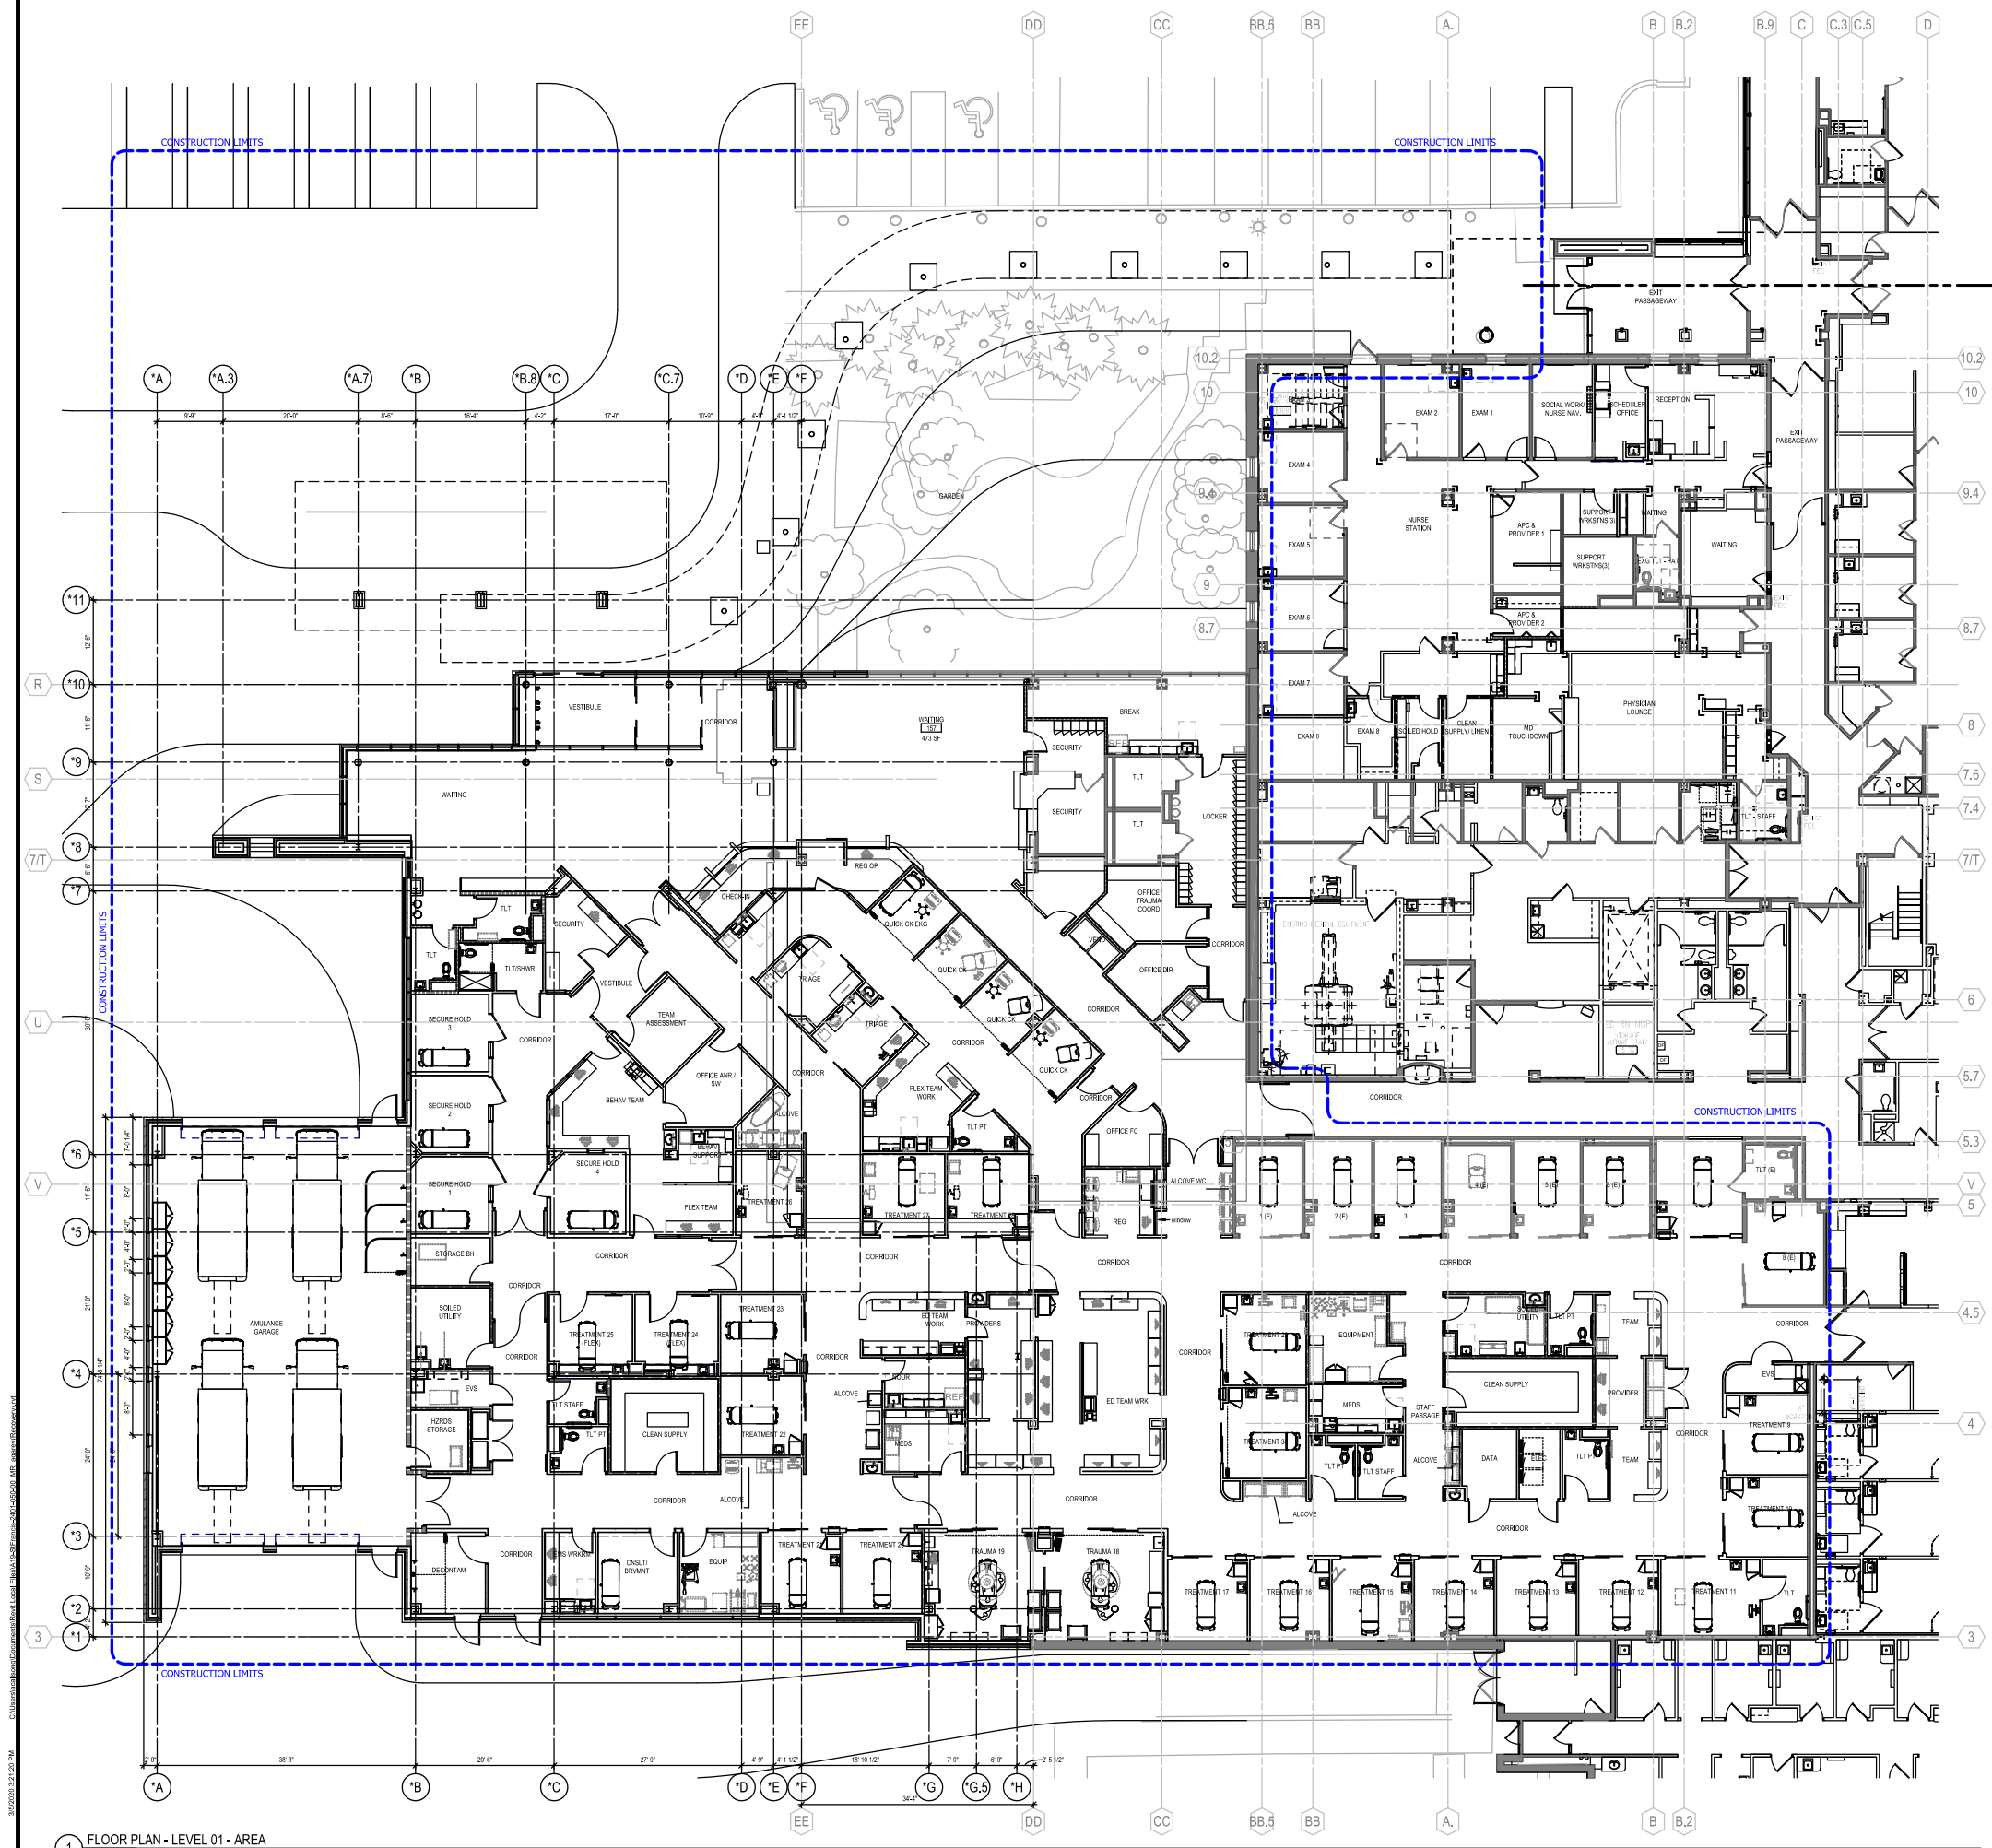

1 FLOOR PLAN - LEVEL 01 - AREA
1/8" = 1'-0"