


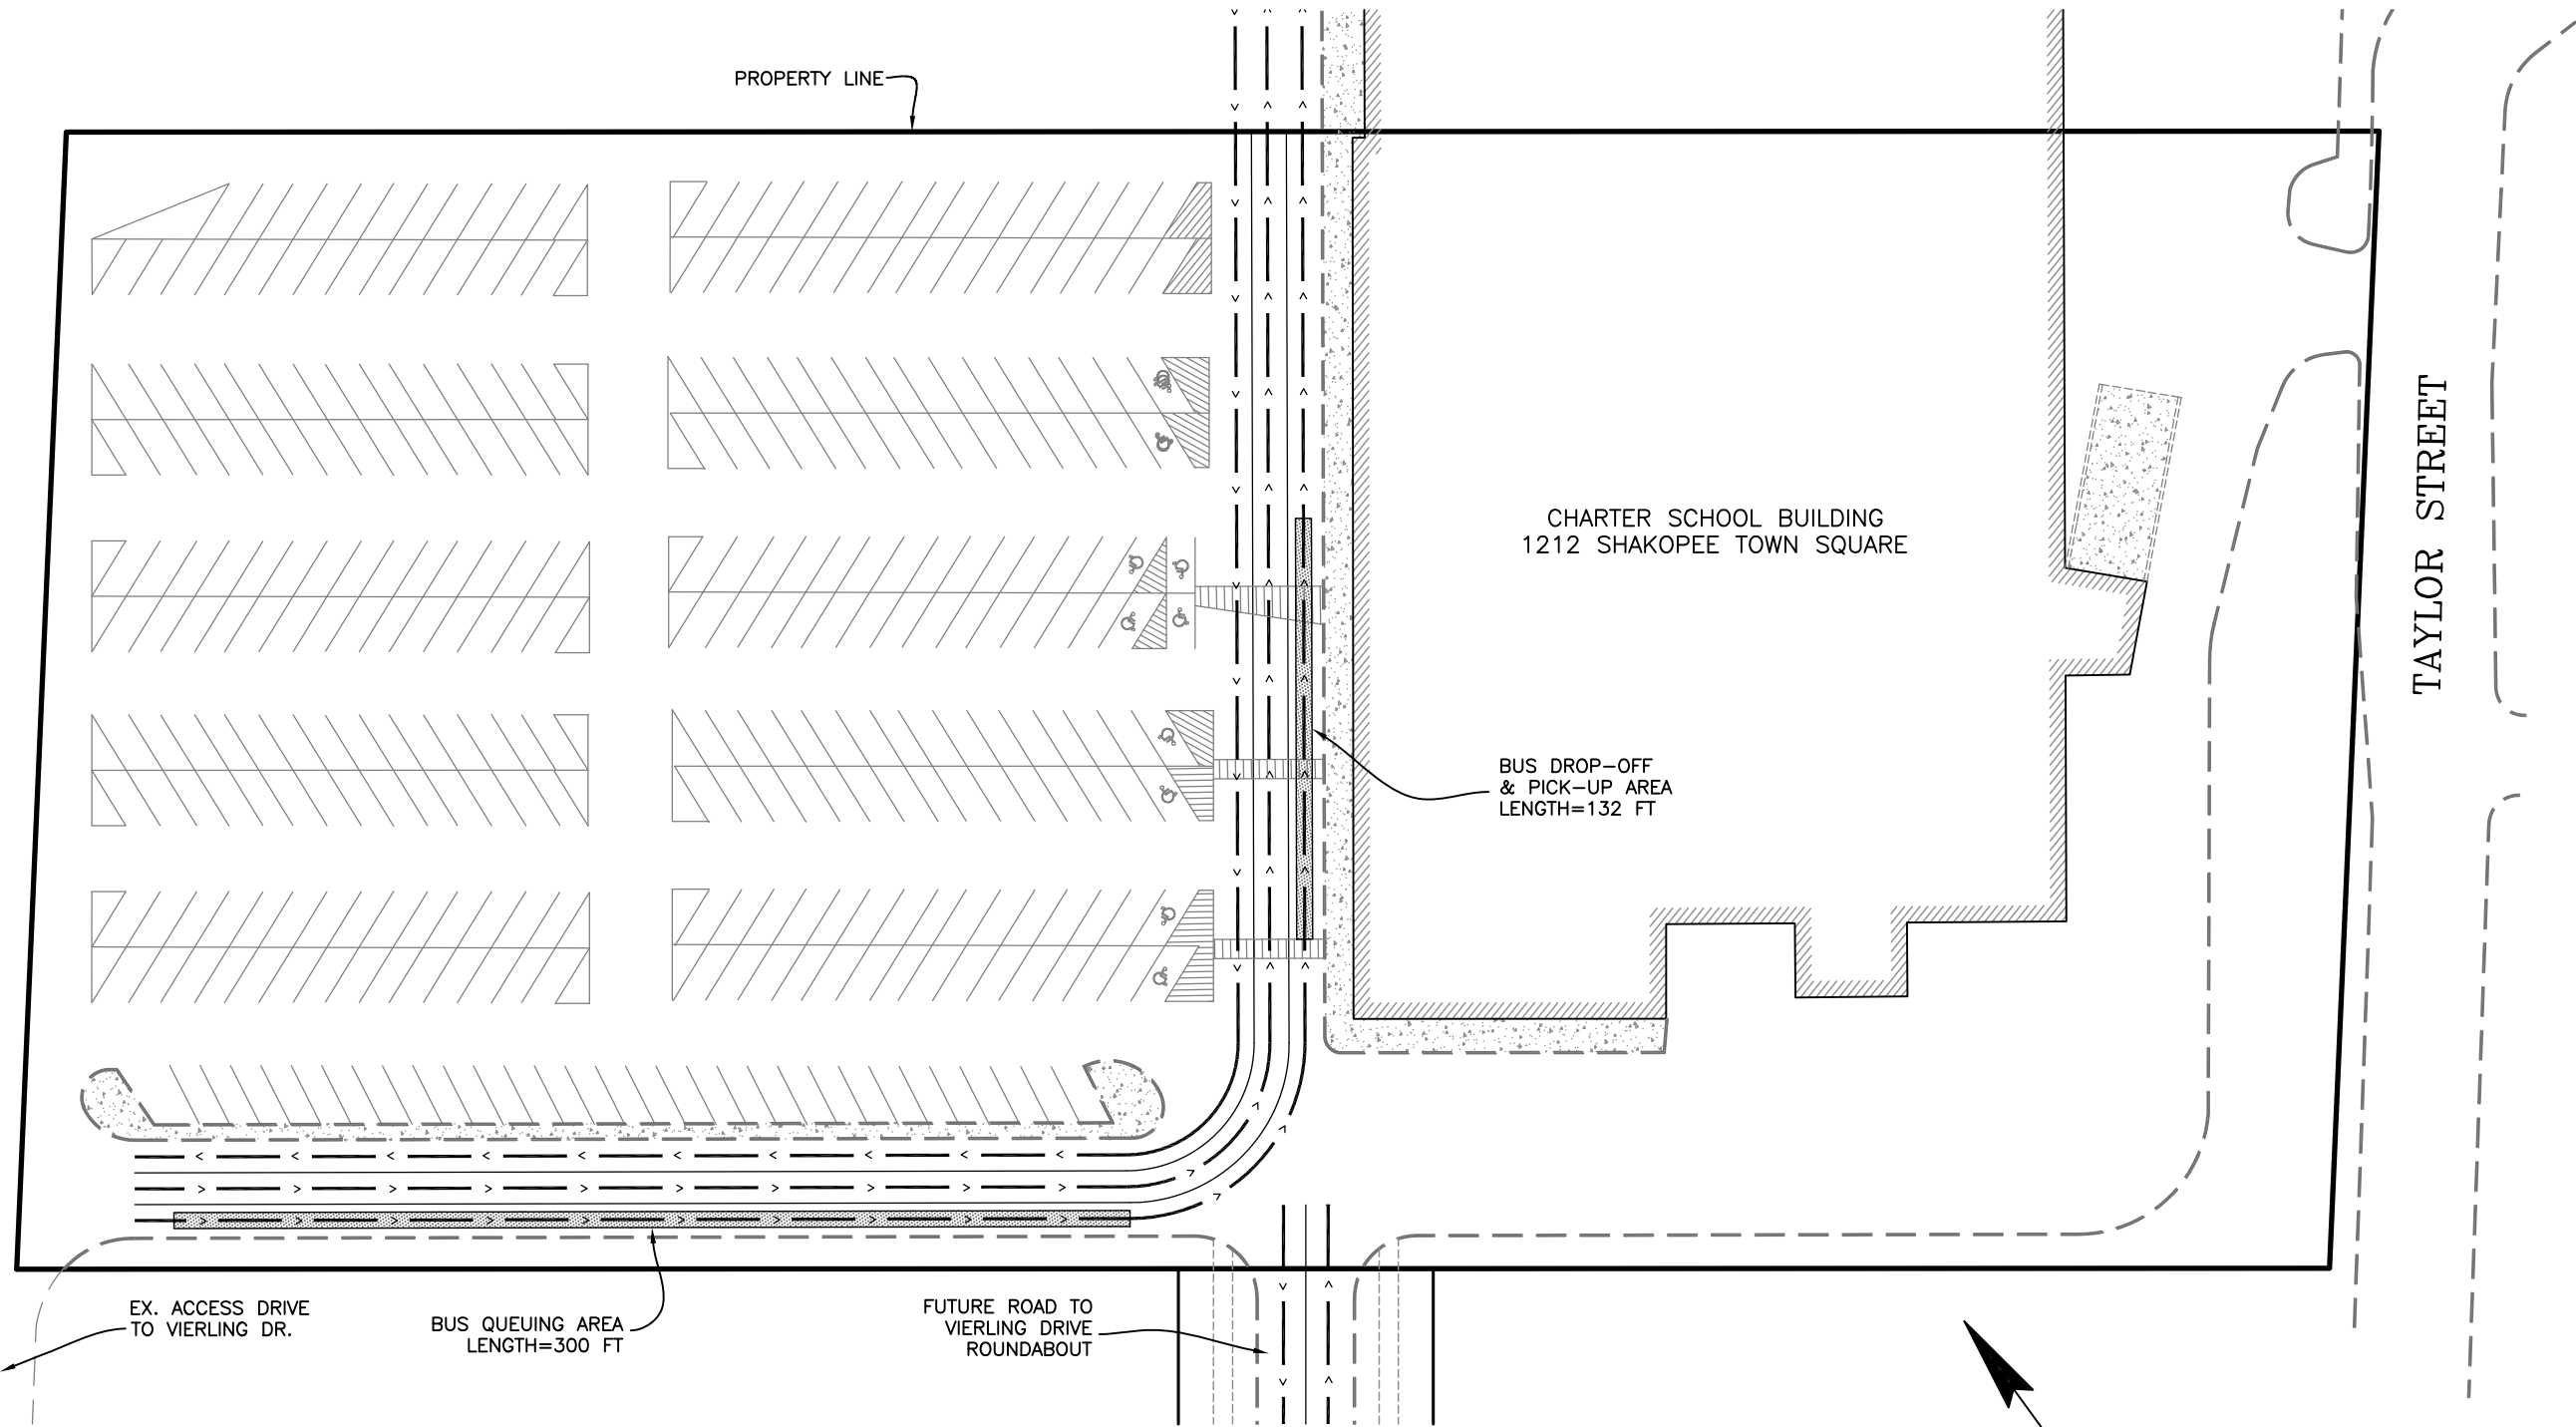

NOTES:

1. BASE MAP FROM 2005 SURVEY BY SUNDE LAND SURVEYING.

SCALE: 1"=60'

REVIEW PLAN
NOT FOR CONSTRUCTION