



Plant Schedule

SYMBOL	QTY.	COMMON/BOTANICAL NAME	SIZE	SPACING O.C.
	55	Autumn Blaze Maple / Acer x freemanii 'Jeffers Red'	3" BB	AS SHOWN
		Sienna Glen Maple / Acer x freemanii 'Sienna'	3" BB	AS SHOWN
		Skyline Honeylocust / Gleditsia triacanthos var. inermis 'Skycole'	3" BB	AS SHOWN
		Northern Pin Oak / Quercus ellipsoidalis	3" BB	AS SHOWN
		Swamp White Oak / Quercus bicolor	3" BB	AS SHOWN
	18	Red Oak / Quercus rubra	3" BB	AS SHOWN
		Boulevard Linden / Tilia americana 'Boulevard'	3" BB	AS SHOWN
		Accolade Elm / Ulmus japonica x wilsoniana 'Morton'	3" BB	AS SHOWN
		Princeton Elm / Ulmus americana 'Princeton'	3" BB	AS SHOWN
		River Birch / Betula nigra	8' HT., BB CLUMP	AS SHOWN
	33	Thornless Cockspur Hawthorn / Crataegus crus-galli var. inermis	2" BB	AS SHOWN
		Japanese Tree Lilac / Syringa reticulata	6" HT., BB CLUMP	AS SHOWN
		Autumn Brilliance Serviceberry / Amelanchier x grandiflora 'Autumn Brilliance'	6" HT., BB CLUMP	AS SHOWN
		Prairiefire Crab / Malus 'Prairiefire'	2" BB	AS SHOWN
		Profusion Crab / Malus 'Profusion'	2" BB	AS SHOWN
	6	Spring Snow Crab / Malus 'Spring Snow'	2" BB	AS SHOWN
		Black Hills Spruce / Picea glauca densata	6' HT., BB	AS SHOWN
		Colorado Green Spruce / Picea pungens	6' HT., BB	AS SHOWN
		White Pine / Pinus strobus	6' HT., BB	AS SHOWN
		Ponderosa Pine / Pinus ponderosa	6' HT., BB	AS SHOWN
	63	Norway Pine / Pinus resinosa	6' HT., BB	AS SHOWN

NOTES: QUANTITIES ON PLAN SUPERSEDE LIST QUANTITIES IN THE EVENT OF A DISCREPANCY. REFER TO FINAL LANDSCAPE PLANS FOR SPECIES LOCATIONS AND QUANTITIES.

Landscape Requirements

TOTAL LANDSCAPE REQUIRED:	110 TREES
* EACH LOT SHALL HAVE A MINIMUM ON 2 NON-ORNAMENTAL TREES IN THE FRONT YARD. ONE MAY BE LOCATED IN REAR OR SIDE YARD DUE TO SPACE LIMITATIONS. (33 PROPOSED SINGLE FAMILY LOTS)	
TREE REPLACEMENT REQUIREMENTS:	44 TREES
* SEE TREE PRESERVATION PLANS FOR COMPLETE REPLACEMENT CALCULATIONS	
* TREES PRESERVATION CREDIT ALLOWS FOR CREDIT OF 30% OF THE REQUIRED TREES	

Landscape Provisions

TOTAL LANDSCAPING PROVIDED:	175 TREES
* STREET TREES:	
* BUFFER DECIDUOUS TREES:	
* BUFFER EVERGREEN TREES:	
* BUFFER ORNAMENTAL TREES:	
* FUTURE YARD TREES (BY BUILDER):	
	55 TREES
	18 TREES
	63 TREES
	6 TREES
	33 TREES

- NOTES:
1. 1 ADDITIONAL YARD TREE PER LOT TO BE PROVIDED ON SINGLE FAMILY LOTS BY BUILDER AFTER HOME CONSTRUCTION. BUILDER TREE NOT SHOWN, LOCATION DETERMINED BY BUILDER.
 2. STREET TREE LOCATIONS AND SPACING ARE SUBJECT TO CHANGE BASED ON CONSTRUCTED DRIVEWAY AND UTILITY LOCATIONS.
 3. TREES INSTALLED IN FRONT OF INDIVIDUAL LOTS SHALL BE PLANTED IN A LOCATION THAT DOES NOT INTERFERE WITH CURBSTOPS OR INDIVIDUAL SEWER & WATER CONNECTIONS.
 4. NO PLANTING WILL BE INSTALLED UNTIL ALL GRADING AND CONSTRUCTION HAS BEEN COMPLETED IN THE IMMEDIATE AREA.
 5. YARD TREE SPECIES WILL BE SELECTED FROM APPROVED SPECIES LIST (SEE FINAL PLANT SCHEDULE) OR SPECIES ON THE CITY OF SHAKOPEE APPROVED TREE SPECIES LIST.

Native Seeding Legend

	DENOTES MESIC PRAIRIE SOUTHEAST NATIVE MIX (35-641) TOTAL AREA (2.25 AC)
	DENOTES WET MEADOW SOUTH & WEST NATIVE MIX (34-271) TOTAL AREA (1.5 AC)

* ALL DISTURBED AREAS TO BE SODDED UNLESS NOTED OTHERWISE


* TURF WITHIN R/W AND CHURCH LOT TO BE HYDROSEED.

* SEE CITY OF SHAKOPEE 3 YEAR NATIVE PLANT SEEDING & MAINTENANCE PLAN REQUIREMENTS BEFORE BEGINNING WORK.

Call 48 Hours before digging:
811 or call811.com
Common Ground Alliance

NOT FOR CONSTRUCTION

**Windermere South
3rd Addition**
Shakopee, Minnesota

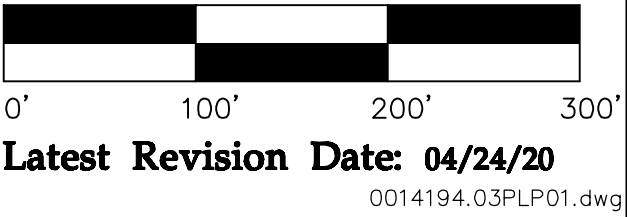

Date: 03/10/20 Sheet: 13 OF 18

Westwood

Phone (952) 937-5150 12701 Whitewater Drive, Suite #300
Fax (952) 937-5822 Minnetonka, MN 55343
TollFree (888) 937-5150 westwoodps.com
Westwood Professional Services, Inc.

I hereby certify that this plan was prepared by me or under my direct supervision and that I am a duly licensed LANDSCAPE ARCHITECT under the laws of the State of Minnesota.

Cory Meyer
Date: 04/24/20 License No. 17716

Revisions:

04/24/20 CITY REVIEW COMMENTS	

Designed:	SAR
Checked:	NTM
Drawn:	SAR
Record Drawing by/date:	

Prepared for:

D.R. Horton, Inc - Minnesota
20860 Kenbridge Court, Suite 100
Lakeville, MN, 55044