


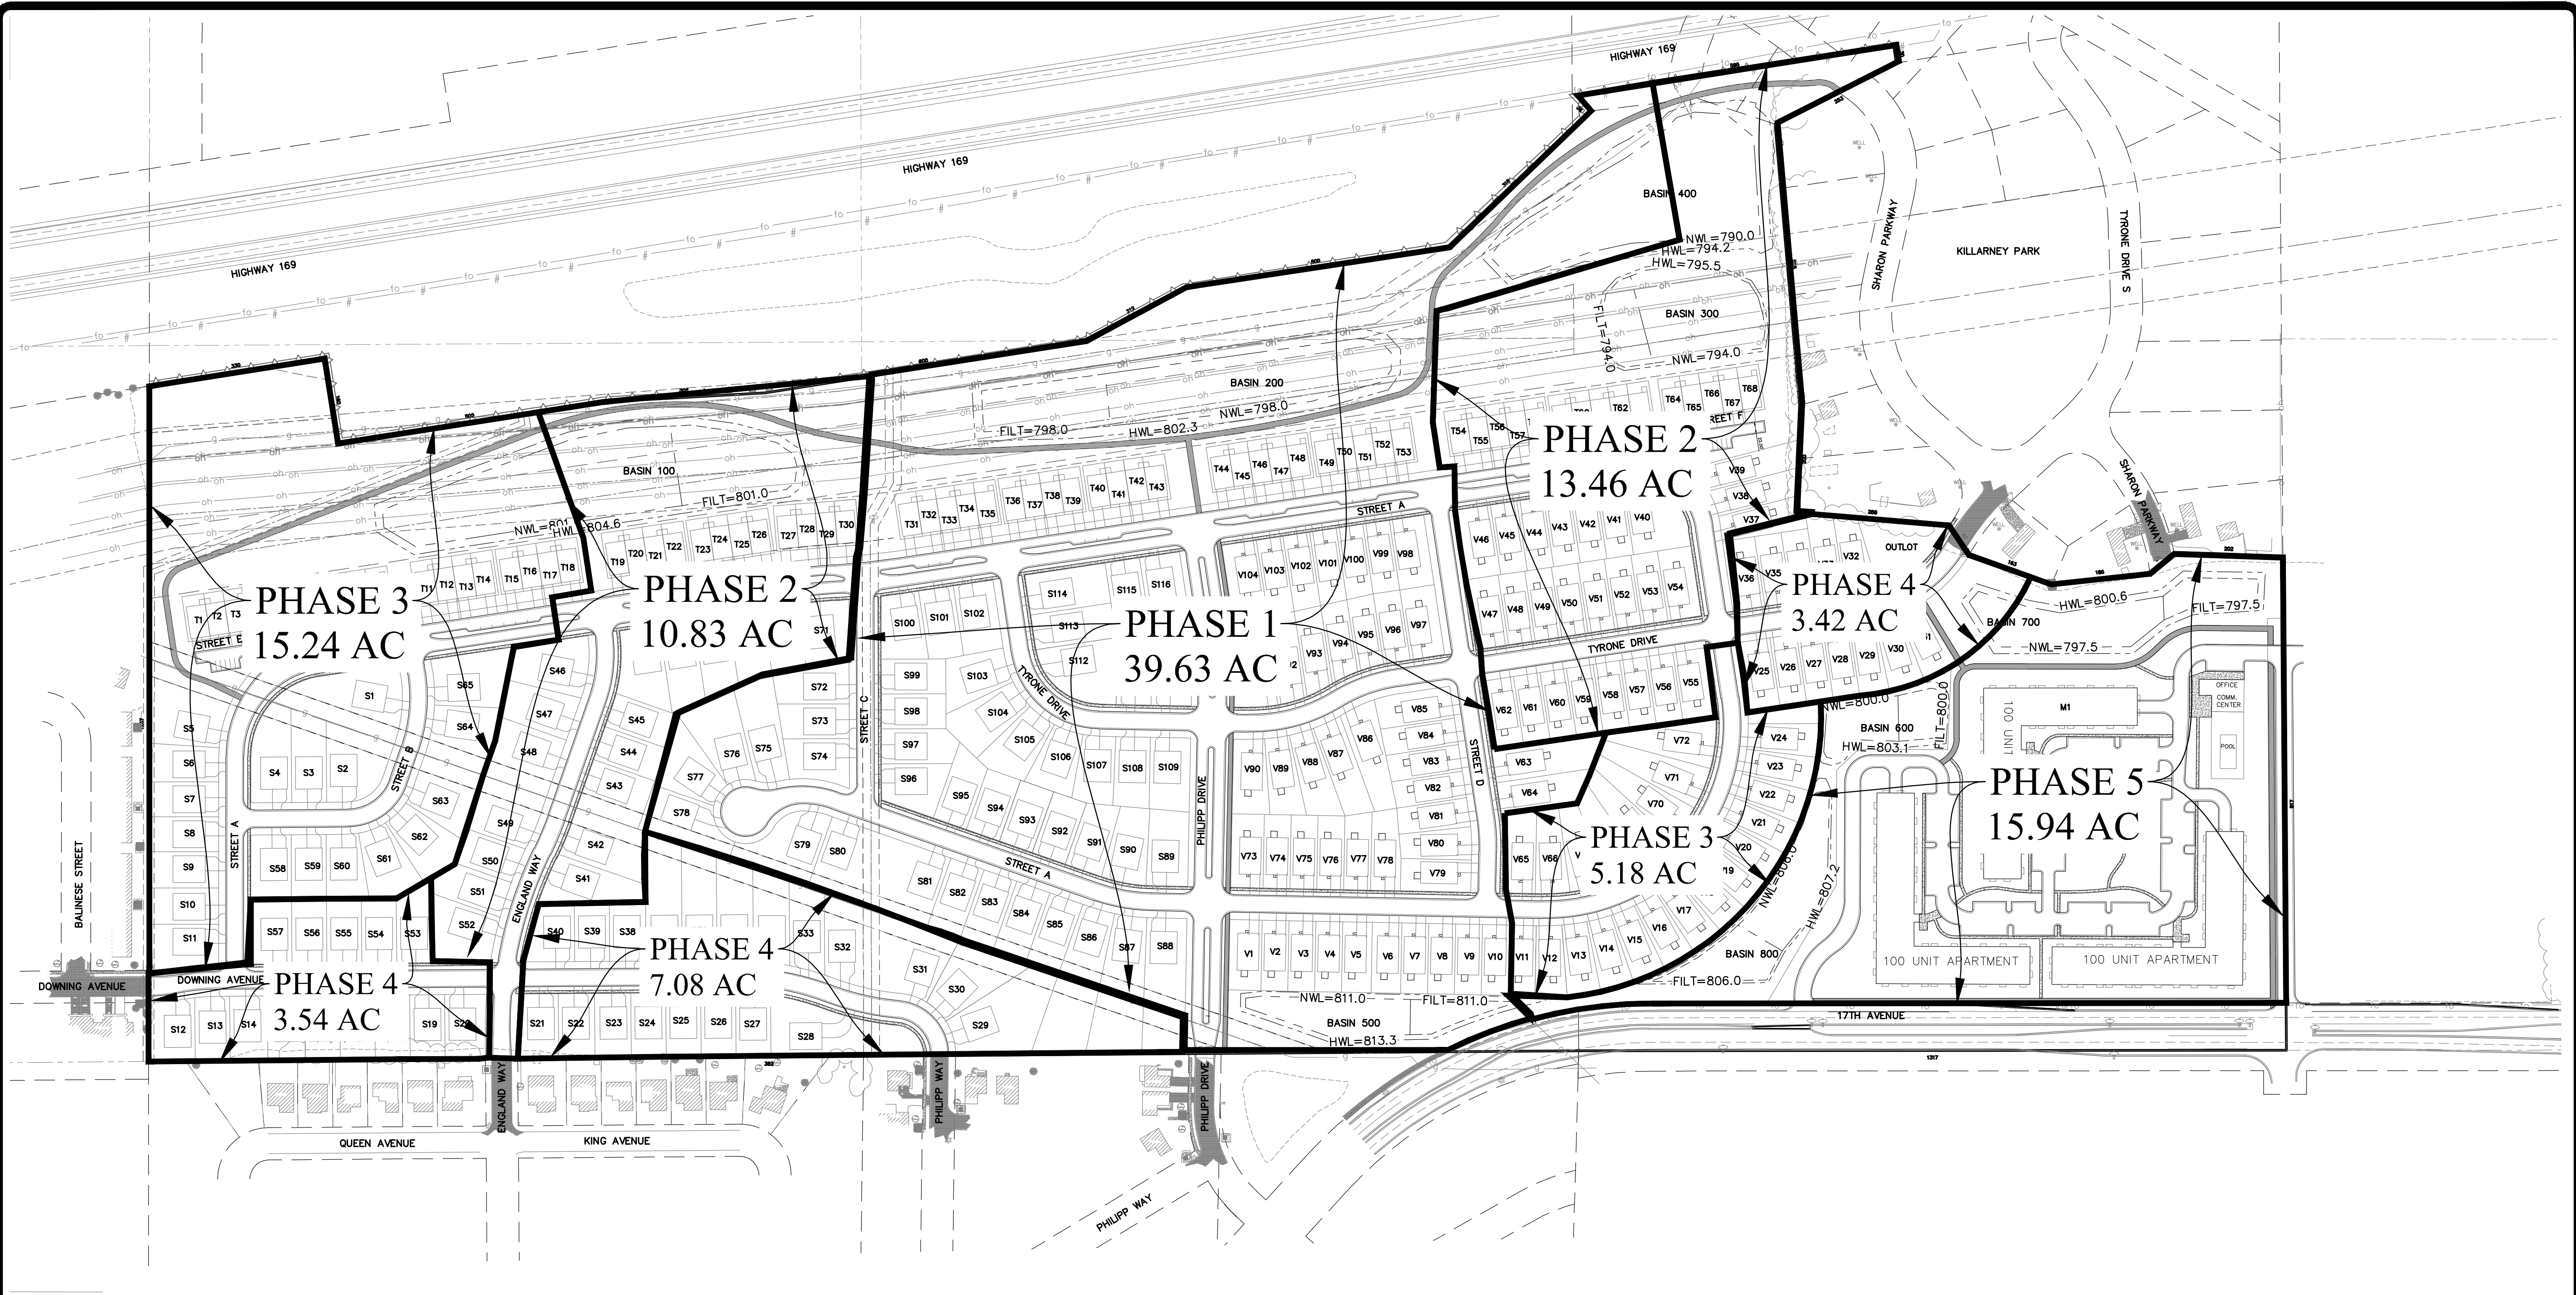

PHASE 1 SUMMARY

AREA	39.63 AC
# VILLAS	44
# SINGLE FAMILY	45
# TOWN HOMES	23

PHASE 2 SUMMARY

AREA-WEST	10.83 AC
AREA-EAST	13.46 AC
TOTAL	24.29 AC
# VILLAS	26
# SINGLE FAMILY	18
# TOWN HOMES	27

PHASE 3 SUMMARY

AREA-WEST	15.24 AC
AREA-EAST	5.18 AC
TOTAL	20.42 AC
# VILLAS	22
# SINGLE FAMILY	19
# TOWN HOMES	18

PHASE 4 SUMMARY

AREA-WEST	10.62 AC
AREA-EAST	3.42 AC
TOTAL	14.04 AC
# VILLAS	13
# SINGLE FAMILY	34
# TOWN HOMES	0

PHASE 5 SUMMARY

AREA	15.94 AC
# APARTMENT UNITS	300

