

Rosa
Architectural
Group
Inc.
1094 Sterling Street
St. Paul, Minnesota 55119
Tel: 651-739-7388
Fax: 651-739-5185

SHAKOPEE, MN
SUMMERGATE
COMPANIES




10621 165TH ST W
LAKEVILLE, MN 55044

1/27/2018
RUSSELL R. ROSA
24th Rosa
PROJECT NUMBER: 21729
DATE: JANUARY 2, 2018
DRAWN BY: KF
CHECKED BY: RR
REVISIONS:

BUILDING 1 ELEVATIONS

A2.1

© COPYRIGHT 2018 ROSA ARCHITECTURAL GROUP

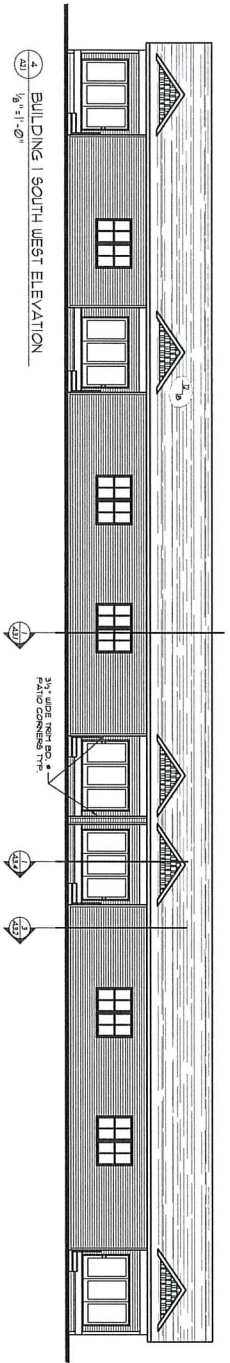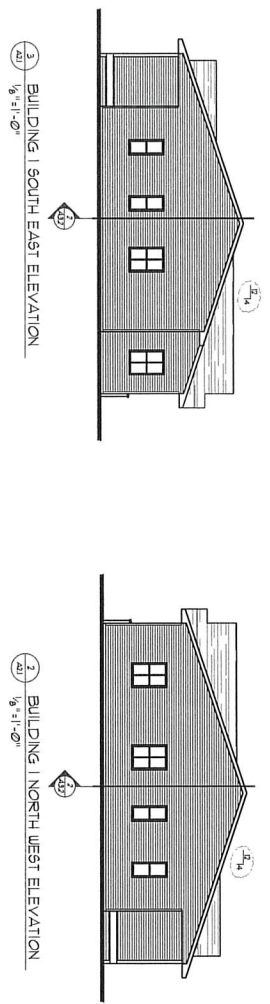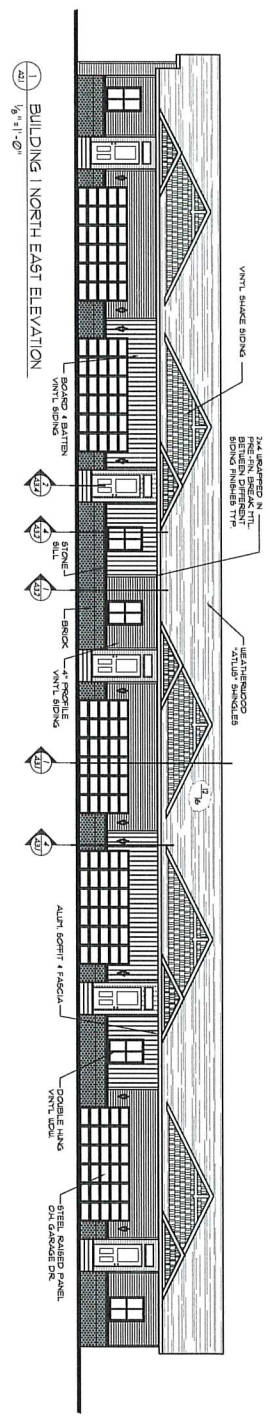

Brick as shown
Front = LP Siding
Sides + Back - Vinyl Siding