



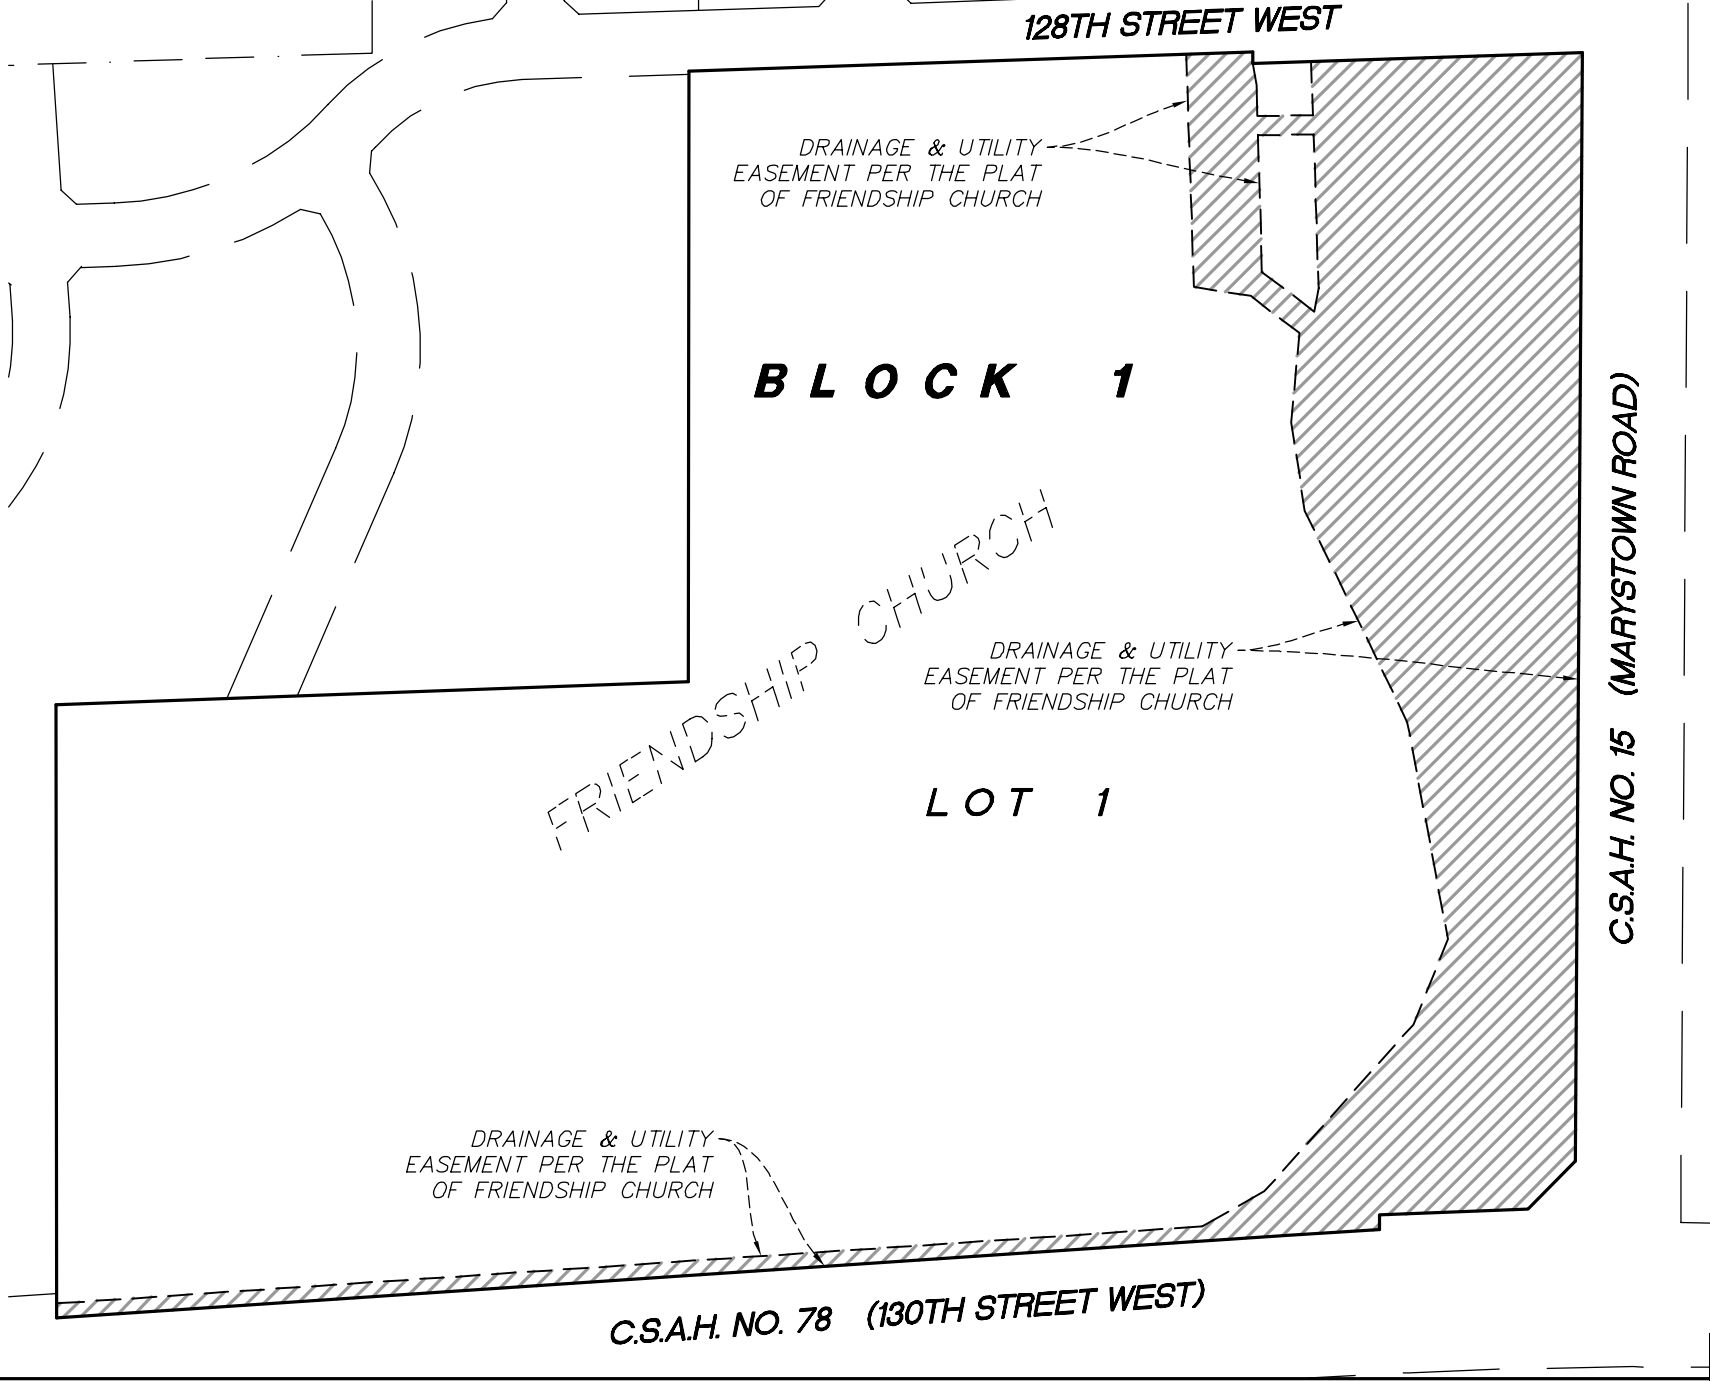

Easement Vacation Description:
The Drainage & Utility Easement as dedicated on Lot 1, Block 1, FRIENDSHIP CHURCH, according to the recorded plat thereof, Scott County, Minnesota.

 **Easement to be Vacated**

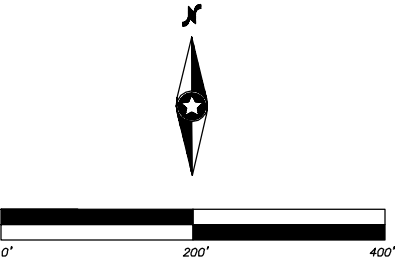

Date: 03/04/2020 Sheet: 1 OF 1
0014194.03ESF05.dwg

Westwood

Phone (952) 937-5150 12701 Whitewater Drive, Suite #300
Fax (952) 937-5822 Minnetonka, MN 55343
Toll Free (888) 937-5150 westwoodps.com
Westwood Professional Services, Inc.

Drawn: _____
Checked: _____
Described: SRM
Record Drawing by/Date: _____

Prepared for:

D.R. Horton, Inc - Minnesota
20860 Kenbridge Court, Suite 100
Lakeville, MN 55044

**Windermere South
3rd Addition**

Shakopee, Minnesota

Easement Vacation Exhibit

Exhibit