

FOR: CRETEX INDUSTRIAL PARK, LLC

All those utility and drainage easements, originally dedicated on the recorded plat of CRETEX INDUSTRIAL PARK 1ST ADD'N, Scott County, Minnesota, and now to be vacated, which lie within Lots 1 and 2, Block 2, said plat.

By: Marcus F. Hampton
 Marcus F. Hampton, Land Surveyor, MN License No. 47481

DRAWN BY
PLM
DATE
6/10/2020
REVISIONS
CAD FILE
23648vac.dwg
PROJECT NO.
23648
PAGE 1 OF 2




James R. Hill, Inc.

PLANNERS / ENGINEERS / SURVEYORS
2500 WEST C.R. 42, SUITE 120, BURNSVILLE, MN 55337
PHONE: 952.890.6044 www.jrhinc.com

Vacation Sketch

FOR: CRETEX INDUSTRIAL PARK, LLC

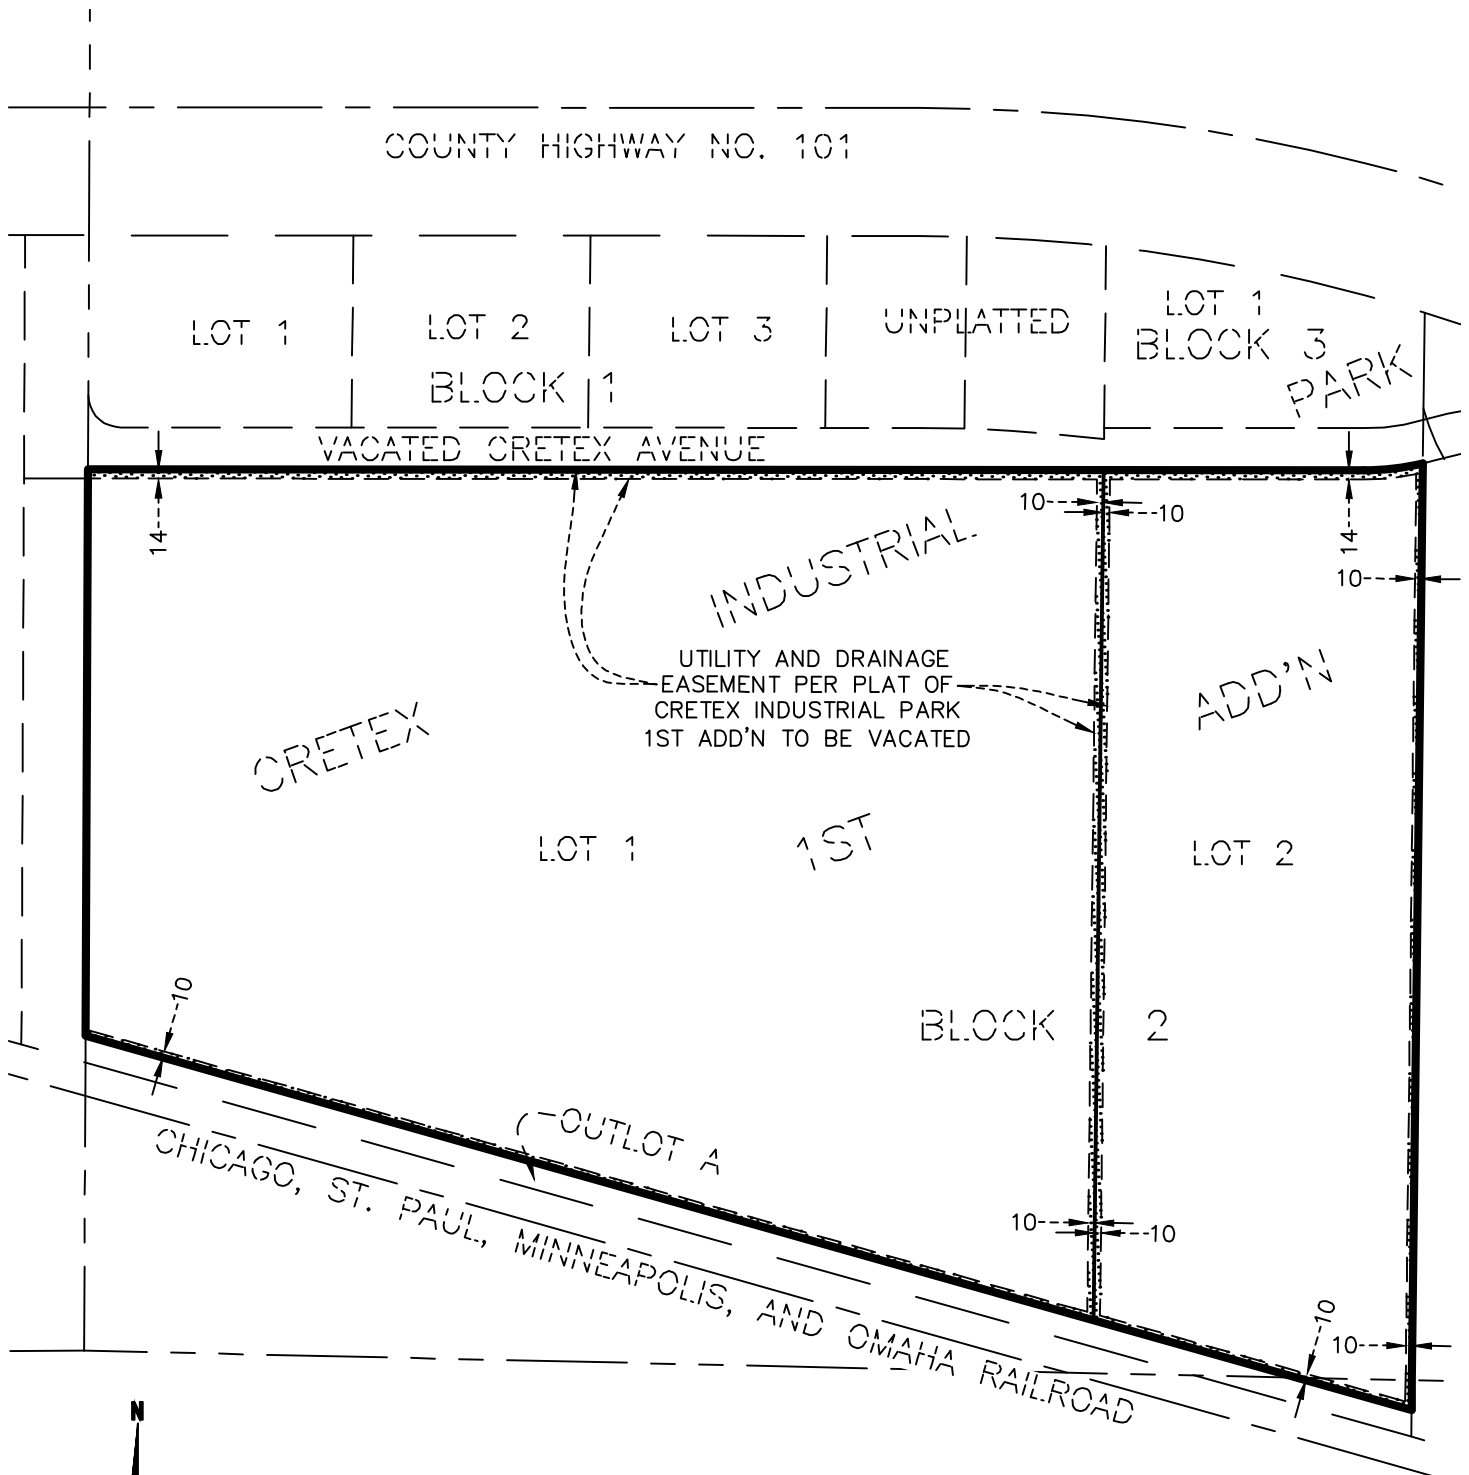

Scale: 1"=300'



EASEMENT
VACATION