



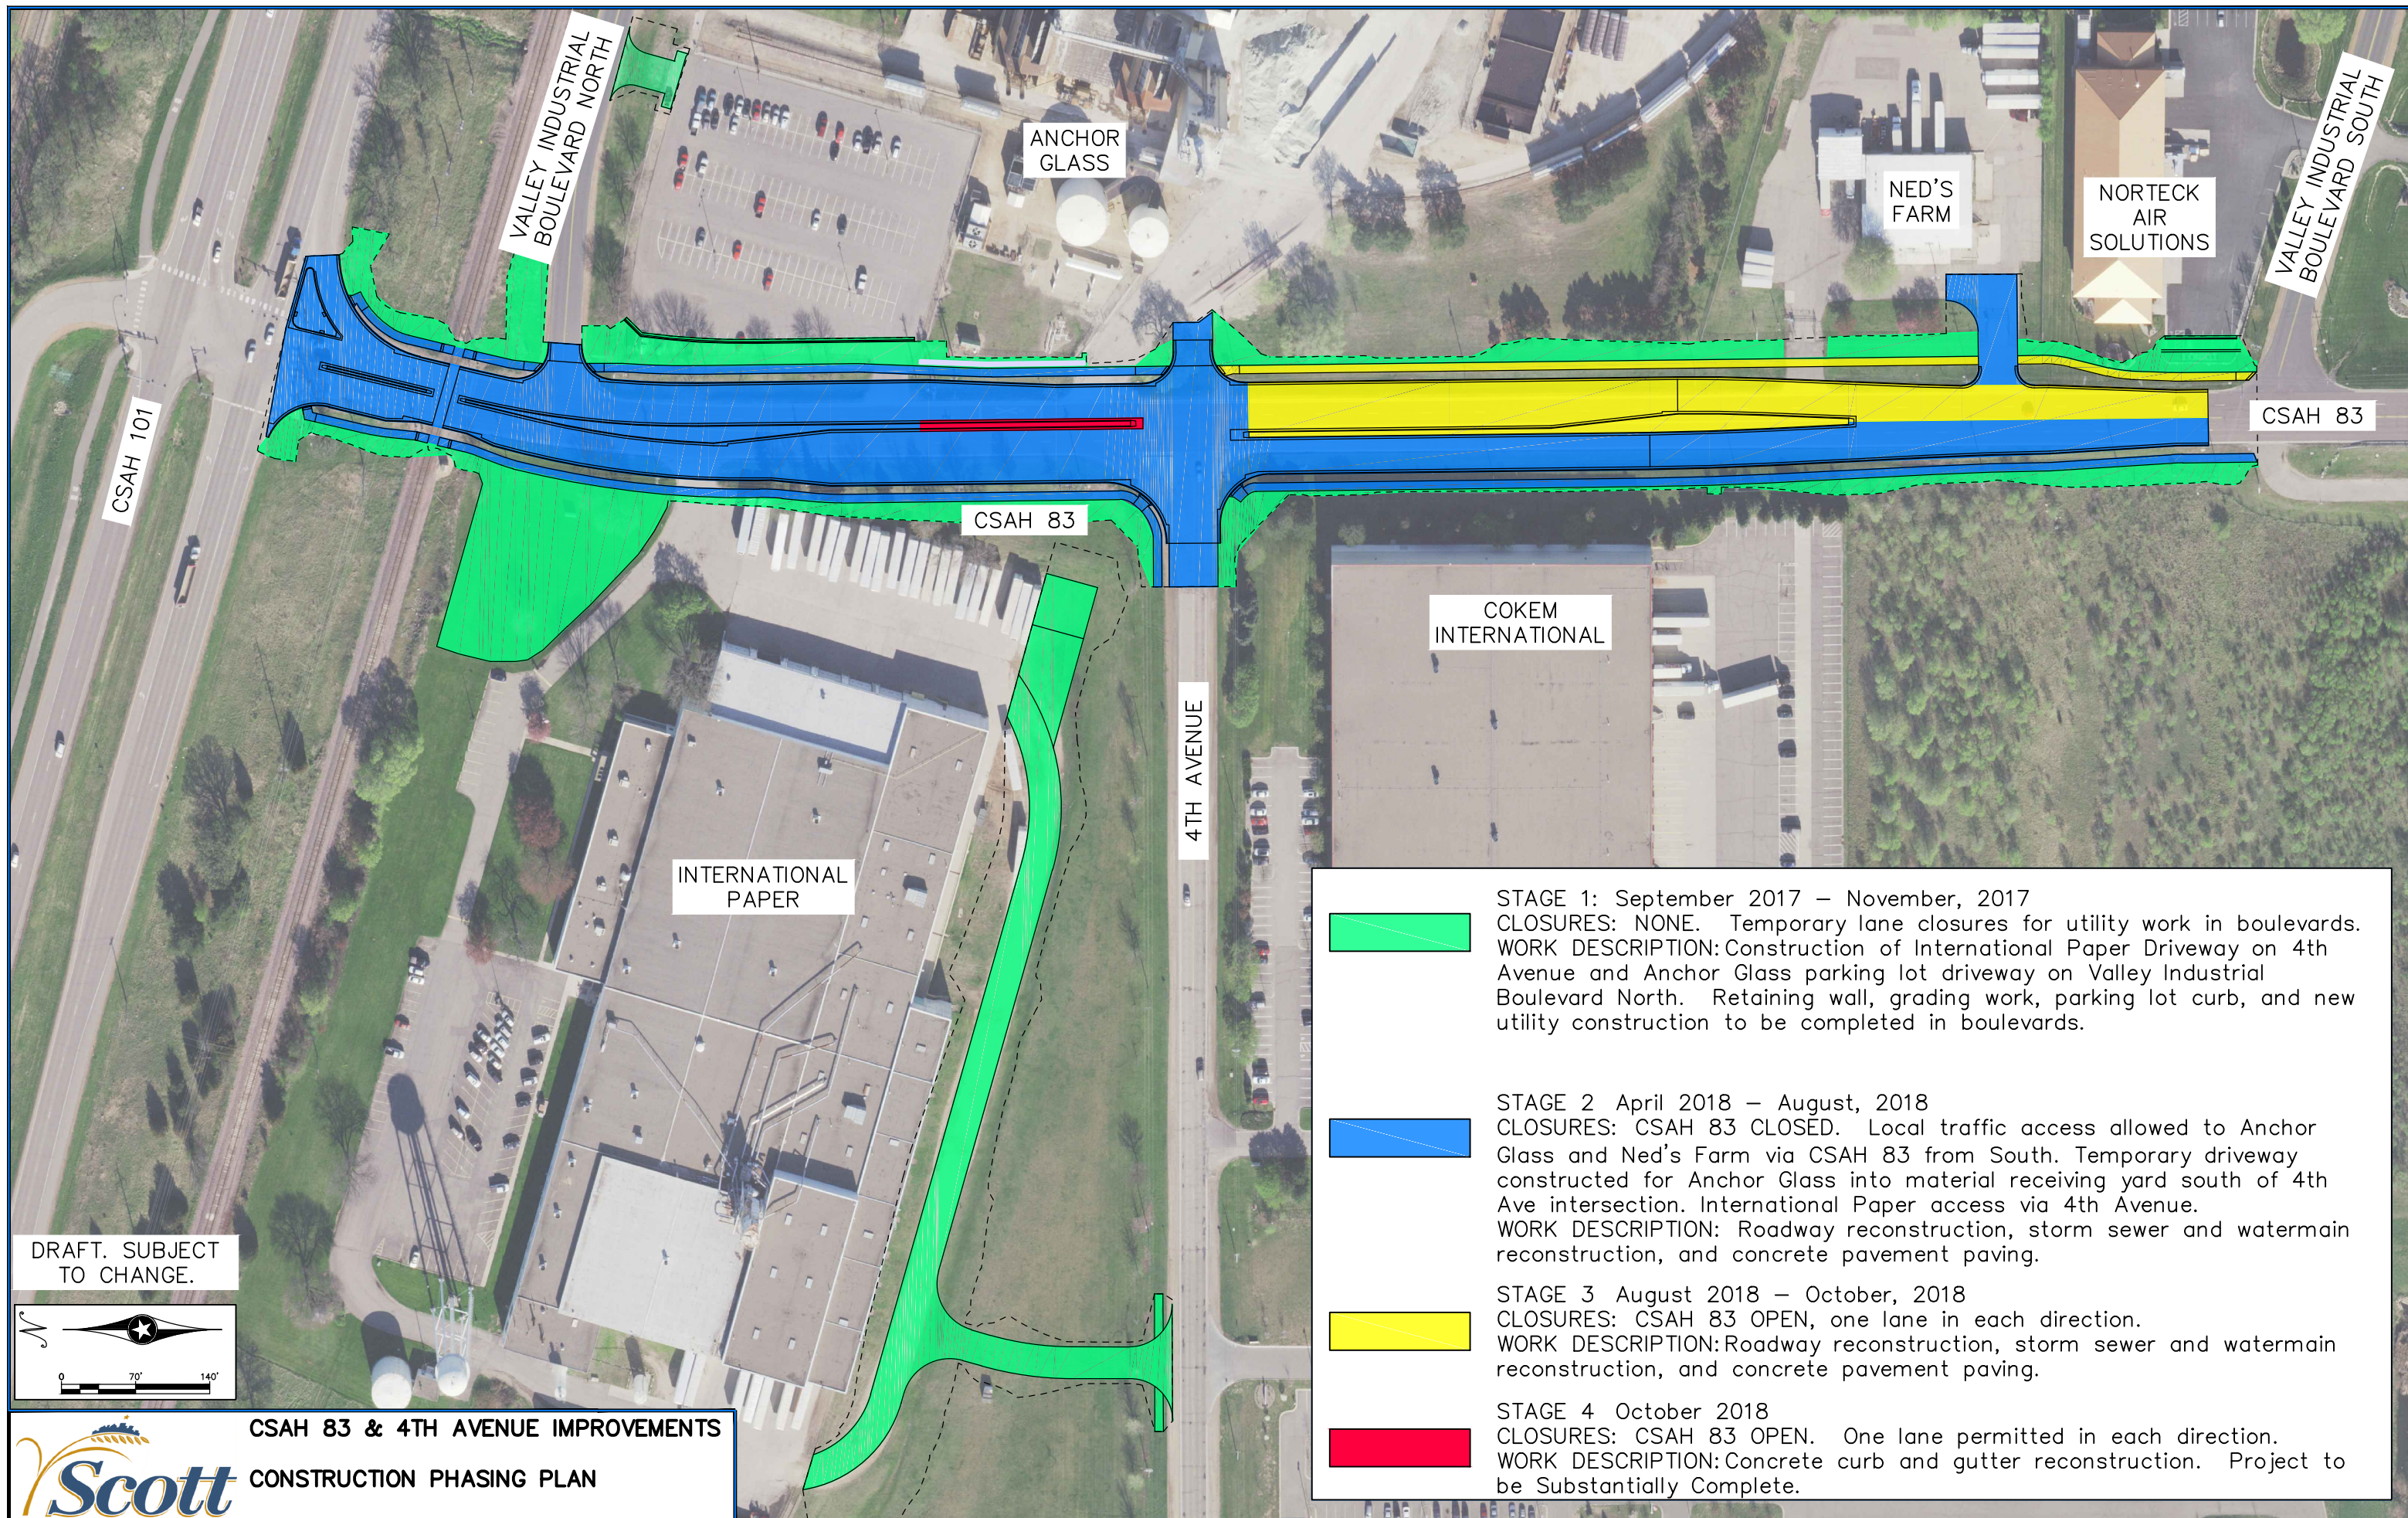



DRAFT. SUBJECT
TO CHANGE.

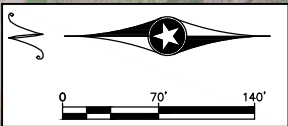

CSAH 83 & 4TH AVENUE IMPROVEMENTS
CONSTRUCTION PHASING PLAN

-  **STAGE 1:** September 2017 – November, 2017
CLOSURES: NONE. Temporary lane closures for utility work in boulevards.
WORK DESCRIPTION: Construction of International Paper Driveway on 4th Avenue and Anchor Glass parking lot driveway on Valley Industrial Boulevard North. Retaining wall, grading work, parking lot curb, and new utility construction to be completed in boulevards.
-  **STAGE 2** April 2018 – August, 2018
CLOSURES: CSAH 83 CLOSED. Local traffic access allowed to Anchor Glass and Ned's Farm via CSAH 83 from South. Temporary driveway constructed for Anchor Glass into material receiving yard south of 4th Ave intersection. International Paper access via 4th Avenue.
WORK DESCRIPTION: Roadway reconstruction, storm sewer and watermain reconstruction, and concrete pavement paving.
-  **STAGE 3** August 2018 – October, 2018
CLOSURES: CSAH 83 OPEN, one lane in each direction.
WORK DESCRIPTION: Roadway reconstruction, storm sewer and watermain reconstruction, and concrete pavement paving.
-  **STAGE 4** October 2018
CLOSURES: CSAH 83 OPEN. One lane permitted in each direction.
WORK DESCRIPTION: Concrete curb and gutter reconstruction. Project to be Substantially Complete.

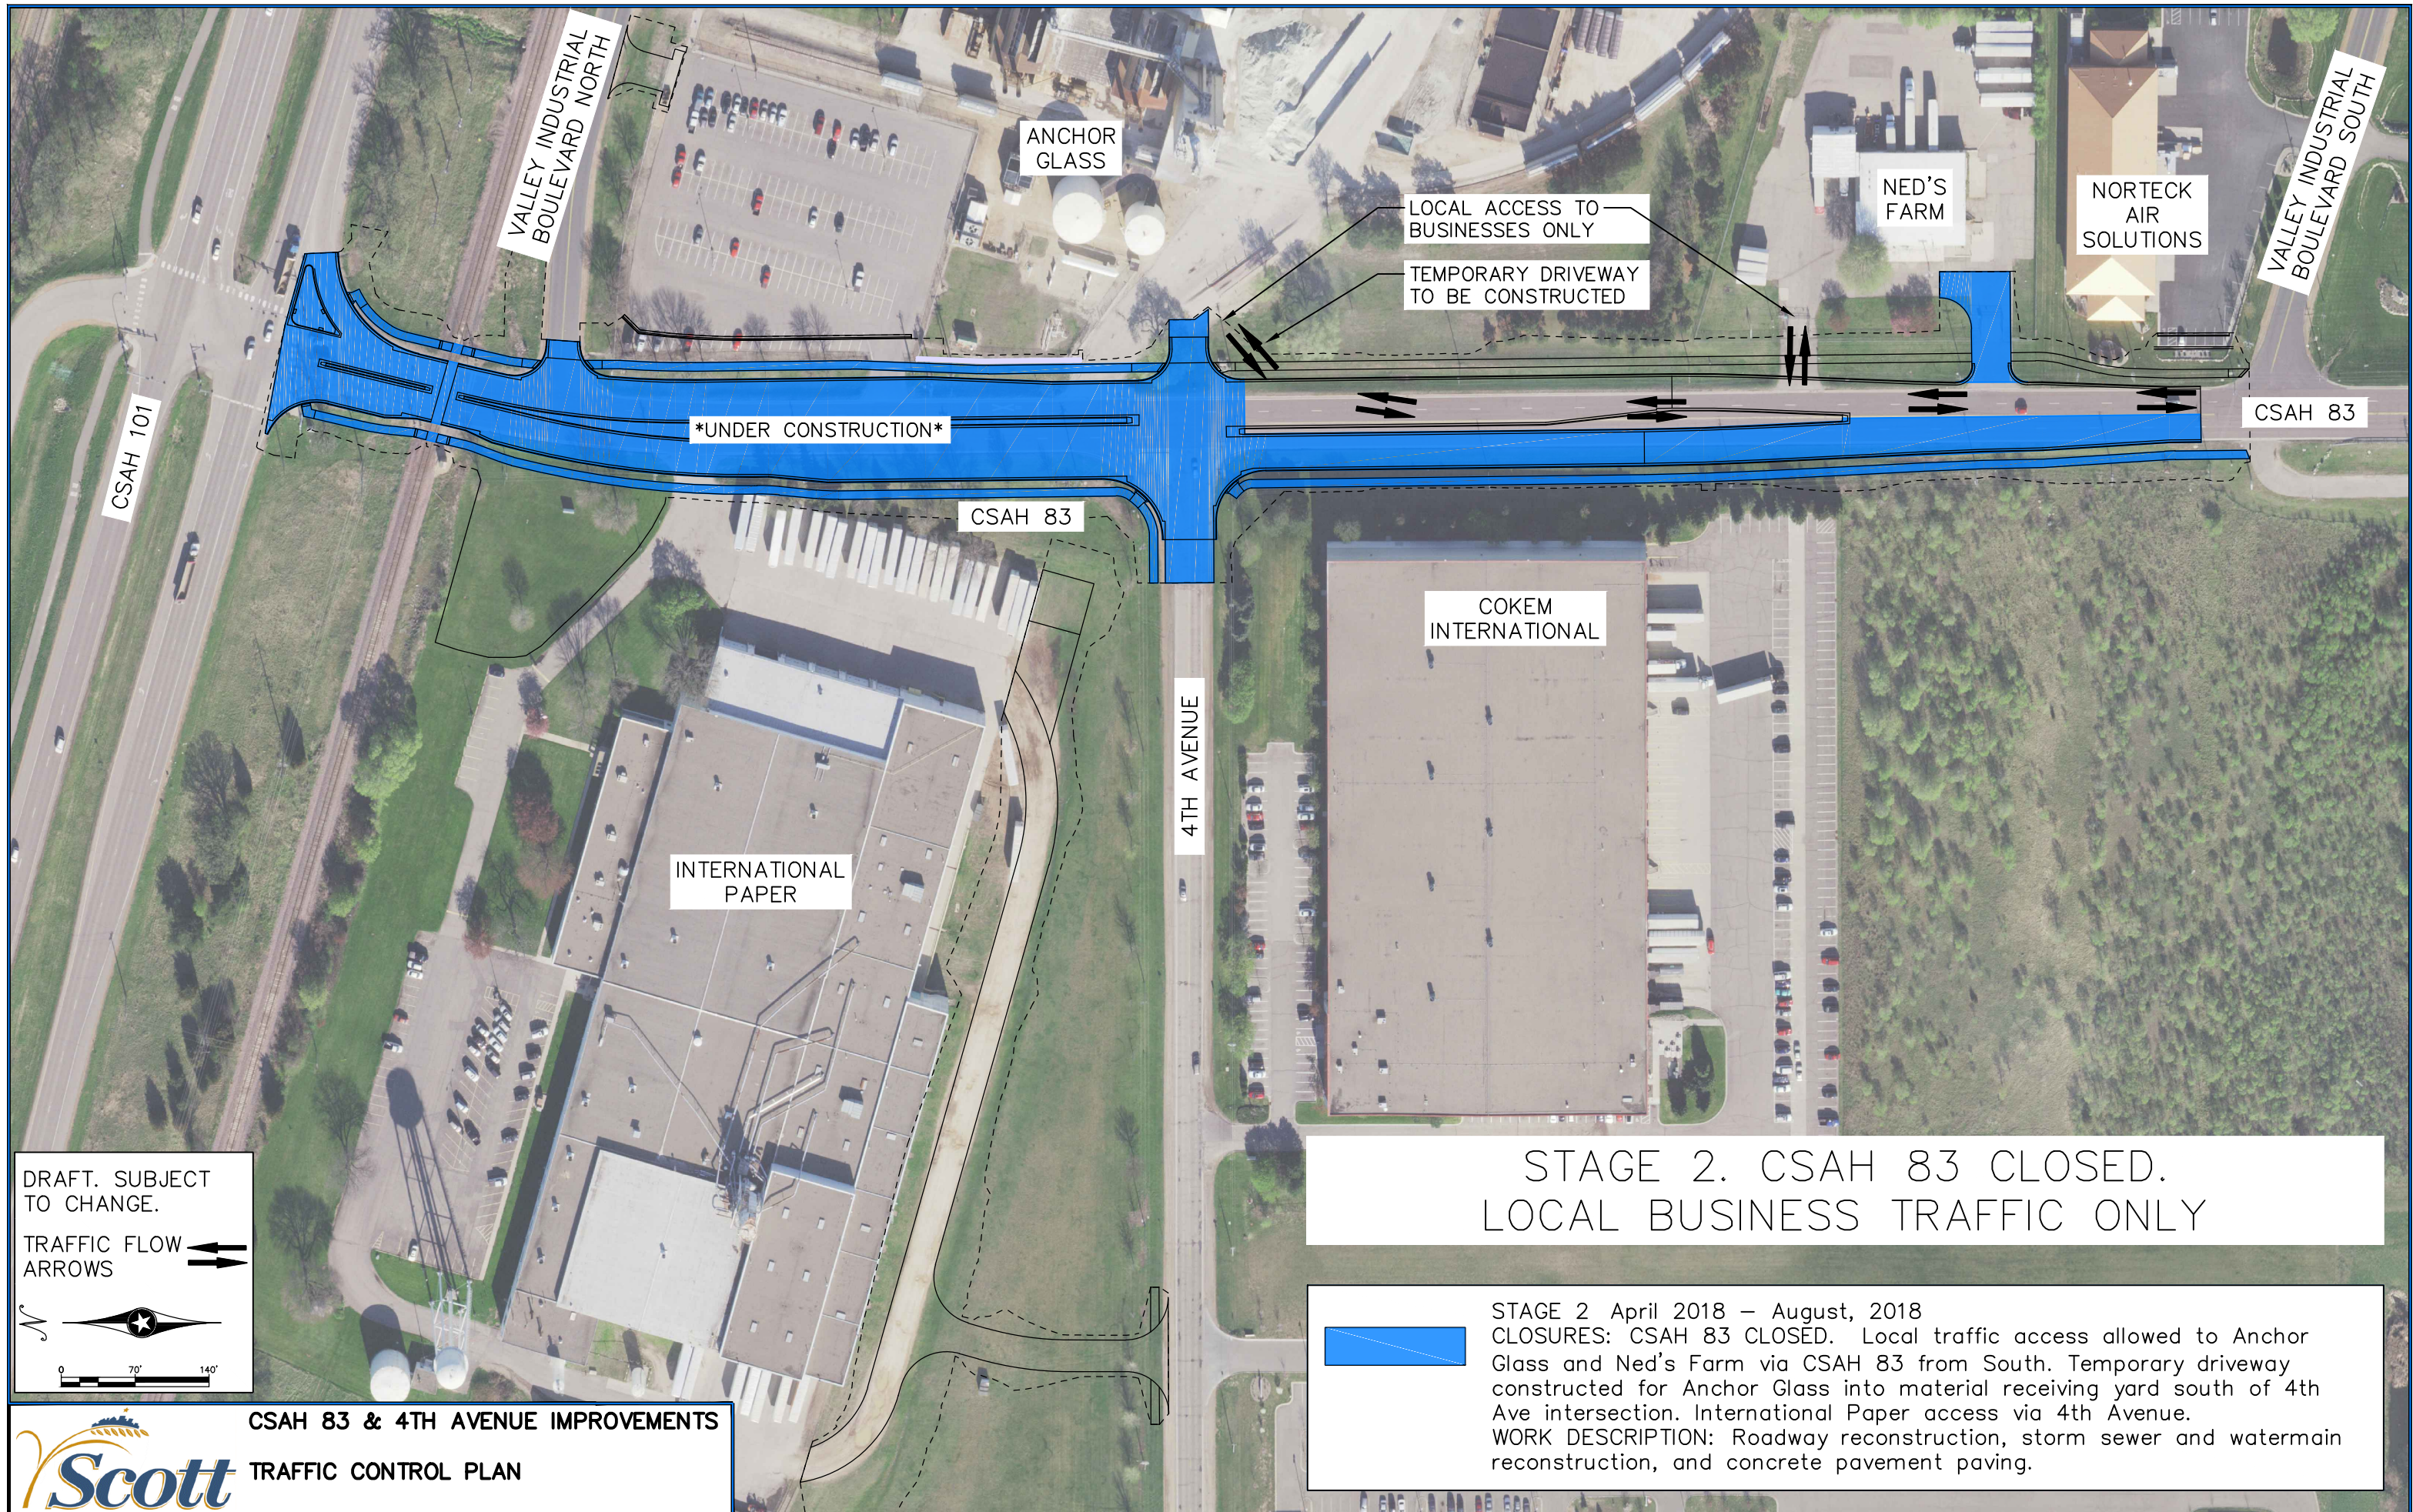

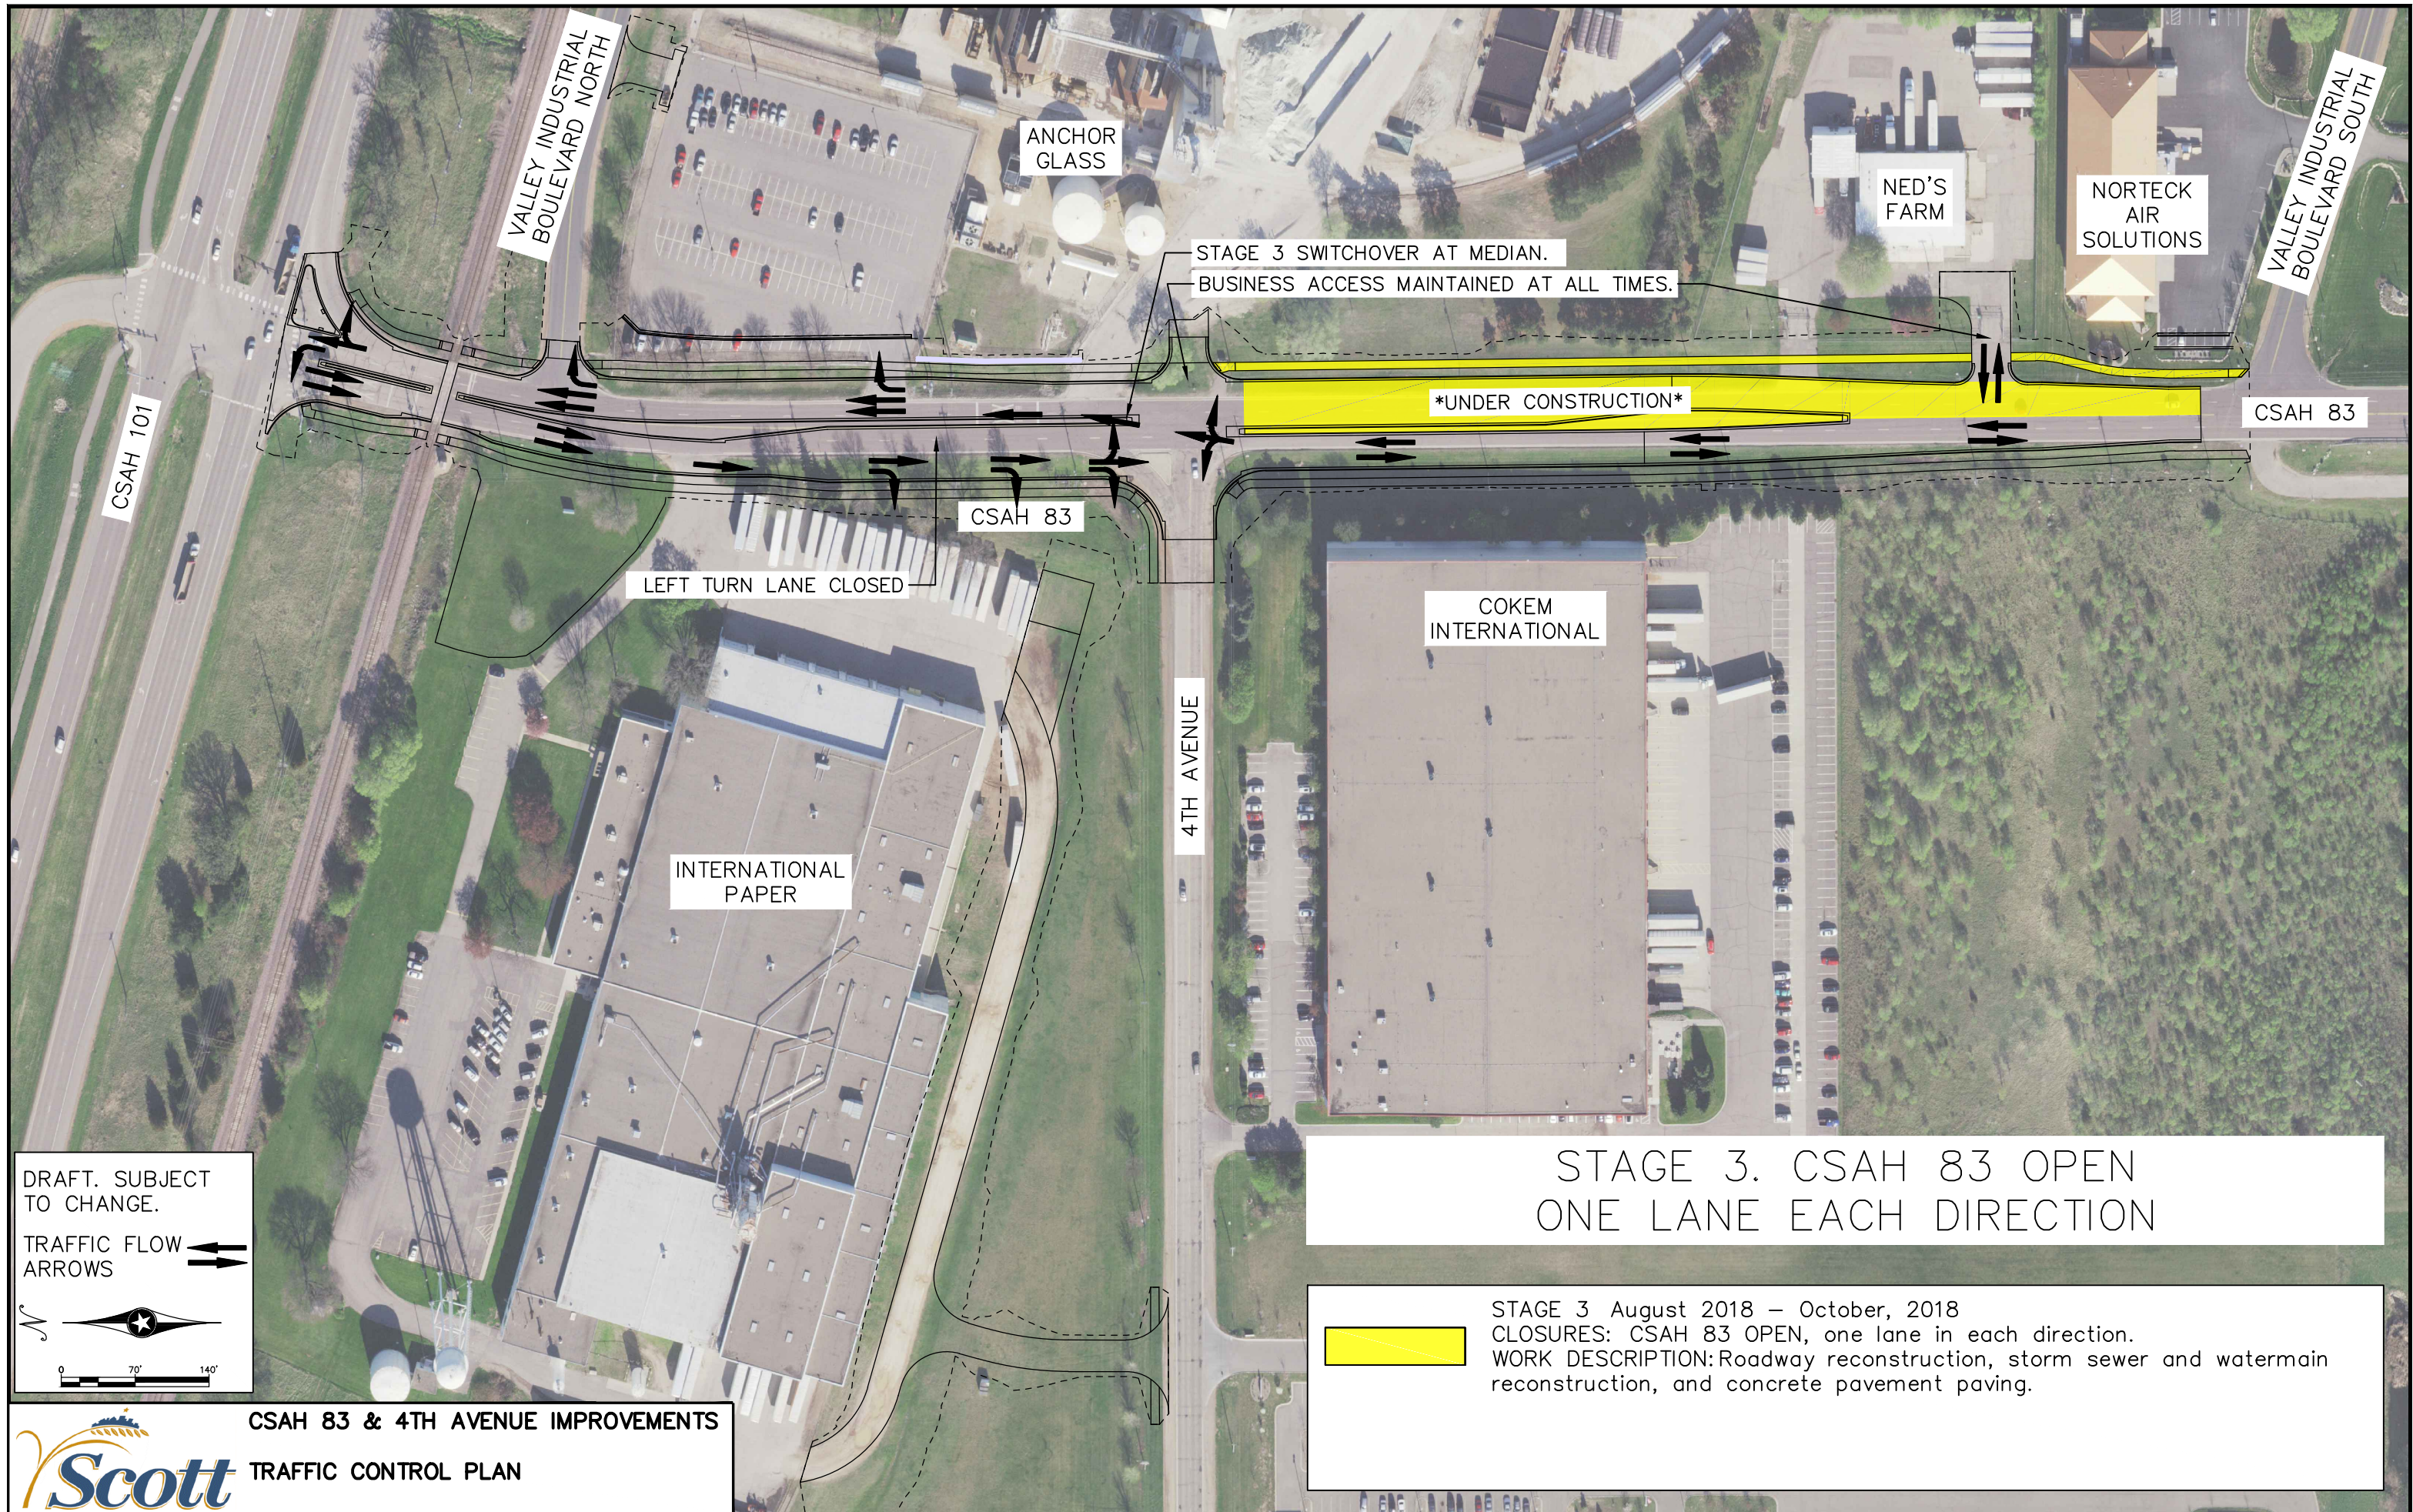

DRAFT. SUBJECT TO CHANGE.

TRAFFIC FLOW ARROWS



0 70' 140'

STAGE 3. CSAH 83 OPEN
ONE LANE EACH DIRECTION

STAGE 3 August 2018 – October, 2018
CLOSURES: CSAH 83 OPEN, one lane in each direction.
WORK DESCRIPTION: Roadway reconstruction, storm sewer and watermain reconstruction, and concrete pavement paving.