

SWMIP-PROGRAM				
Department	Room Number	Room Type	Area	Perimeter
ADMINISTRATION	230	A - OFFICE 16	167 SF	53' - 10 5/8"
	231	A - SHARED CONFERENCE ROOM	377 SF	85 - 9"
ADMINISTRATION	232	A - OFFICE 19	132 SF	51' - 5 1/2"
ADMINISTRATION	233	A - LOUNGE/WAITING	1665 SF	191' - 1"
ADMINISTRATION	234	A - OFFICE 13	163 SF	51' - 1 3/4"
ADMINISTRATION	235	A - OFFICE 12	233 SF	61' - 6 3/4"
ADMINISTRATION	236	A - OFFICE 11	319 SF	78' - 9 7/8"
ADMINISTRATION	237	A - CLERICAL	691 SF	153 - 9 1/8"
ADMINISTRATION	238	A - CONFERENCE T	498 SF	89' - 11 1/8"
ADMINISTRATION	239	A - WORKROOM	290 SF	74' - 0 3/8"
ADMINISTRATION	240	A - STORAGE	148 SF	49 - 5 7/8"
ADMINISTRATION	243	A - STORAGE	41 SF	25 - 9 1/2"
ADMINISTRATION	244	A - FUTURE BUILD-OUT	221 SF	66' - 7 1/2"
ADMINISTRATION	245	A - FUTURE BUILD-OUT	151 SF	49' - 4 7/8"
ADMINISTRATION	246	A - FUTURE OFFICE	180 SF	53' - 7 5/8"
ADMINISTRATION	247	A - FUTURE OFFICE	180 SF	53' - 7 5/8"
ADMINISTRATION	248	A - FUTURE BUILD-OUT	275 SF	78' - 7"
ADMINISTRATION	249	A - COMMON OFFICE	161 SF	57' - 1"
ADMINISTRATION	297	A - FUTURE OFFICE	177 SF	57' - 11 1/2"
ADMINISTRATION	298	A - SHARED B CONFERENCE	635 SF	110' - 4 1/4"
ADMINISTRATION	299	CIRCULATION	1328 SF	190' - 11 3/8"
ADMINISTRATION	300	KITCHENETTE	333 SF	86 - 10 1/8"
ADMINISTRATION	302	A - OFFICE 7	128 SF	50' - 0 5/8"
ADMINISTRATION	303	A - OFFICE 6	120 SF	44' - 5 3/4"
ADMINISTRATION	304	A - OFFICE 5	128 SF	45' - 7 3/4"
ADMINISTRATION	305	A - OFFICE 4	120 SF	44' - 5 3/4"
ADMINISTRATION	306	A - OFFICE 3	128 SF	45' - 7 3/4"
ADMINISTRATION	307	A - OFFICE 2	238 SF	62' - 7 3/4"
ADMINISTRATION	308	A - OFFICE 1	327 SF	80' - 1 5/8"
ADMINISTRATION	434	A - STORAGE	190 SF	57' - 7 1/4"
ADMINISTRATION	435	A - OFFICE 17	232 SF	68 - 5 7/8"
ADMINISTRATION	436	A - CONFERENCE 17	1198 SF	150' - 7 1/4"
ADMINISTRATION	437	A - OPEN SEATING	475 SF	87' - 6 7/8"
ADMINISTRATION	438	CUBICLE 1	71 SF	34' - 0"
ADMINISTRATION	439	CUBICLE 2	69 SF	33' - 6"
ADMINISTRATION	440	CUBICLE 3	69 SF	33' - 6"
ADMINISTRATION	441	CUBICLE 4	69 SF	33' - 6"
ADMINISTRATION	442	CUBICLE 5	69 SF	33' - 6"
ADMINISTRATION	451	A-COMMON	161 SF	57' - 1"
ADMINISTRATION	39		12159 SF	

SWMIP-PROGRAM				
Department	Room Number	Room Type	Area	Perimeter
ADULT BASIC EDUCATION	106	STORAGE	86 SF	38' - 0"
ADULT BASIC EDUCATION	112	LOUNGE	796 SF	126' - 3 3/8"
ADULT BASIC EDUCATION	118	Room	Redundant Room	
ADULT BASIC EDUCATION: 15			4195 SF	

CAREER & TECH ED				
CAREER & TECH ED	8	SMALL ENGINES PROGRAM	1565 SF	160' - 5 1/4"
CAREER & TECH ED	44	CITE	744 SF	130' - 2 3/4"
CAREER & TECH ED	69	CITE	1163 SF	142' - 1 3/8"
CAREER & TECH ED: 3			3472 SF	

COMMON AREA				
COMMON AREA	24	RESTROOM	327 SF	95' - 10 1/4"
COMMON AREA	25	RESTROOM	237 SF	75' - 8 3/4"
COMMON AREA	45	RECEPTION	1006 SF	158' - 6 3/4"
COMMON AREA	70	KITCHENETTE	343 SF	80' - 4 3/8"
COMMON AREA	80	COMMONS AREA	1031 SF	151' - 2 1/4"
COMMON AREA	93	VESTIBULE	147 SF	65' - 6 3/4"
COMMON AREA	100	UTILITY	44 SF	26' - 7 1/4"
COMMON AREA	102	STORAGE	76 SF	38 - 2 1/8"
COMMON AREA	103	VESTIBULE	154 SF	58' - 1 7/8"
COMMON AREA	108	RESTROOM	237 SF	75 - 9 7/8"
COMMON AREA	109	RESTROOM	326 SF	95' - 7 1/2"
COMMON AREA	110	VESTIBULE	145 SF	65' - 4 7/8"
COMMON AREA	111	CIRCULATION	109 SF	44' - 2"
COMMON AREA	113	CIRCULATION	401 SF	115' - 0 3/4"
COMMON AREA	114	CIRCULATION	391 SF	79' - 7 5/8"
COMMON AREA	115	STORAGE	23 SF	21' - 9 1/2"
COMMON AREA	116	Room	15 SF	16 - 8 7/8"
COMMON AREA	117	VESTIBULE	153 SF	54 - 0 1/4"
COMMON AREA	241	RESTROOM	237 SF	75' - 8 1/2"
COMMON AREA	242	RESTROOM	327 SF	95' - 10 3/8"
COMMON AREA	446	VESTIBULE	147 SF	65' - 6 3/4"
COMMON AREA: 22	447	CIRCULATION	2199 SF	525' - 10 3/4"
COMMON AREA: 22			8075 SF	

DAY TREATMENT- REFLECTIONS				
DAY TREATMENT- REFLECTIONS	1	CLASSROOM 4	485 SF	91' - 1 1/2"
DAY TREATMENT- REFLECTIONS	6	CONFERENCE ROOM	257 SF	71' - 11 1/8"
DAY TREATMENT- REFLECTIONS	7	GROUP ROOM	242 SF	66' - 4"
DAY TREATMENT- REFLECTIONS	15	R-OFFICE 1	156 SF	52' - 6 3/8"
DAY TREATMENT- REFLECTIONS	16	R-OFFICE 2	158 SF	51' - 5 3/8"
DAY TREATMENT- REFLECTIONS	17	CLASSROOM 2	439 SF	84' - 7"
DAY TREATMENT- REFLECTIONS	18	CLASSROOM 3	440 SF	84' - 9 5/8"
DAY TREATMENT- REFLECTIONS	19	CLASSROOM 1	543 SF	97' - 5 9/8"
DAY TREATMENT- REFLECTIONS	20	R- OFFICE 4	137 SF	47' - 10"
DAY TREATMENT- REFLECTIONS	26	RESTROOM	101 SF	40' - 3 3/8"
DAY TREATMENT- REFLECTIONS	27	STORAGE	78 SF	37' - 1 3/8"
DAY TREATMENT- REFLECTIONS	28	R-OFFICE 3	137 SF	47' - 2 3/8"
DAY TREATMENT- REFLECTIONS	29	CIRCULATION	1681 SF	451' - 6 7/8"
DAY TREATMENT- REFLECTIONS	47	R-OFFICE 5	125 SF	45' - 3 5/8"
DAY TREATMENT- REFLECTIONS	48	R-OFFICE 6	147 SF	49' - 0 3/4"
DAY TREATMENT- REFLECTIONS	49	R-OFFICE 7	150 SF	49' - 5 3/4"
DAY TREATMENT- REFLECTIONS	51	R-OFFICE 8	148 SF	48' - 8 1/2"
DAY TREATMENT- REFLECTIONS	52	GROUP ROOM	314 SF	73' - 4 1/4"
DAY TREATMENT- REFLECTIONS	81	KITCHENETTE	393 SF	92' - 11 7/8"

SWMIP-PROGRAM				
Department	Room Number	Room Type	Area	Perimeter
DAY TREATMENT- REFLECTIONS	2	LOUNGE	1016 SF	150' - 4 1/2"
DAY TREATMENT- REFLECTIONS	82	TRAINING ROOM	655 SF	107' - 8 3/4"
DAY TREATMENT- REFLECTIONS	94	STORAGE	62 SF	32' - 4 1/4"
DAY TREATMENT- REFLECTIONS	119	STORAGE	14 SF	16' - 2"
DAY TREATMENT- REFLECTIONS	120	VESTIBULE	163 SF	55' - 4 3/8"
DAY TREATMENT- REFLECTIONS	122	CLASSROOM 5	588 SF	97' - 5 5/8"
DAY TREATMENT- REFLECTIONS	123	STORAGE	66 SF	35' - 4"
DAY TREATMENT- REFLECTIONS: 26			8675 SF	

FACILITY MGMT				
FACILITY MGMT	10	LOADING DOCK	602 SF	105' - 2 1/8"
FACILITY MGMT	11	WORKROOM	256 SF	66' - 8 3/8"
FACILITY MGMT	12	UTILITY/STORAG E	275 SF	68' - 7 7/8"
FACILITY MGMT	21	WATER PUMP	277 SF	68' - 8 5/8"
FACILITY MGMT	22	STAGING	487 SF	99 - 1"
FACILITY MGMT: 6	83	UTILITY	57 SF	30' - 3 3/8"
FACILITY MGMT: 6			1954 SF	

SERVICE				
SERVICE	226	Room	125 SF	45' - 4 1/4"
SERVICE	228	Room	25 SF	45' - 2"
SERVICE	229	Room	135 SF	47' - 5"
SERVICE	252	Room	114 SF	42' - 8 1/4"
SERVICE	253	Room	329 SF	81' - 5 3/4"
SERVICE: 6	296	Room	129 SF	45' - 10 1/4"
SERVICE: 6			957 SF	

SUBLET				
SUBLET	31	Room	190 SF	56' - 9 7/8"
SUBLET	33	Room	318 SF	73' - 10 5/8"
SUBLET	36	Room	1561 SF	166' - 7 1/8"
SUBLET	37	Room	224 SF	63' - 1 3/4"
SUBLET	50	Room	137 SF	47' - 4 3/4"
SUBLET	46	Room	1945 SF	189' - 4 1/8"
SUBLET	53	CIRCULATION	219 SF	87' - 8 7/8"
SUBLET	67	Room	118 SF	45' - 6"
SUBLET	75	CIRCULATION	283 SF	102' - 11"
SUBLET	77	Room	88 SF	37' - 7 3/4"
SUBLET	88	Room	570 SF	110' - 2 5/8"
SUBLET	89	Room	352 SF	84' - 4 1/4"
SUBLET	90	Room	144 SF	48' - 10 1/8"
SUBLET	91	Room	166 SF	52' - 6 7/8"
SUBLET	92	Room	159 SF	53' - 0 7/8"
SUBLET: 15			6454 SF	

TECH				
TECH	38	OFFICE	217 SF	59' - 4 3/4"
TECH	39	TECH STAFF	258 SF	81' - 6 7/8"
TECH	41	TECH WORKSPACE	319 SF	76' - 5 3/8"
TECH	99	STORAGE	83 SF	39' - 0 7/8"
TECH	101	TECH DIRECTOR	138 SF	47' - 1 7/8"
TECH	104	SERVER	226 SF	61' - 7 1/4"
TECH	105	TECH	177 SF	54' - 6"
TECH	107	Room	62 SF	34' - 11"
TECH: 8			1480 SF	

TRANSITION				
TRANSITION	3	PAES LAB	1112 SF	137' - 0 1/8"
TRANSITION	4	ACTIVITY ZONE	1865 SF	185' - 6 3/8"
TRANSITION	5	CLASS ROOM T1	24 SF	69' - 10 7/8"
TRANSITION	9	OFFICE - WORKROOM	277 SF	88' - 0 1/4"
TRANSITION	13	OFFICE - SOCIAL WORKER	223 SF	60' - 1"
TRANSITION	14	OFFICE - ROTATING	232 SF	61' - 9 3/4"
TRANSITION	23	OFFICE - ADMIN	224 SF	60' - 1"
TRANSITION	30	SWING	225 SF	63' - 1 3/4"
TRANSITION	32	KITCHENETTE	320 SF	74' - 0 7/8"
TRANSITION	34	CLASSROOM T2	783 SF	111' - 11 1/4"

SWMIP-PROGRAM				
Department	Room Number	Room Type	Area	Perimeter
TRANSITION	35	CLASSROOM T1	771 SF	111' - 1"
TRANSITION	54	LOCKER ROOM	312 SF	118' - 5 3/8"
TRANSITION	55	LOCKER ROOM	321 SF	122' - 2 5/8"
TRANSITION	56	FITNESS	728 SF	150' - 0 3/4"
TRANSITION	57	OFFICE - EXP COORD	152 SF	58' - 10 1/4"
TRANSITION	58	NURSE	295 SF	111' - 10 1/2"
TRANSITION	63	CLASSROOM T6	436 SF	84' - 6"
TRANSITION	64	CLASSROOM T5	451 SF	85' - 6 5/8"
TRANSITION	65	CLASSROOM T4	451 SF	85' - 6 5/8"
TRANSITION	66	CLASSROOM T3	432 SF	83' - 7"
TRANSITION	40	CIRCULATION	3185 SF	767' - 8 3/8"
TRANSITION	84	VESTIBULE	46 SF	28' - 6"
TRANSITION	85	VESTIBULE	46 SF	28' - 6"
TRANSITION	86	Room	12 SF	14' - 0"
TRANSITION	87	Room	12 SF	14' - 0"
TRANSITION	121	VESTIBULE	104 SF	40' - 9 7/8"
TRANSITION: 26			13061 SF	

VERTICAL CIRC				
VERTICAL CIRC	95	Room	72 SF	34' - 7 1/4"
VERTICAL CIRC	96	Room	261 SF	78' - 7"
VERTICAL CIRC	97	Room	48 SF	28' - 6"
VERTICAL CIRC	98	Room	203 SF	62' - 7"
VERTICAL CIRC	449	STAIRS	201 SF	62' - 3 5/8"
VERTICAL CIRC	450	ELEVATOR	49 SF	28' - 7 1/2"
VERTICAL CIRC: 6			834 SF	
VERTICAL CIRC: 172			61317 SF	

PR 105



533 South 3rd Street, Suite 100
Minneapolis, MN 55415
612-492-3000 tel
612-492-3000 fax

WWW.RYANCOMPANIES.COM

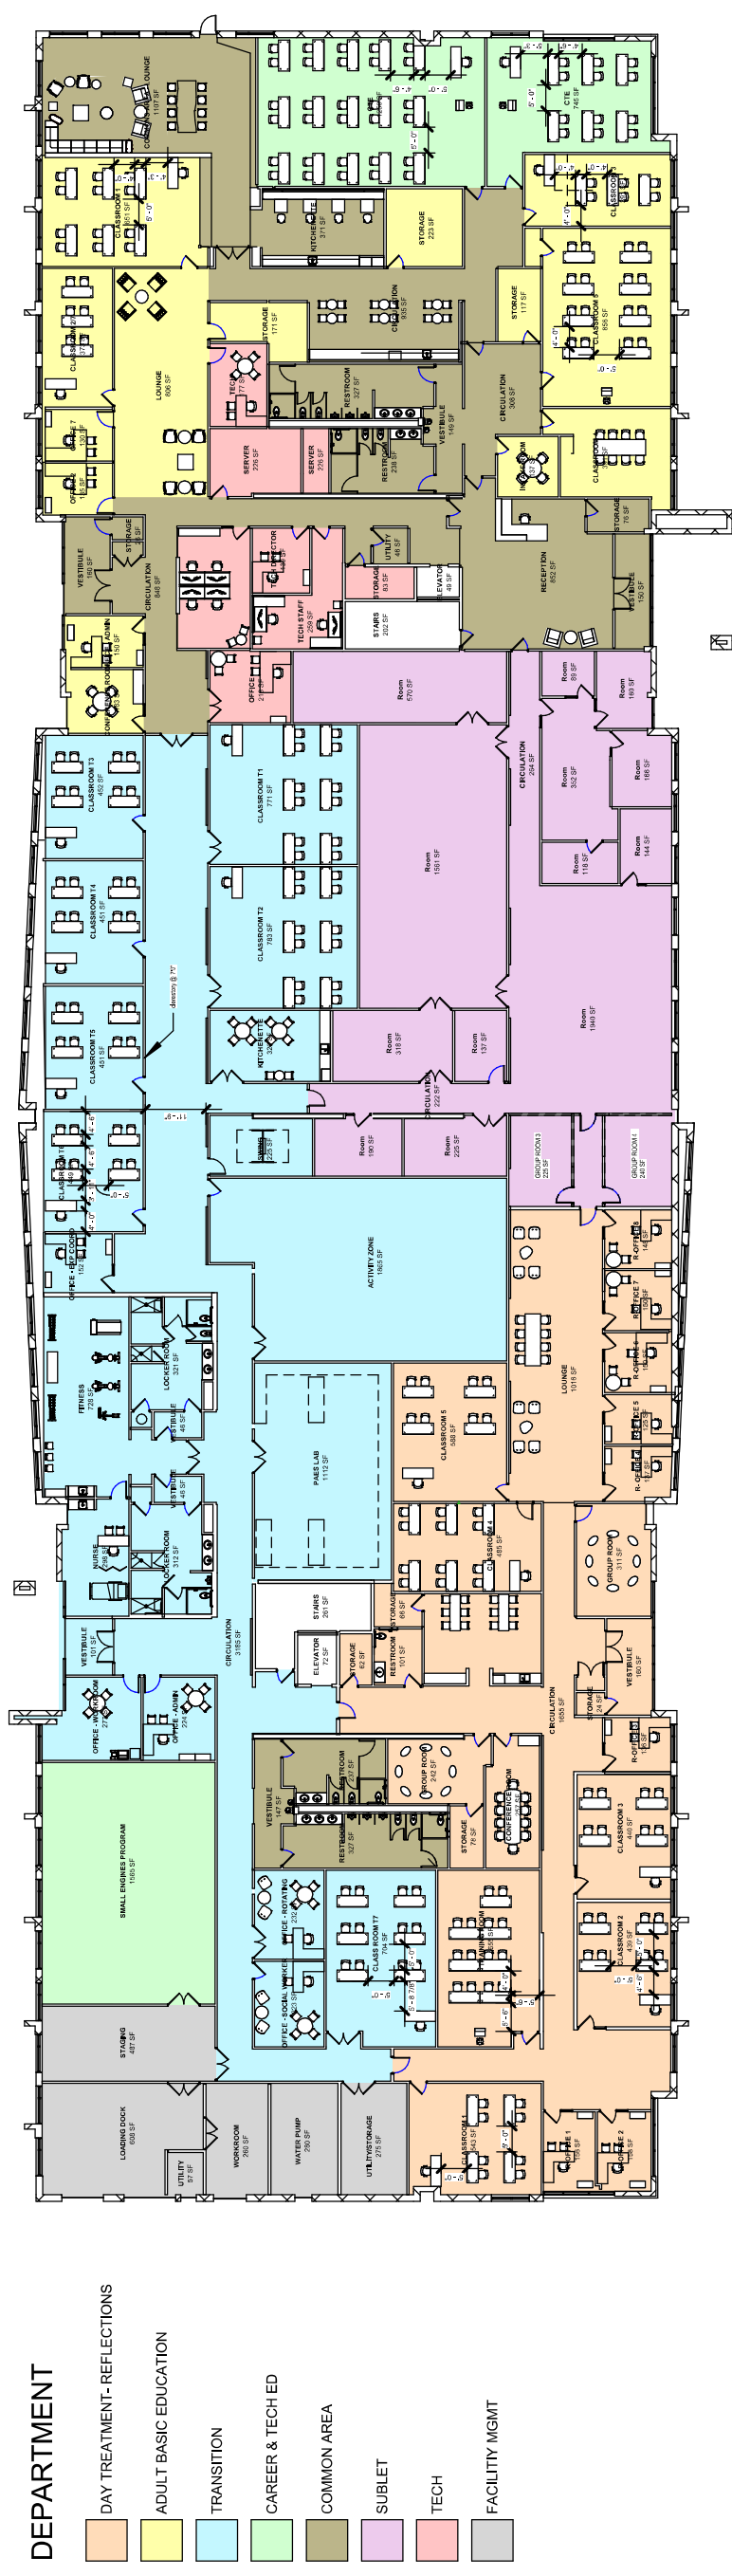
4601 DEAN LAKES

07/21/2020

OFFICE FLOOR PLAN

4601 DEAN LAKES

SWMI FIT PLAN - FIRST FLOOR

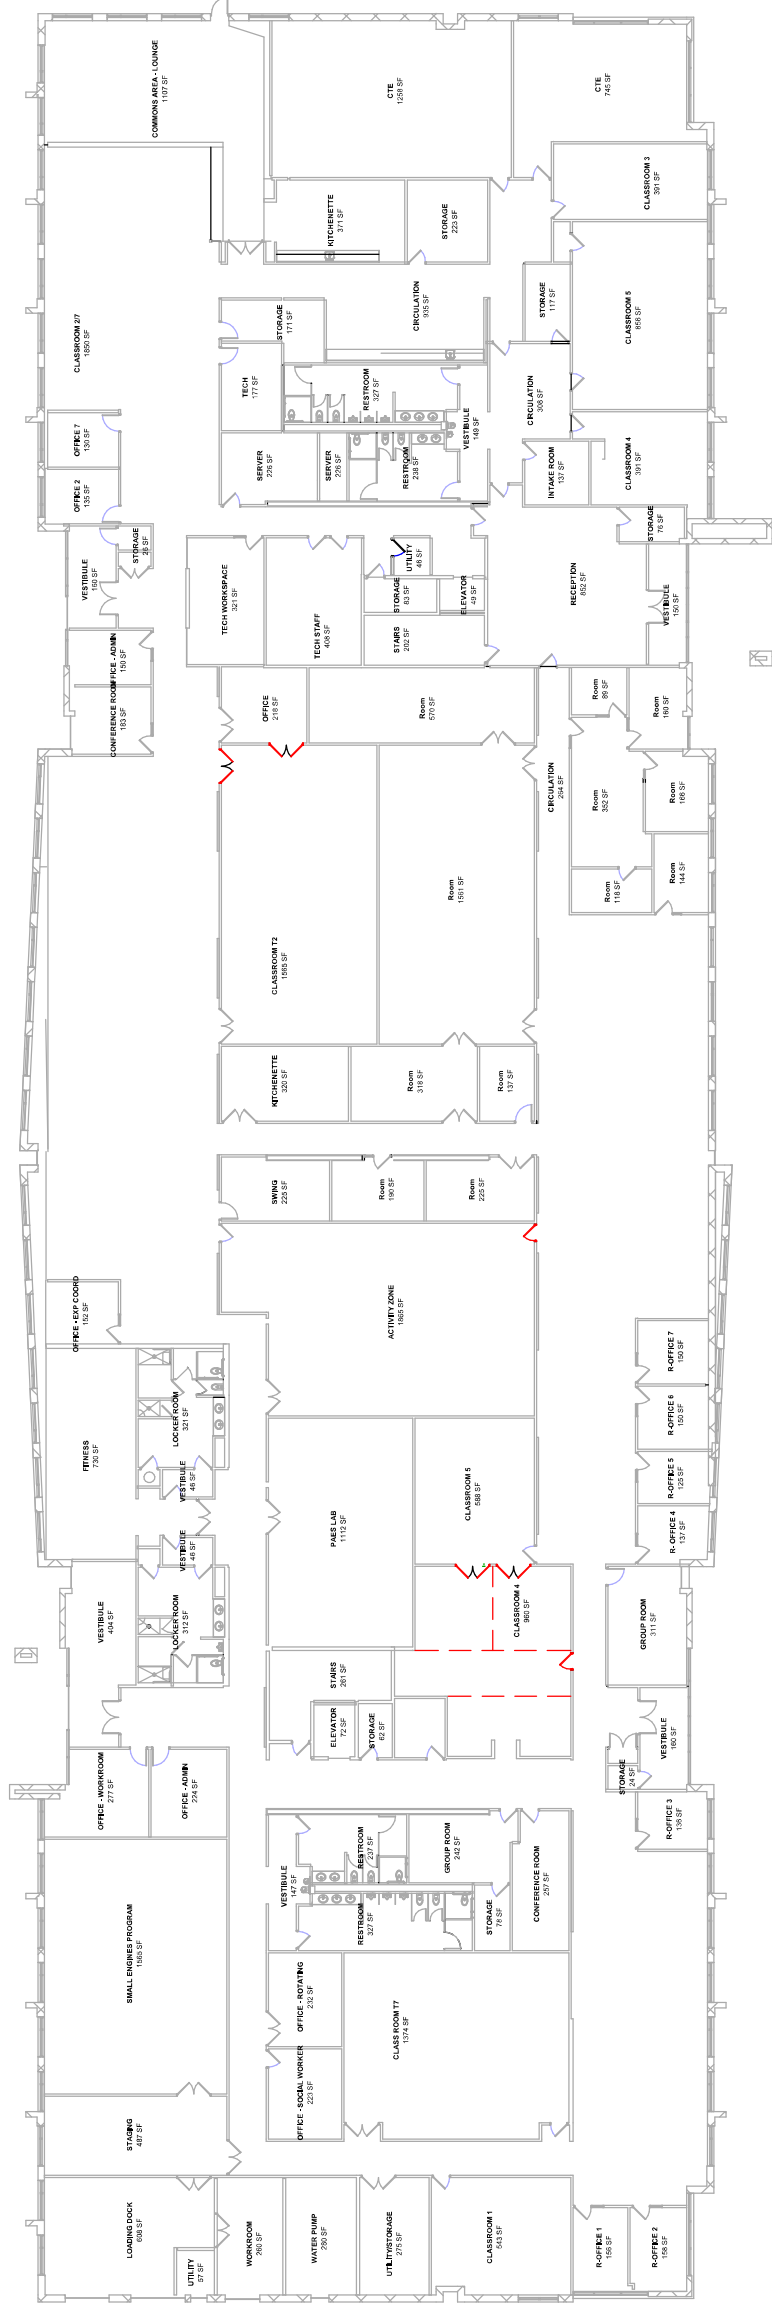
$$1/32" = 1'-0"$$


1 LEVEL 1

PR 103 $1/32" = 1'-0"$

4601 DEAN LAKES

SWMI DEMO - FIRST FLOOR

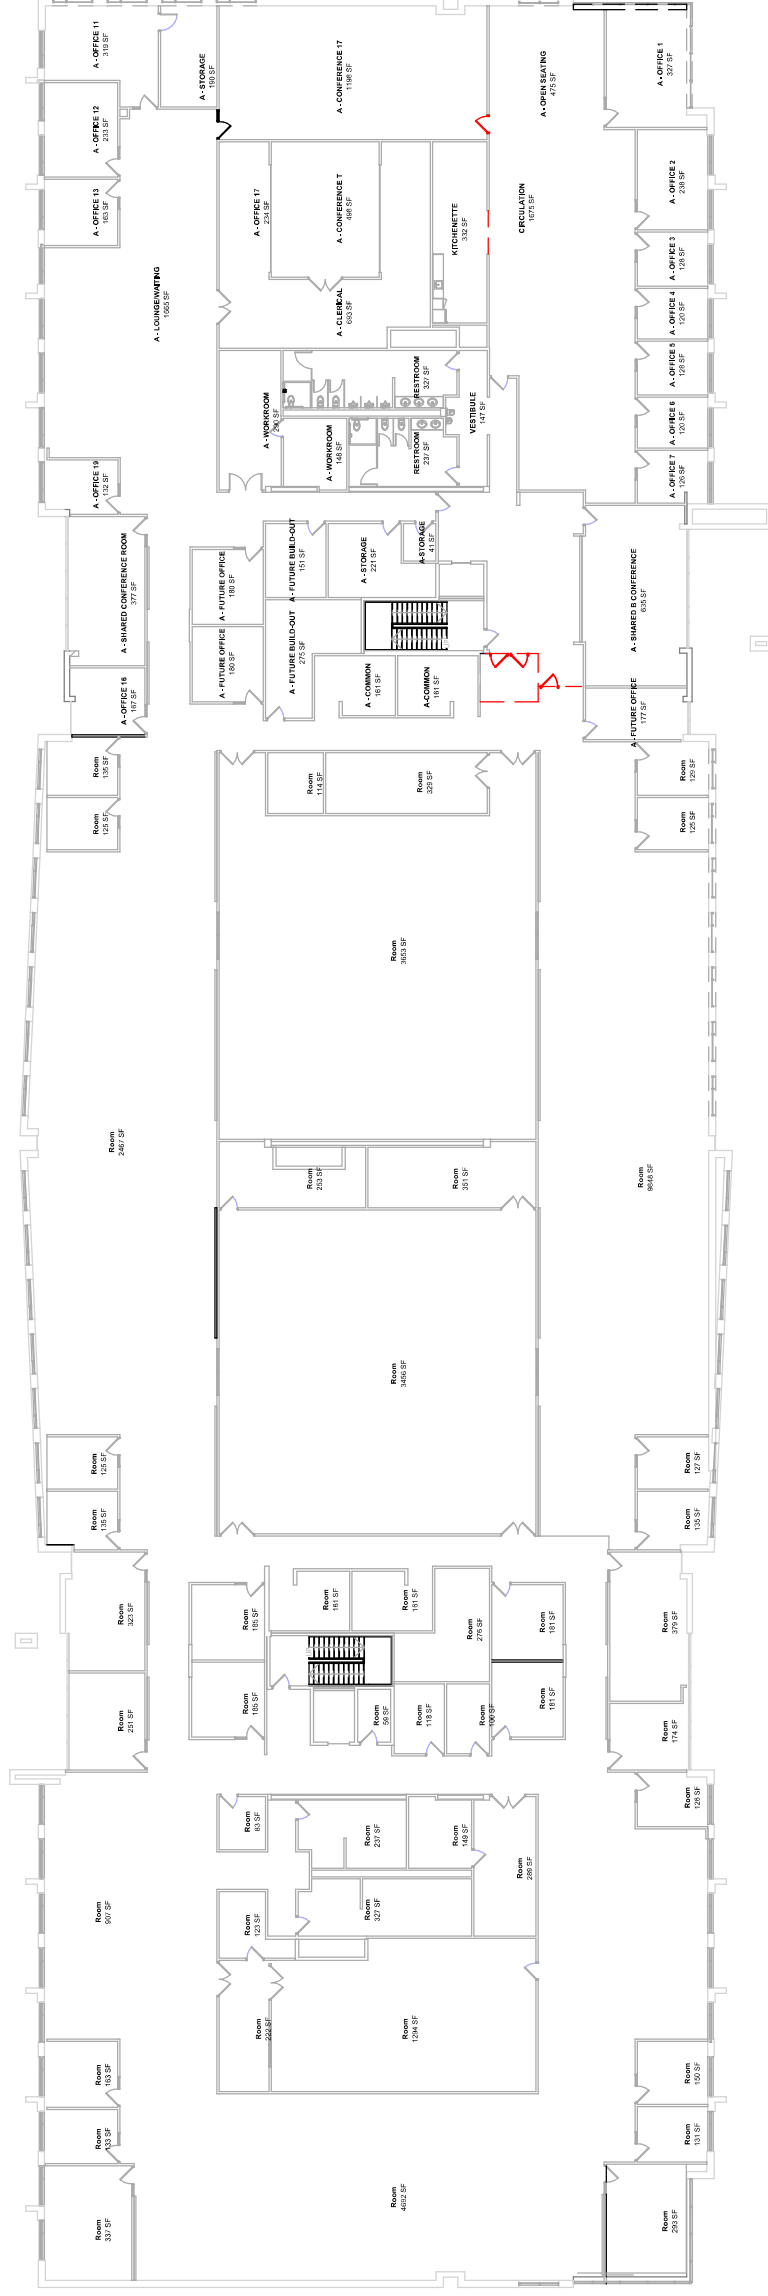
$$1/32" = 1'-0"$$


1 LEVEL 1
PR 110 1/32" = 1'-0"

PR 110 $1/32" = 1'-0"$

4601 DEAN LAKES

SWMI DEMO - SECOND FLOOR

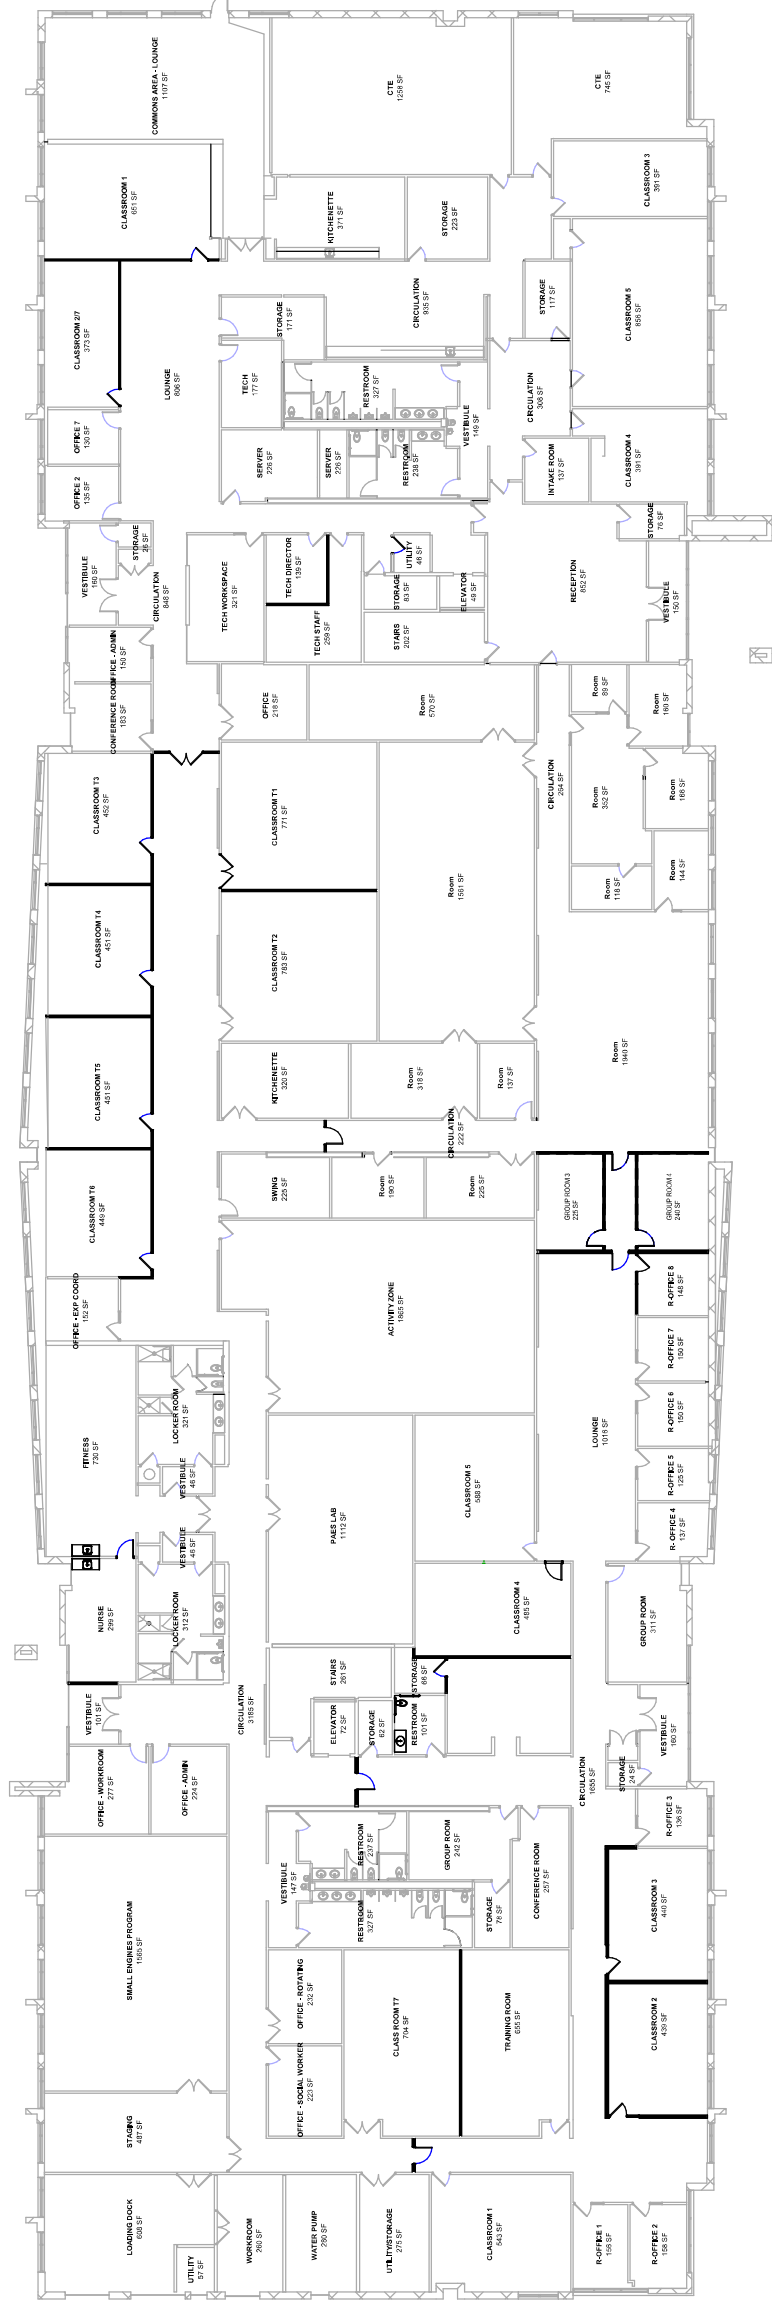
$$1/32" = 1'-0"$$


LEVEL 2

PR 111 $\frac{1}{32}'' = 1'-0''$

4601 DEAN LAKES

SWMI NEW CONSTRUCTION - FIRST FLOOR



1 LEVEL 1
PR 108 1/32" = 1'-0"

SWMI NEW CONSTRUCTION - SECOND FLOOR

