



MATERIALS LEGEND

- 1 PRECAST CONCRETE
- 2 METAL TRIM
- 3 PAINTED STEEL TUBE
- 4 METAL PANEL

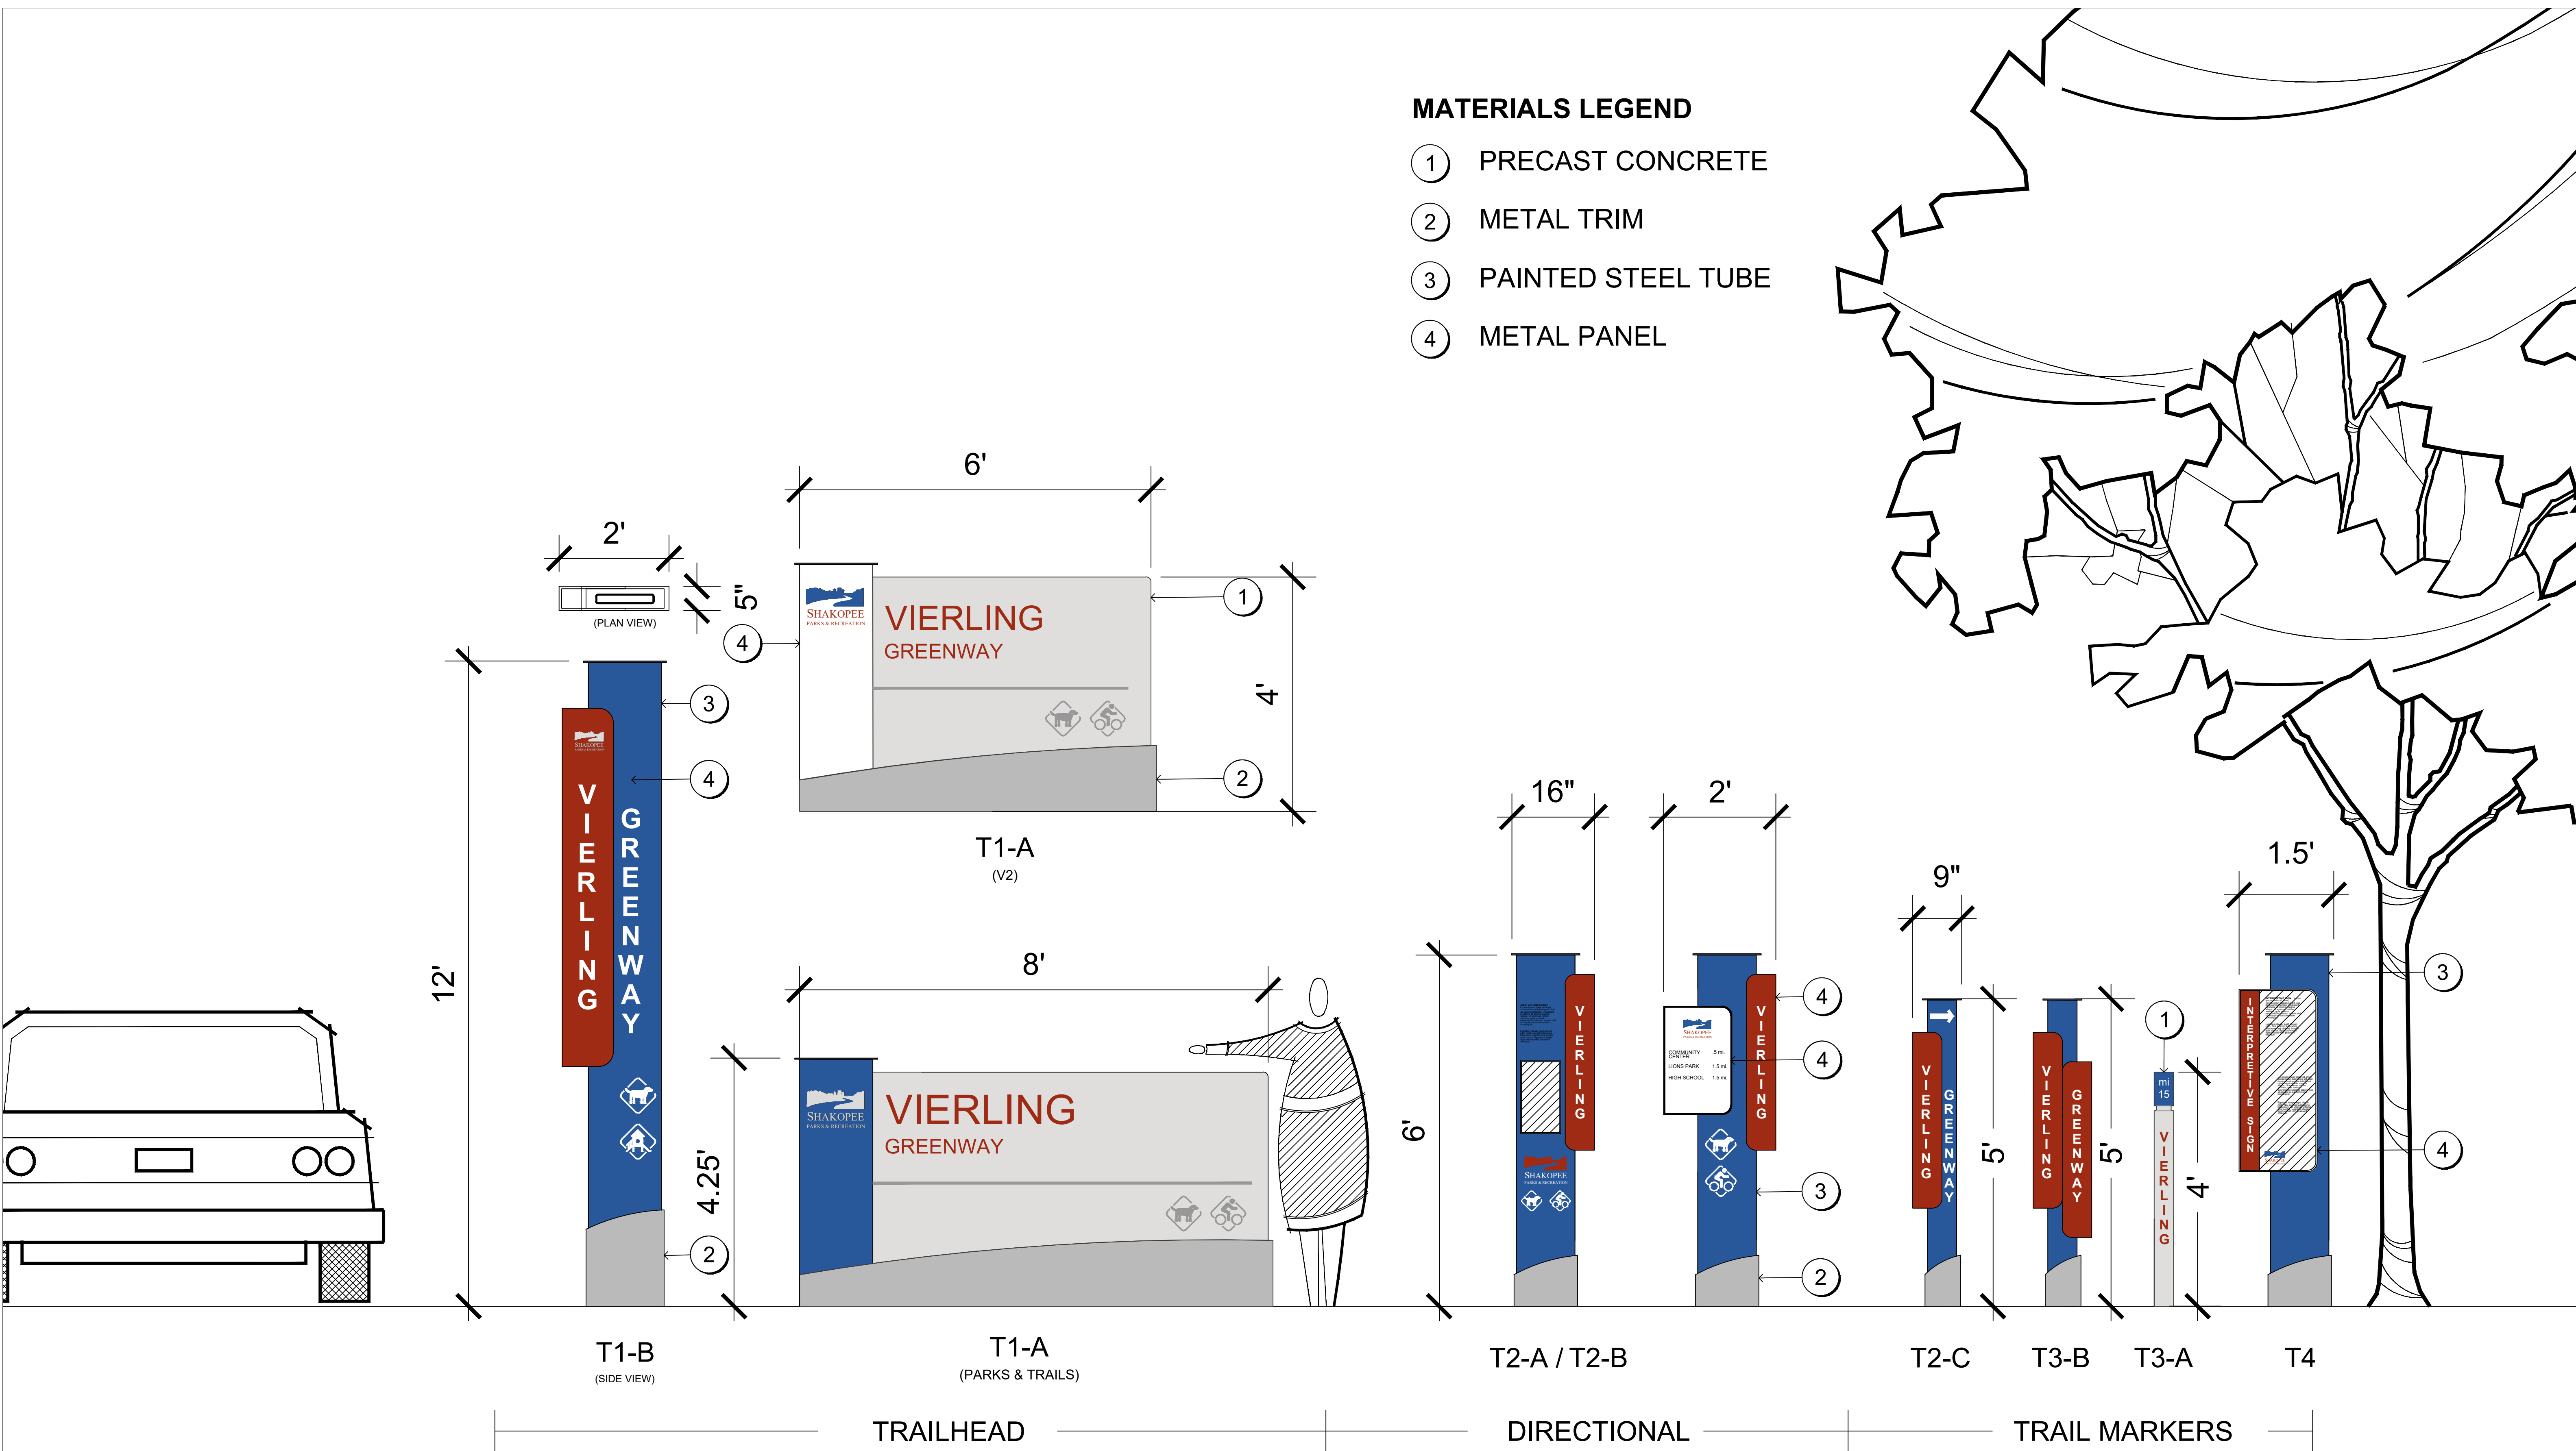

MATERIALS LEGEND

- ① COMPOSITE WOOD
- ② METAL PANEL
- ③ PAINTED METAL
- ④ COMPOSITE PANEL
- ⑤ PAINTED STEEL TUBE

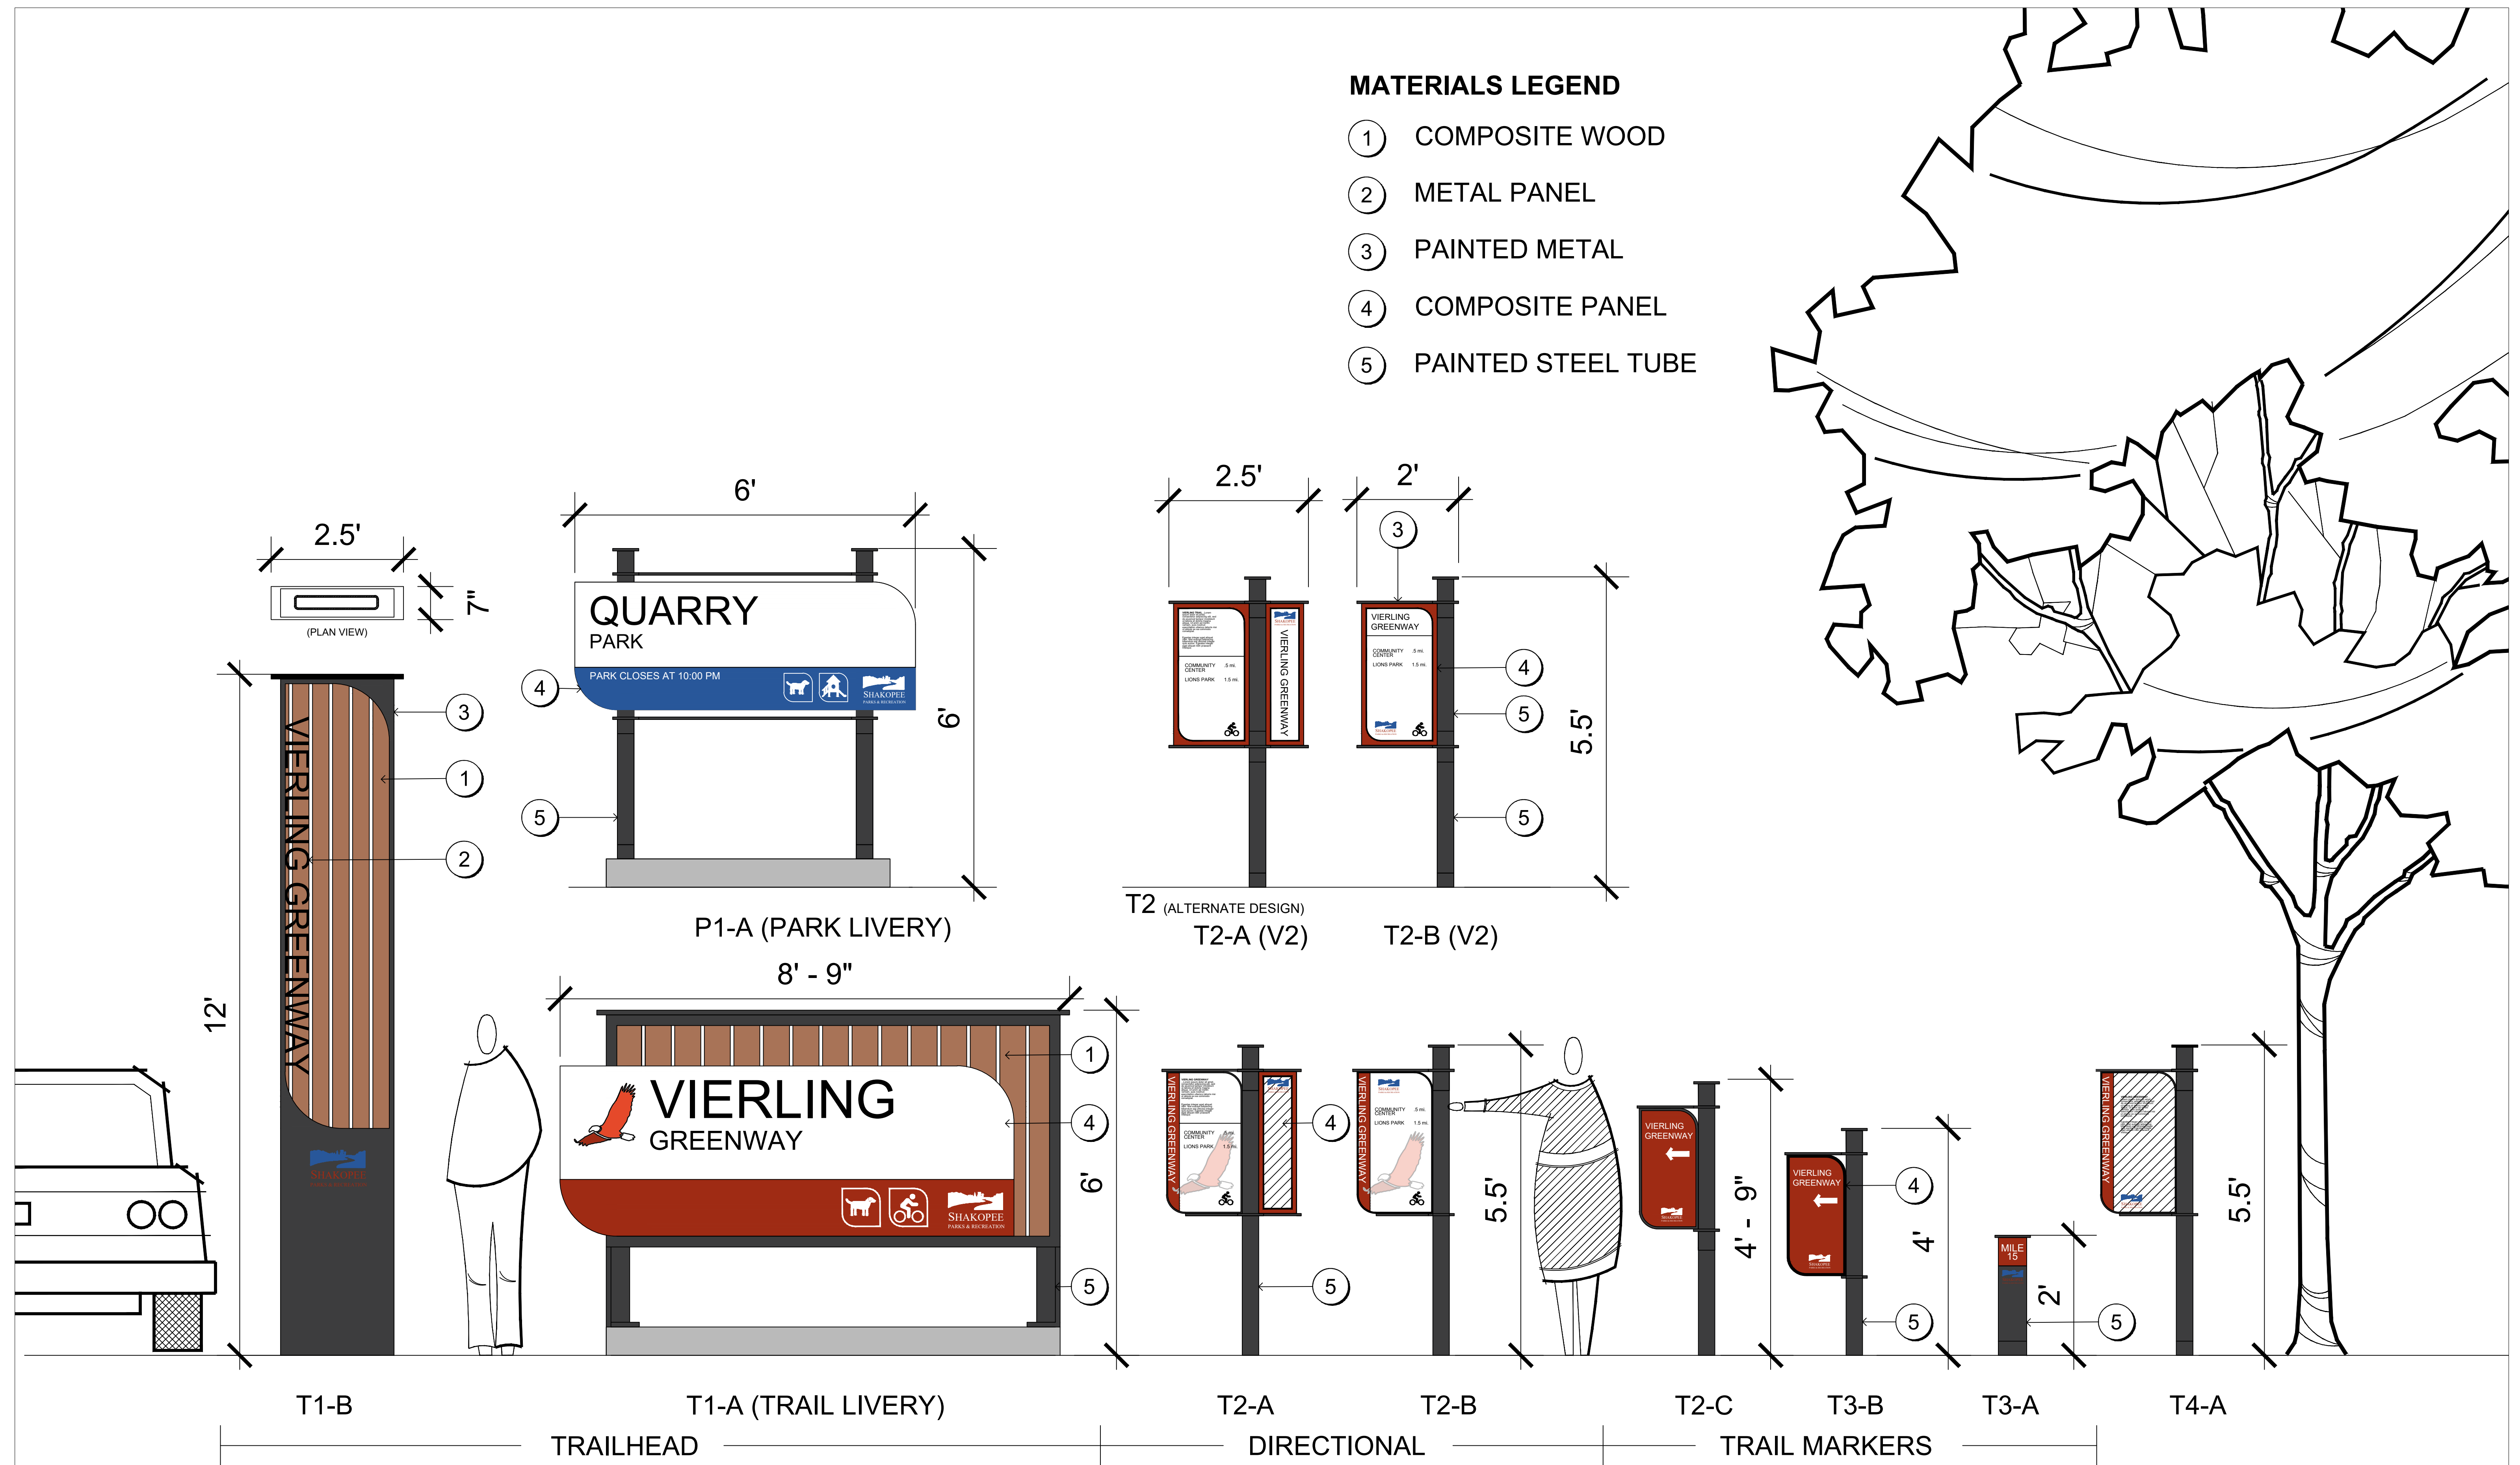




SCHEME 1 - P1A



SCHEME 3 - P1A



SCHEME 1 - T1A

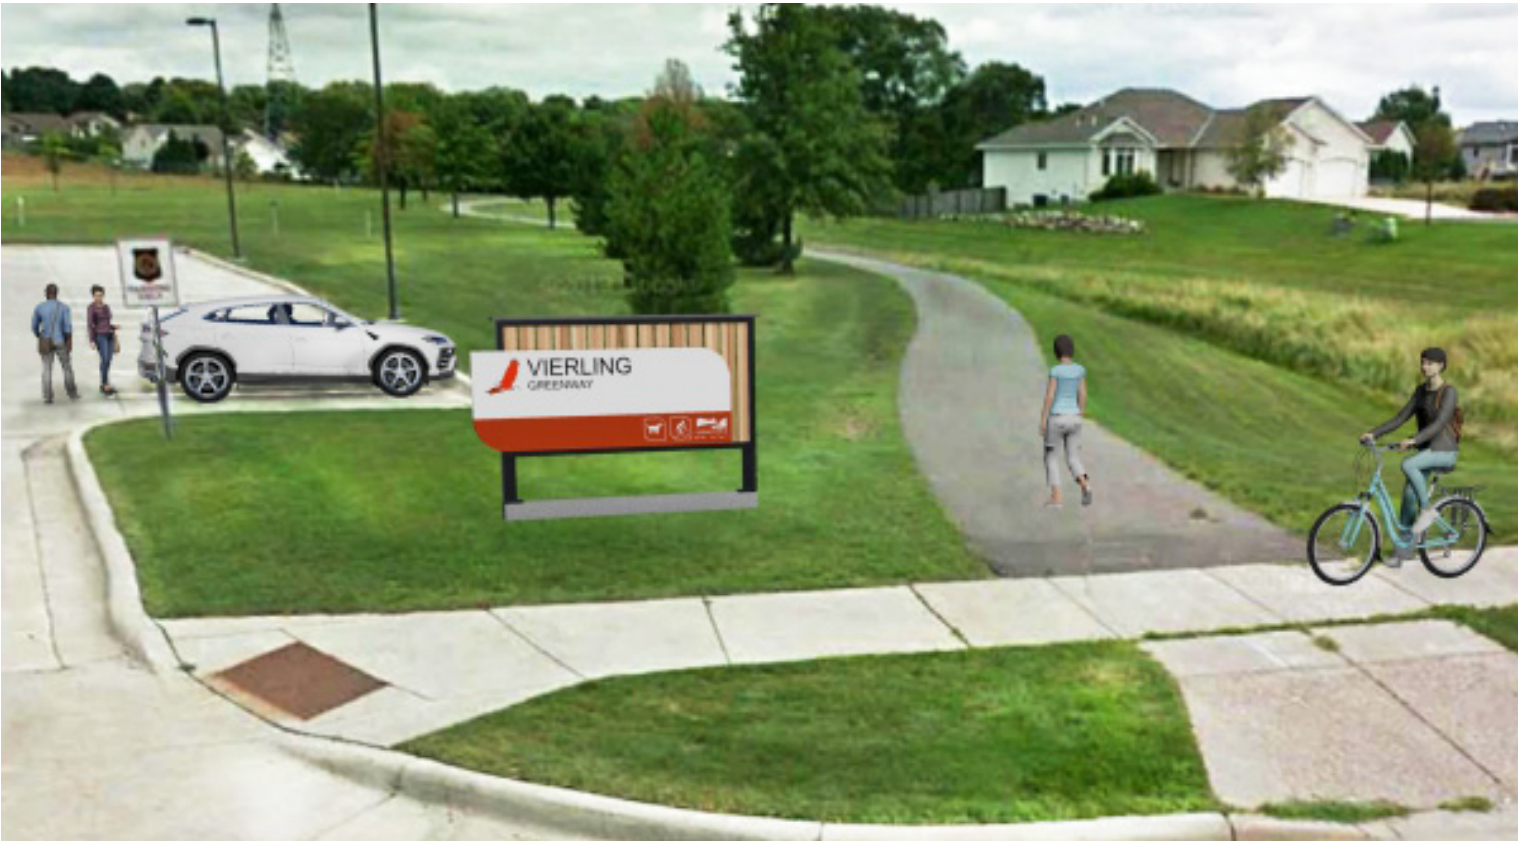

SCHEME 3 - T1A



SCHEME 1 - T1B



SCHEME 3 - T1B