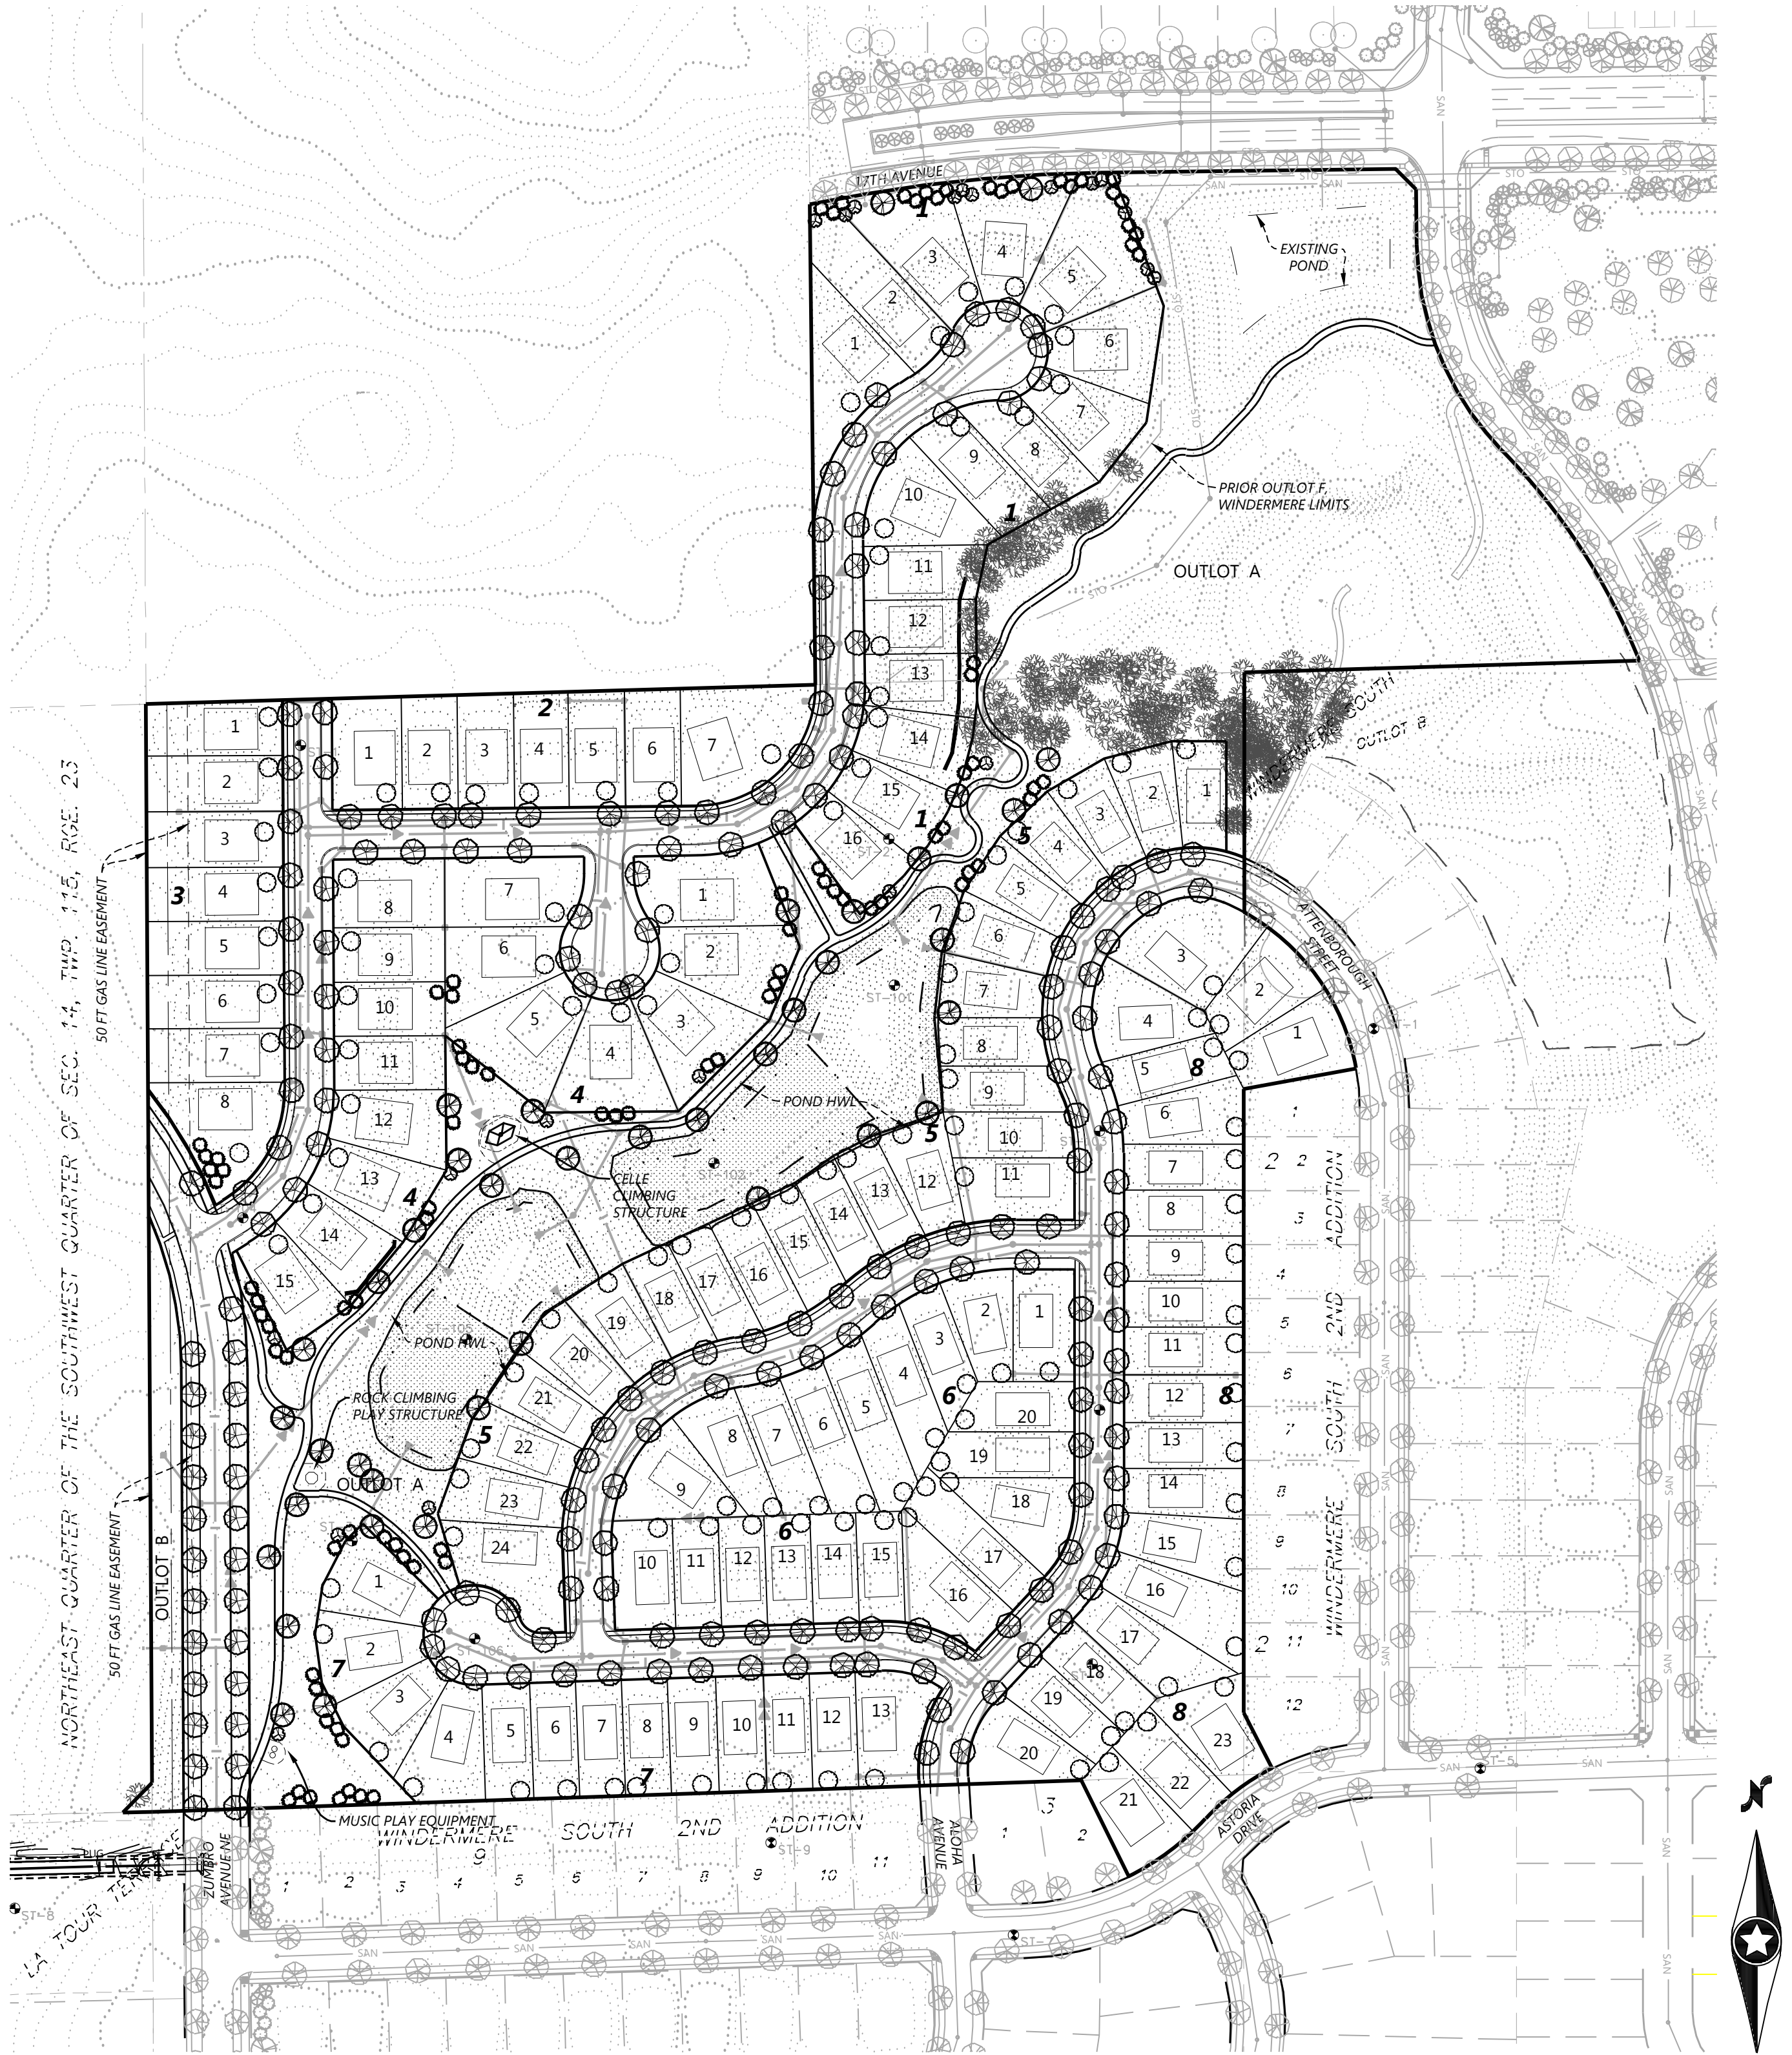


Preliminary Plant Schedule

SYMBOL	COMMON/BOTANICAL NAME	SIZE	SPACING O.C.	MATURE SIZE
	*Autumn Blaze Maple / Acer x freemanii 'Jeffersred'	2.5" BB	AS SHOWN	H 50'-60' W 40'
	*Sienna Glen Maple / Acer x freemanii 'Sienna'	2.5" BB	AS SHOWN	H 50'-60' W 40'
	Northwood Maple / Acer rubrum 'Northwood'	2.5" BB	AS SHOWN	H 50' W 35'
	Bur Oak / Quercus macrocarpa	2.5" BB	AS SHOWN	H 60'-80' W 60'-80'
	Northern Pin Oak / Quercus ellipsoidalis	2.5" BB	AS SHOWN	H 50'-60' W 45'
	Red Oak / Quercus rubra	2.5" BB	AS SHOWN	H 60'-80' W 40'-50'
	Swamp White Oak / Quercus bicolor	2.5" BB	AS SHOWN	H 50'-60' W 40'-50'
	Frontyard Linden / Tilia americana 'Frontyard'	2.5" BB	AS SHOWN	H 60'-70' W 30'-40'
	Boulevard Linden / Tilia americana 'Boulevard'	2.5" BB	AS SHOWN	H 50'-60' W 25'-30'
	River Birch / Betula nigra	2.5" BB	AS SHOWN	H 40'-60' W 30'-40'
	Princeton Elm / Ulmus americana 'Princeton'	2.5" BB	AS SHOWN	H 60' W 40'
	Accolade Elm / Ulmus japonica x wilsoniana 'Morton'	2.5" BB	AS SHOWN	H 70' W 40'-50'
	Skyline Honeylocust / Gleditsia tricanthos var. inermis 'Skycole'	2.5" BB	AS SHOWN	H 50' W 30'-35'
	Autumn Brilliance Serviceberry / Amelanchier x grandiflora	1.5" BB/#25 Cont.	AS SHOWN	H 20' W 15'
	Thornless Cockspur Hawthorn / Crataegus crusgalli 'Inermis'	2" BB	AS SHOWN	H 15'-20' W 15'-20'
	Japanese Tree Lilac / Syringa reticulata	6' HT, BB CLUMP	AS SHOWN	H 25'-30' W 20'-25'
	Prairie Rose Crab / Malus 'Prairie Rose'	2" BB	AS SHOWN	H 20' W 20'
	Prairiefire Crab / Malus 'Prairiefire'	2" BB	AS SHOWN	H 15'-20' W 20'
	Spring Snow Crab / Malus 'Spring Snow'	2" BB	AS SHOWN	H 25'-30' W 15'-20'
	*Black Hills Spruce / Picea glauca densata	6' HT, BB	AS SHOWN	H 30'-40' W 20'-30'
	Norway Spruce / Picea abies	6' HT, BB	AS SHOWN	H 60'-80' W 25'-30'
	Norway Pine / Pinus resinosa	6' HT, BB	AS SHOWN	H 50'-80' W 30'-40'
	Scotch Pine / Pinus sylvestris	6' HT, BB	AS SHOWN	H 40'-60' W 30'-40'
	White Pine / Pinus strobus	6' HT, BB	AS SHOWN	H 50'-80' W 30'-40'

NOTE: TREES MARKED WITH * INDICATE LIMITED USE SPECIES IN CITY OF SHAKOPEE. QUANTITIES ON PLAN SUPERSEDE LIST QUANTITIES IN THE EVENT OF A DISCREPANCY.

Native Seeding Legend

DENOTES MESIC PRAIRIE SOUTHEAST NATIVE MIX (35-641) TOTAL AREA (X.X AC)

DENOTES WET MEADOW SOUTH & WEST NATIVE MIX (34-271) TOTAL AREA (X.X AC)

LITTLE BLUESTEM URBAN PRAIRIE BWSR PILOT SEED MIX TOTAL AREA (X.X AC)

* ALL DISTURBED AREAS TO BE SODDED UNLESS NOTED OTHERWISE

* TURF WITHIN R/W TO BE HYDROSEEDDED.

* CITY MEDIANS SEEDED WITH LITTLE BLUESTEM URBAN PRAIRIE PILOT SEED MIX SHALL HAVE 2' MAINTENANCE STRIP B.O.C.

* SEE CITY OF SHAKOPEE 3 YEAR NATIVE PLANT SEEDING & MAINTENANCE PLAN REQUIREMENTS BEFORE BEGINNING WORK.

Single Family Landscape Requirements

SINGLE FAMILY RESIDENTIAL REQUIREMENTS: 252 TREES
* EACH LOT SHALL HAVE A MINIMUM OF 2 NON-ORNAMENTAL TREES IN THE FRONT YARD. ONE MAY BE LOCATED IN REAR OR SIDE YARD DUE TO SPACE LIMITATIONS. (126 PROPOSED SINGLE FAMILY LOTS)

Single Family Landscape Provisions

TOTAL SINGLE FAMILY LANDSCAPING PROVIDED: 468 TREES
* STREET & MEDIAN TREES: 189 TREES
* BUFFER DECIDUOUS TREES: 39 TREES
* BUFFER EVERGREEN TREES: 93 TREES
* BUFFER ORNAMENTAL TREES: 21 TREES
* FUTURE YARD TREES (BY BUILDER): 126 TREES

Tree Replacement Requirements

TREE REPLACEMENT REQUIREMENTS: 121 TREES
(SEE CALCULATIONS ON TREE PRESERVATION TABLE SHEET)

Tree Replacement Provisions

TOTAL TREE REPLACEMENT PROVIDED: 121 TREES
* BUFFER DECIDUOUS TREES: 39 TREES
* BUFFER EVERGREEN TREES: 82 TREES

Overall Project Requirements

TOTAL LANDSCAPING REQUIRED: 373 TREES
* TREES (252 SINGLE FAMILY): 252 TREES
* TREE PRESERVATION REPLACEMENT: 121 TREES

Celle Climbing Structure (by Berliner)



Music Play Elements (by Landscape Structures)



Rock Climbing Structures (by Landscape Structures)



NOT FOR CONSTRUCTION

DESIGNED: _____
CHECKED: _____
DRAWN: _____
HORIZONTAL SCALE: 150'
VERTICAL SCALE: 30' OR 15'

INITIAL ISSUE: 10/23/20
REVISIONS: _____

PREPARED FOR:

DR HORTON, INC. - MINNESOTA

20860 KENBRIDGE COURT, SUITE 100
LAKEVILLE, MINNESOTA 55044

I HEREBY CERTIFY THAT THIS PLAN WAS PREPARED BY ME OR UNDER MY DIRECT SUPERVISION AND THAT I AM A DULY LICENSED LANDSCAPE ARCHITECT UNDER THE LAWS OF THE STATE OF MINNESOTA

NICHOLAS T. MEYER
DATE: 10/23/20 LICENSE NO. 53774

**WINDERMERE SOUTH 4TH
ADDITION**

SHAKOPEE, MN

Westwood

Phone (952) 937-5150 12701 Whitewater Drive, Suite #300
Fax (952) 937-5822 Minnetonka, MN 55343
Toll Free (888) 937-5150 westwoodps.com
Westwood Professional Services, Inc.

**OVERALL PRELIMINARY
LANDSCAPE PLAN**

PROJECT NUMBER: 0027882.00

SHEET NUMBER:

42 OF **52**

DATE: 10/23/20