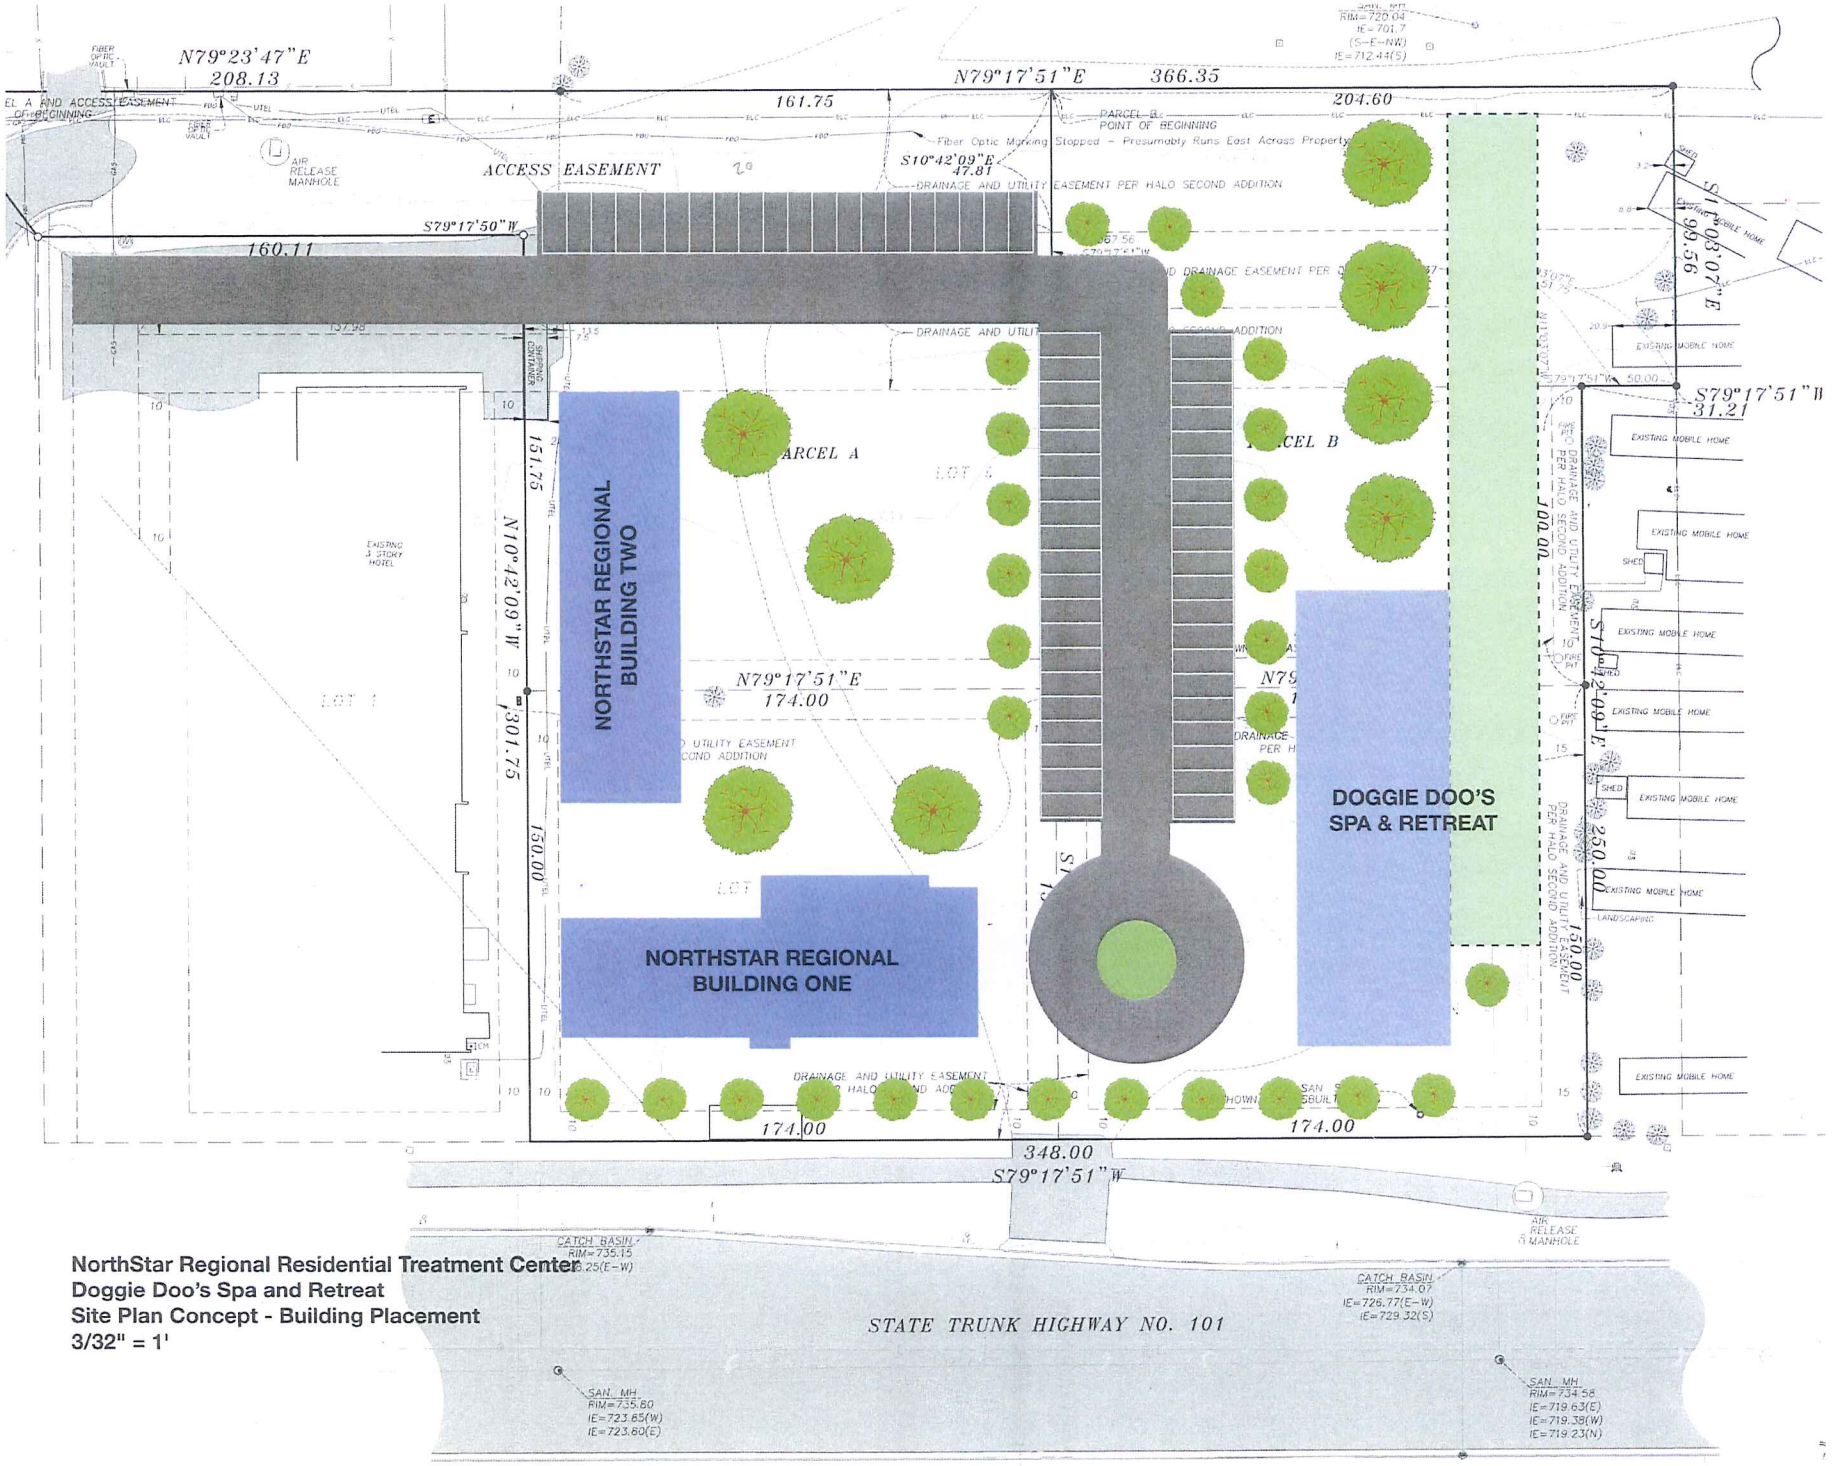

NorthStar Regional Residential Treatment Center
Doggie Doo's Spa and Retreat
Site Plan Concept - Building Placement
3/32" = 1'