CABRAL - A
2-Car Garage

CABRAL X301
ELEVATION A

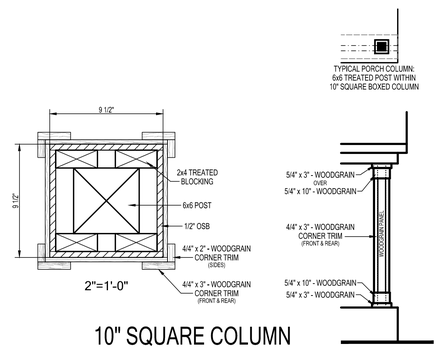

2"=1'-0"

10" SQUARE COLUMN

1/4"=1'-0"

CABRAL X301
ELEVATION A - OPTIONAL STONE

33 SQ. FT. STONE (9.0%)

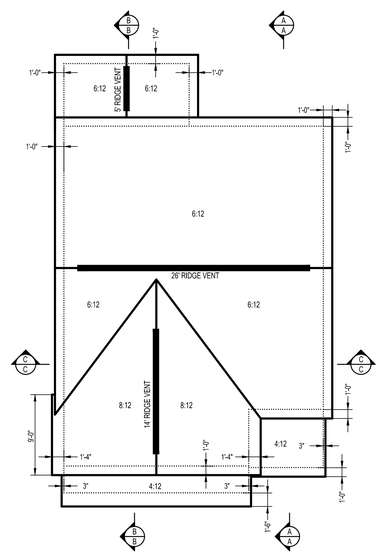

ROOF PLAN

1/8"=1'-0"

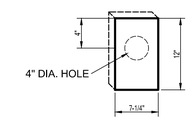

BLOCKING AT
LIGHT FIXTURES

1/2"=1'-0"

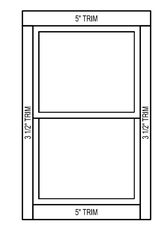

TYPICAL WDW & DOOR TRIM
AT FRONT ONLY

1/2"=1'-0"

SIDING LEGEND	
REF	PRODUCT
A	LAP SIDING "A"
B	LAP SIDING "B"
C	NOT USED
D	5" TRIM

© COPYRIGHT D.R. HORTON, INC. 2016
These plans, and the concept thereof
are the exclusive property of D.R. Horton Inc.,
And may not be reproduced
or used without written consent.

Express HOMES
A D.R. HORTON COMPANY
20860 KENBRIDGE COURT, SUITE 100
LAKEVILLE, MN 55044 (952)985-7272

CUST: XXXX	X301-CABRAL-A-GL-SLAB	CABRAL X301-A
	DRAWN: 3-30-2020-MG	1.0
		X

CABRAL A
3-Car Garage

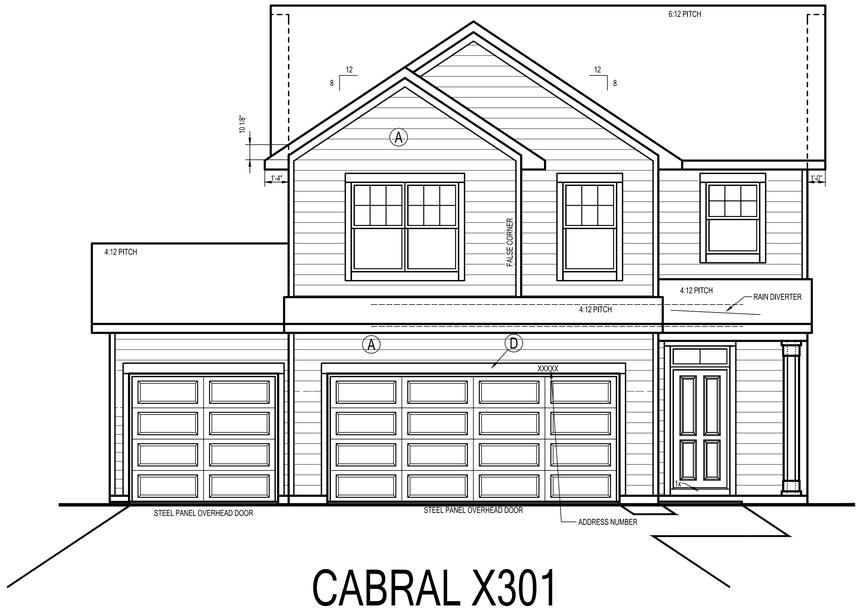

CABRAL X301

ELEVATION A

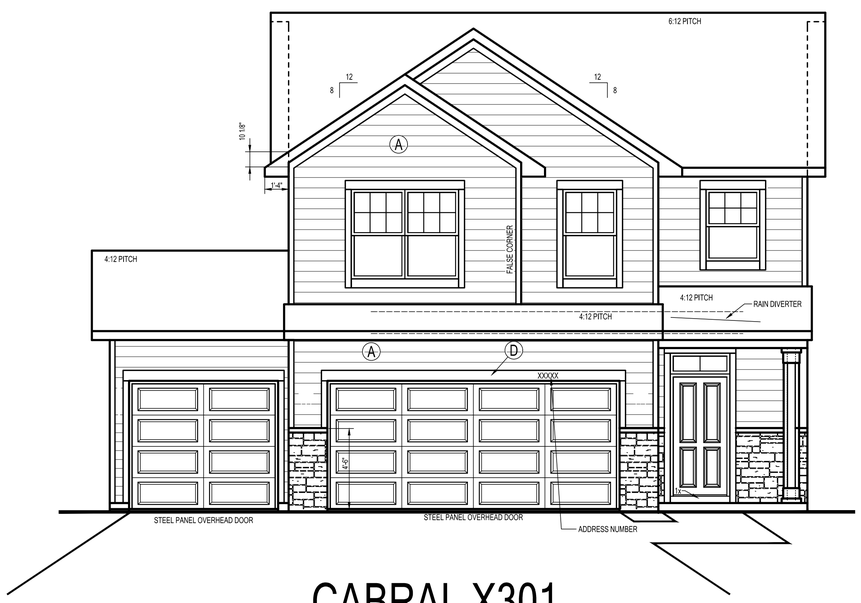

CABRAL X301

ELEVATION A - OPTIONAL STONE

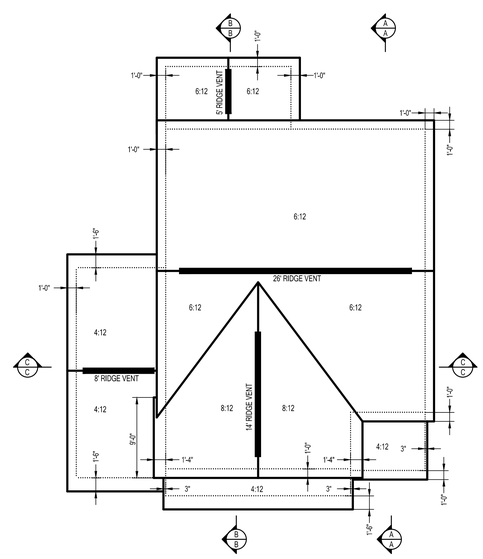

ROOF PLAN

1/8"=1'-0"

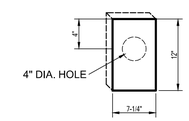

BLOCKING AT LIGHT FIXTURES

1/2"=1'-0"

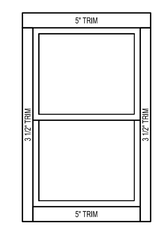

TYPICAL WDW & DOOR TRIM AT FRONT ONLY

1/2"=1'-0"

SIDING LEGEND	
REF	PRODUCT
A	LAP SIDING "A"
B	LAP SIDING "B"
C	NOT USED
D	5" TRIM

3-CAR GARAGE

X301-CABRAL-A-GL-SLAB	1.1
DRAWN: 3-30-2020-MG	X

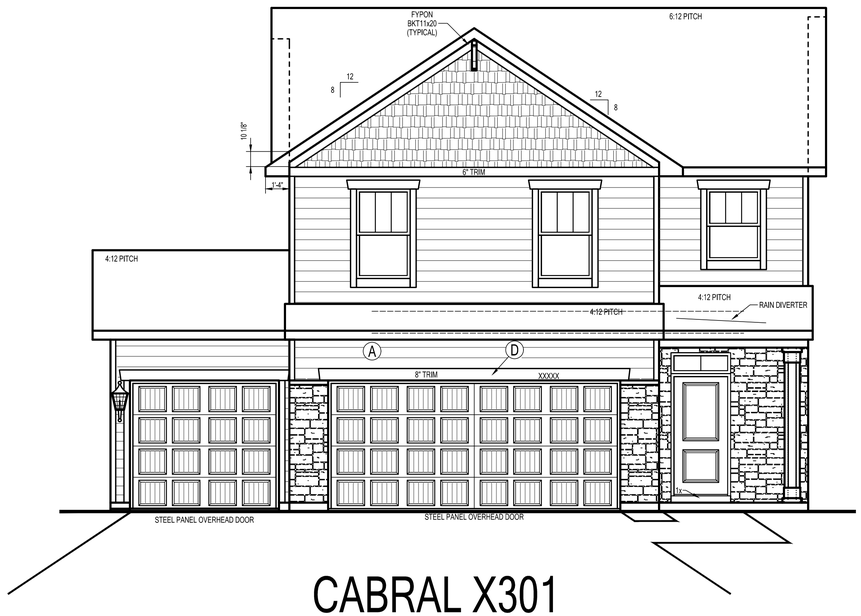

CABRAL X301

ELEVATION B

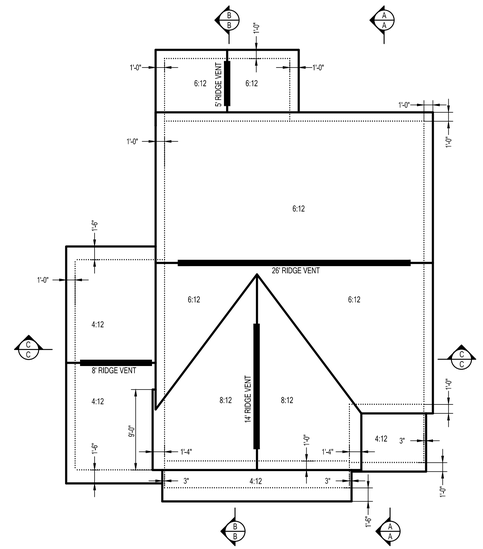

ROOF PLAN

1/8"=1'-0"

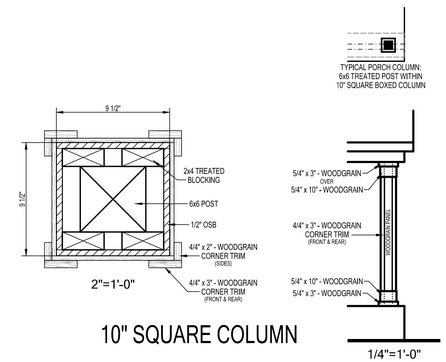

2"=1'-0"

10" SQUARE COLUMN

1/4"=1'-0"

CABRAL X301

ELEVATION B

78 SQ. FT. STONE (20.9%)

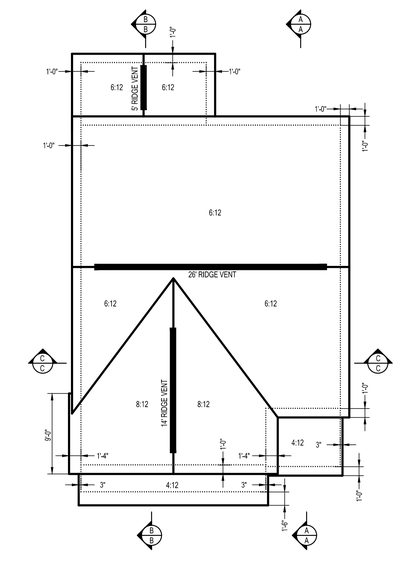

ROOF PLAN

1/8"=1'-0"

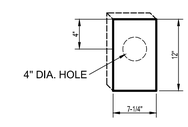

BLOCKING AT
LIGHT FIXTURES

1/2"=1'-0"

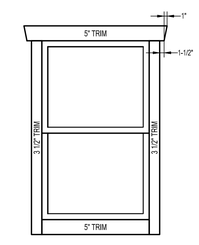

TYPICAL WDW & DOOR TRIM
AT FRONT ONLY

1/2"=1'-0"

SIDING LEGEND	
REF	PRODUCT
A	LAP SIDING "A"
B	LAP SIDING "B"
C	NOT USED
D	5" TRIM

© COPYRIGHT D.R. HORTON, INC. 2016
These plans, and the concept thereof
are the exclusive property of D.R. Horton Inc.,
And may not be reproduced
or used without written consent.

Express HOMES
A D.R. HORTON COMPANY
20860 KENBRIDGE COURT, SUITE 100
LAKEVILLE, MN 55044 (952)985-7272

CUST: XXXX
X301-CABRAL-B-GL-SLAB
DRAWN: 3-30-2020-MG
CABRAL X301-B
1.0
X

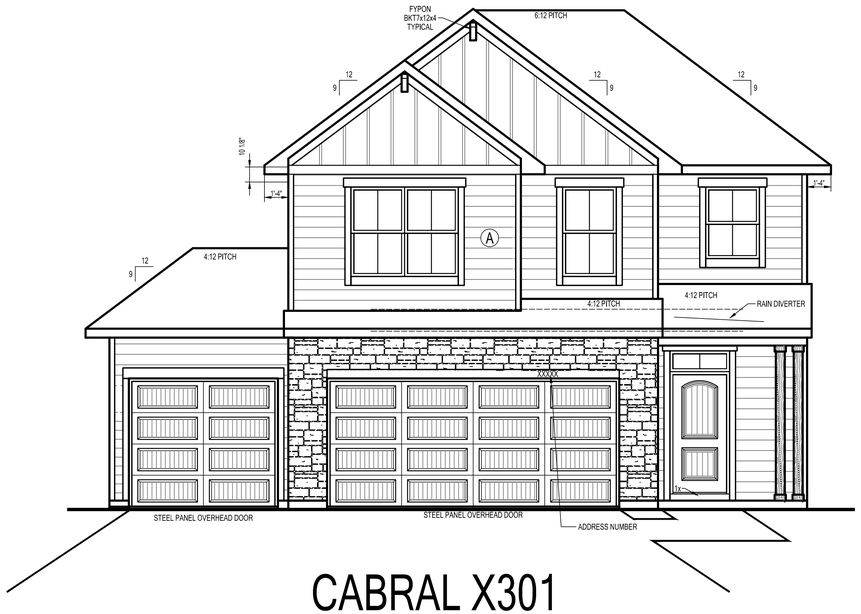

CABRAL X301

ELEVATION C

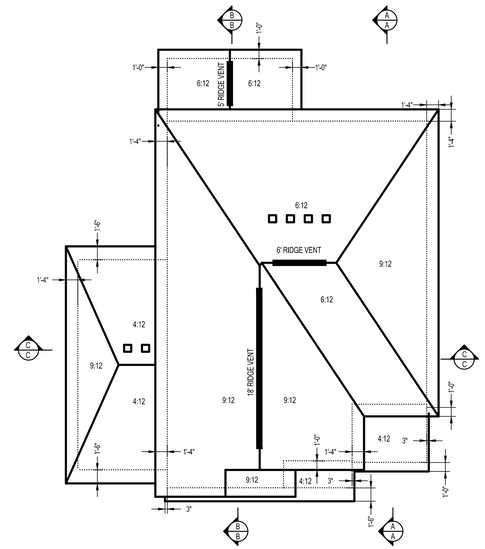

ROOF PLAN

1/8"=1'-0"

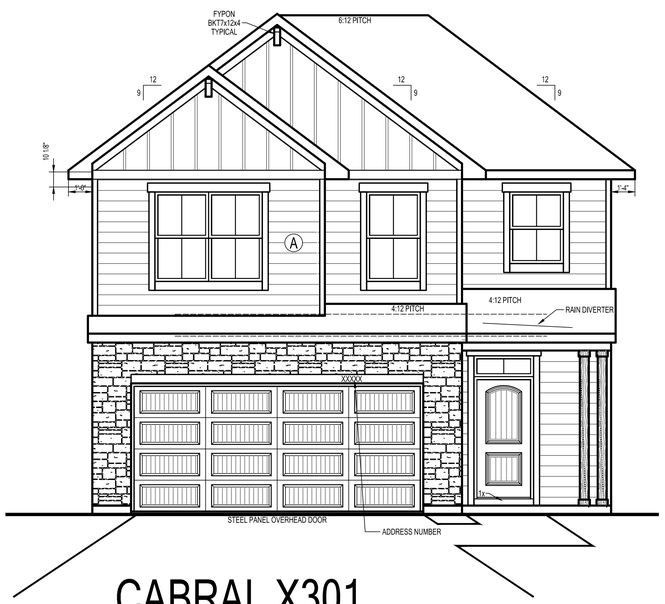

CABRAL X301

ELEVATION C

93 SQ. FT. STONE (24.2%)

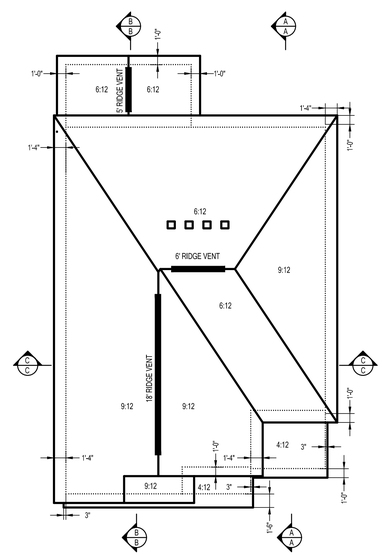

ROOF PLAN

1/8"=1'-0"

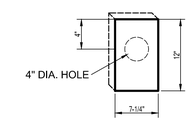

BLOCKING AT LIGHT FIXTURES

1/2"=1'-0"

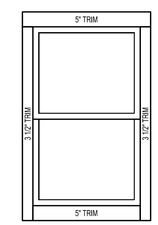

TYPICAL WDW & DOOR TRIM AT FRONT ONLY

1/2"=1'-0"

SIDING LEGEND	
REF	PRODUCT
A	LAP SIDING "A"
B	LAP SIDING "B"
C	NOT USED
D	5" TRIM

© COPYRIGHT D.R. HORTON, INC. 2016
These plans, and the concept thereof
are the exclusive property of D.R. Horton Inc.,
And may not be reproduced
or used without written consent.

Express HOMES
A D.R. HORTON COMPANY
20860 KENBRIDGE COURT, SUITE 100
LAKEVILLE, MN 55044 (952)985-7272

CUST: XXXX
X301-CABRAL-C-GL-SLAB
DRAWN: 3-30-2020-MG
CABRAL X301-C
1.0
X

© COPYRIGHT D.R. HORTON, INC. 2016
These plans, and the concept thereof
are the exclusive property of D.R. Horton Inc.,
And may not be reproduced
or used without written consent.

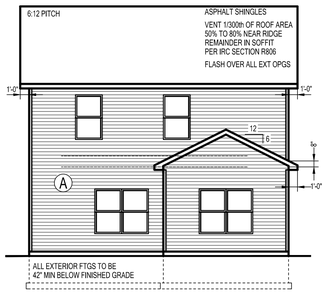

REAR ELEVATION
1/8"=1'-0"

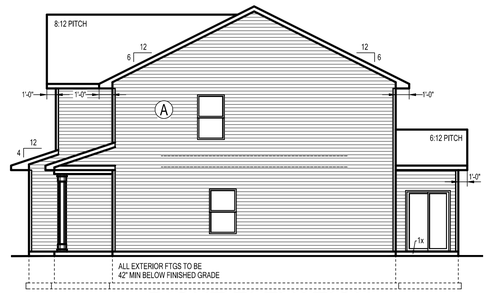

RIGHT ELEVATION
1/8"=1'-0"

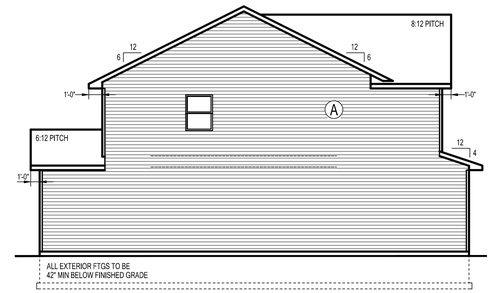

LEFT ELEVATION
1/8"=1'-0"

SLAB

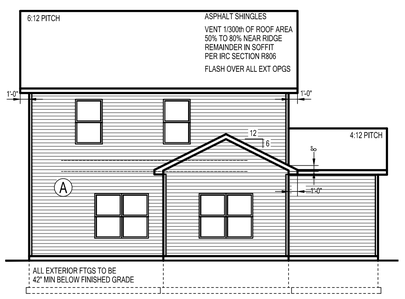

REAR ELEVATION
1/8"=1'-0"

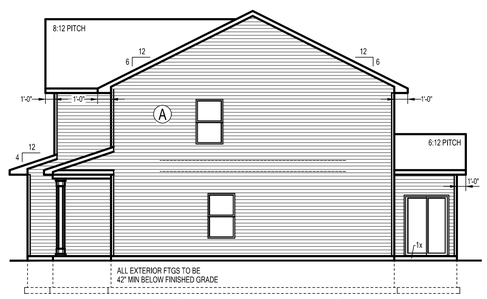

RIGHT ELEVATION
1/8"=1'-0"

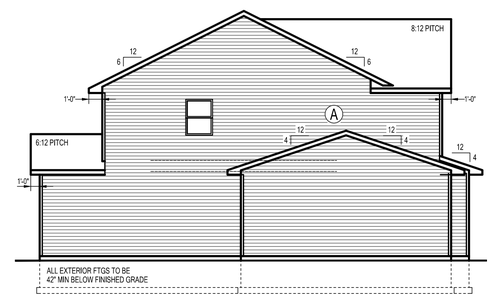

LEFT ELEVATION
1/8"=1'-0"

3 CAR

SIDING LEGEND	
REF	PRODUCT
A	LAP SIDING "A"
B	LAP SIDING "B"
C	NOT USED
D	5" TRIM

X301-CABRAL-A-GL-SLAB
DRAWN: 3-30-2020-MG
1A / X

© COPYRIGHT D.R. HORTON, INC. 2016
These plans, and the concept thereof
are the exclusive property of D.R. Horton Inc.,
And may not be reproduced
or used without written consent.

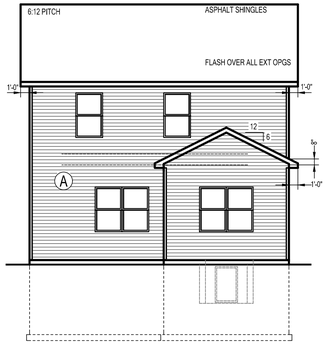

REAR ELEVATION
1/8"=1'-0"

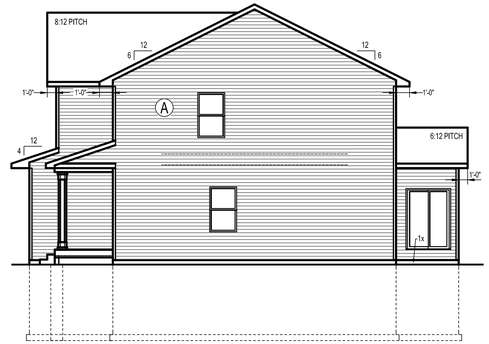

RIGHT ELEVATION
1/8"=1'-0"

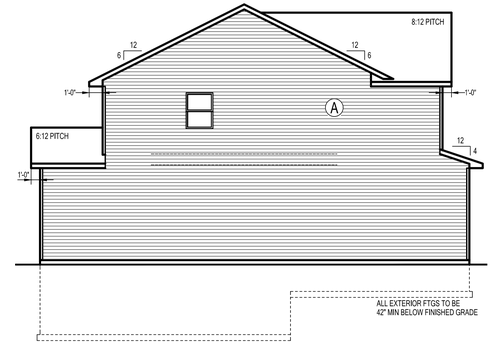

LEFT ELEVATION
1/8"=1'-0"

FULL

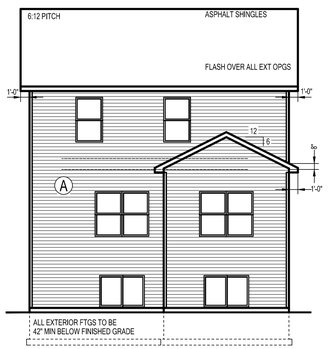

REAR ELEVATION
1/8"=1'-0"

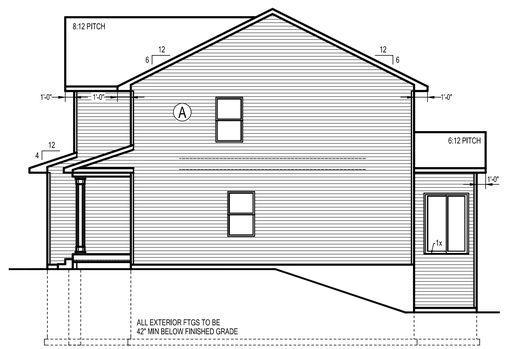

RIGHT ELEVATION
1/8"=1'-0"

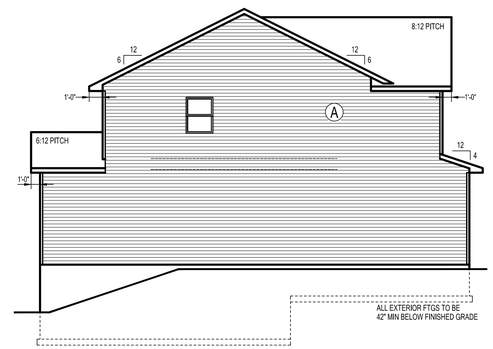

LEFT ELEVATION
1/8"=1'-0"

LOOKOUT

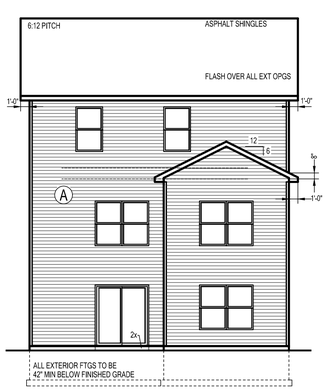

REAR ELEVATION
1/8"=1'-0"

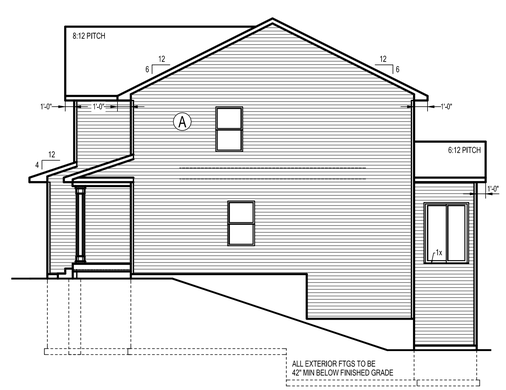

RIGHT ELEVATION
1/8"=1'-0"

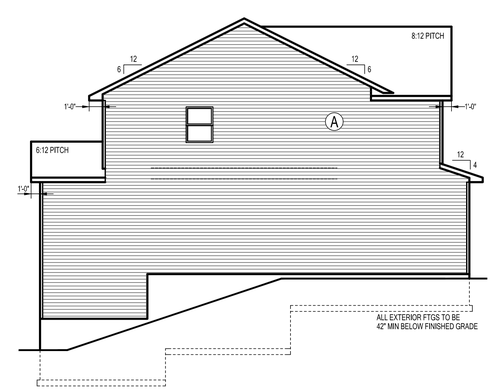

LEFT ELEVATION
1/8"=1'-0"

WALKOUT

SIDING LEGEND	
REF	PRODUCT
A	LAP SIDING "A"
B	LAP SIDING "B"
C	NOT USED
D	5" TRIM

X321-CABRAL-A-GL-BSMT
DRAWN: 3-30-2020-MG

1A / X

© COPYRIGHT D.R. HORTON, INC. 2016
These plans, and the concept thereof
are the exclusive property of D.R. Horton Inc.,
And may not be reproduced
or used without written consent.

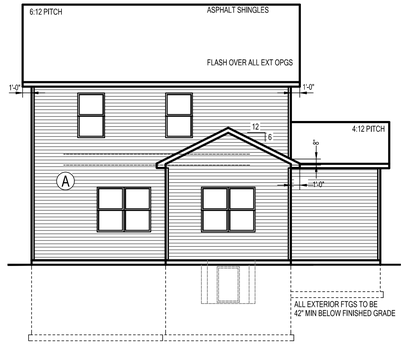

REAR ELEVATION
1/8"=1'-0"

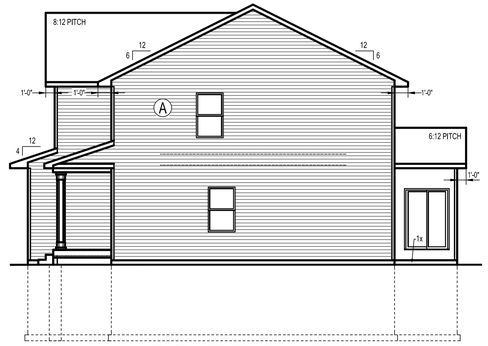

RIGHT ELEVATION
1/8"=1'-0"

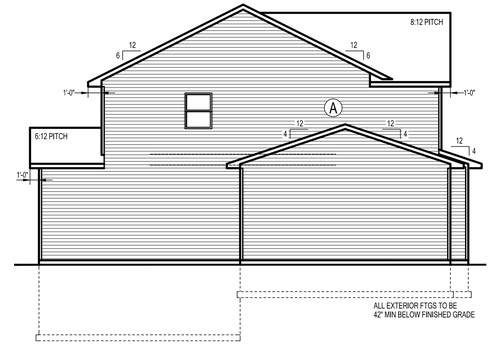

LEFT ELEVATION
1/8"=1'-0"

FULL

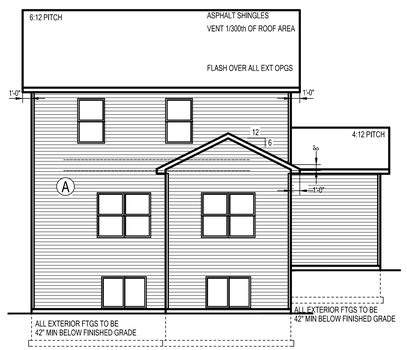

REAR ELEVATION
1/8"=1'-0"

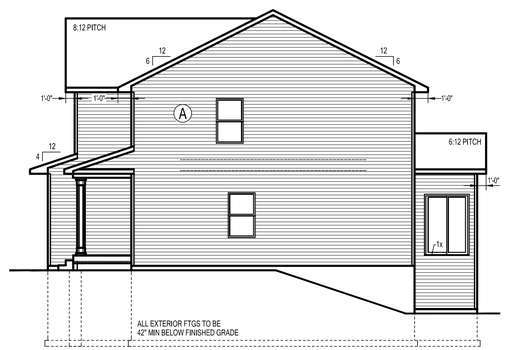

RIGHT ELEVATION
1/8"=1'-0"

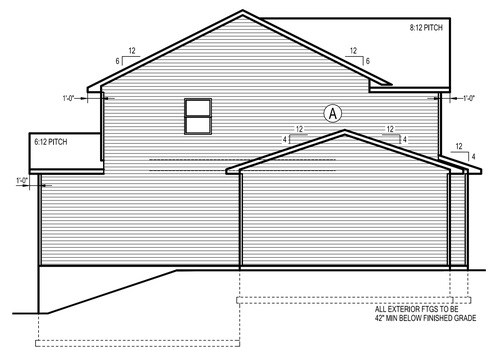

LEFT ELEVATION
1/8"=1'-0"

LOOKOUT

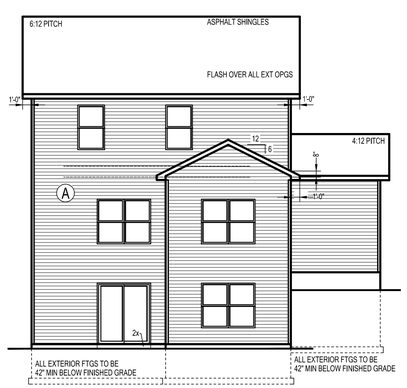

REAR ELEVATION
1/8"=1'-0"

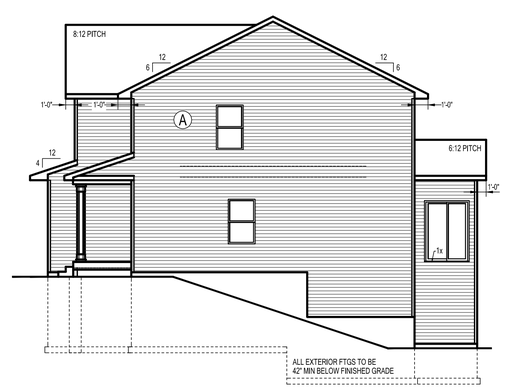

RIGHT ELEVATION
1/8"=1'-0"

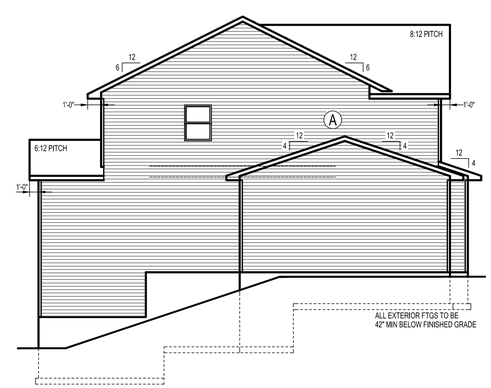

LEFT ELEVATION
1/8"=1'-0"

WALKOUT

3-CAR GARAGE OPT. #1

SIDING LEGEND	
REF	PRODUCT
A	LAP SIDING "A"
B	LAP SIDING "B"
C	NOT USED
D	5" TRIM

X321-CABRAL-A-GL-BSMT
DRAWN: 3-30-2020-MG
1B
X