# EDMON - A
# 2-Car Garage

## EDMON X302
ELEVATION A

## EDMON X302
ELEVATION A - OPTIONAL STONE

35 SQ. FT. STONE (10.1%)




## ROOF PLAN
1/8"=1'-0"




## 10" SQUARE COLUMN
1/4"=1'-0"

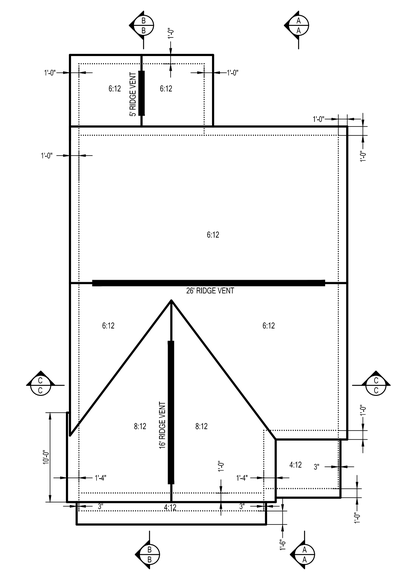


## BLOCKING AT LIGHT FIXTURES
1/2"=1'-0"

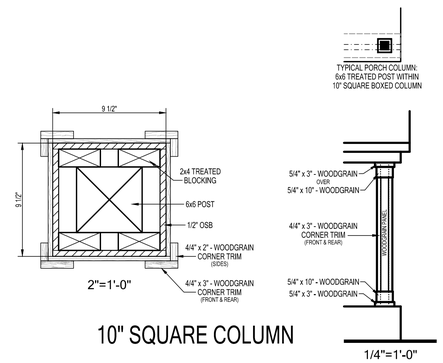


## TYPICAL WDW & DOOR TRIM AT FRONT ONLY
1/2"=1'-0"

| SIDING LEGEND | |
|---|---|
| REF | PRODUCT |
| A | LAP SIDING "A" |
| B | LAP SIDING "B" |
| C | NOT USED |
| D | 5" TRIM |

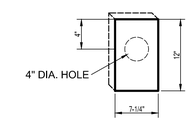
© COPYRIGHT D.R. HORTON, INC. 2016
These plans, and the concept thereof
are the exclusive property of D.R. Horton Inc.,
And may not be reproduced
or used without written consent.

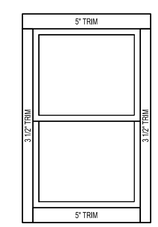

Express HOMES
A D.R. HORTON COMPANY
20860 KENBRIDGE COURT, SUITE 100
LAKEVILLE, MN 55044 (952)985-7272


CUST: XXXX
X302-EDMON-A-GL-SLAB
DRAWN: 3-30-2020-MG
EDMON X302-A
1.0
X

**EDMON - A**
**3-Car Garage**

# EDMON X302

ELEVATION A




# EDMON X302

ELEVATION A - OPTIONAL STONE




ROOF PLAN

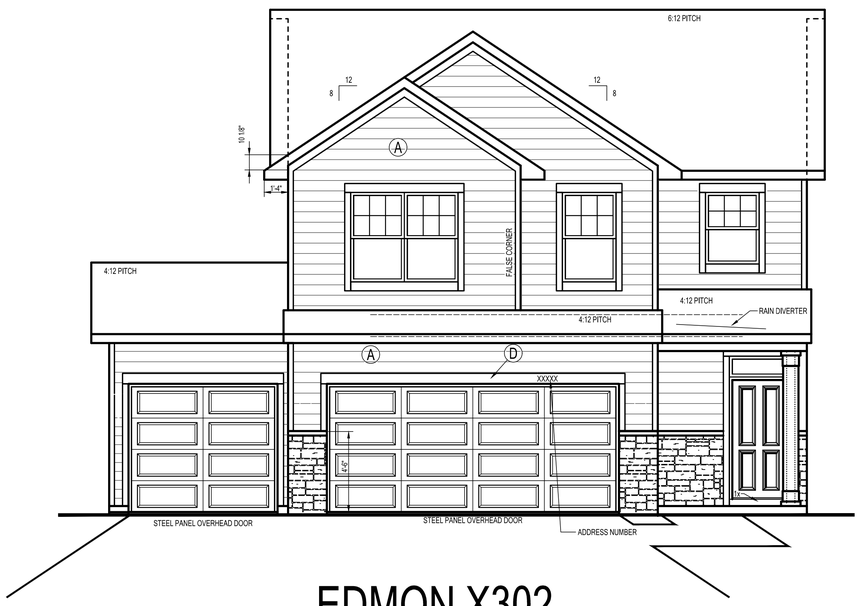1/8"=1'-0"




BLOCKING AT
LIGHT FIXTURES

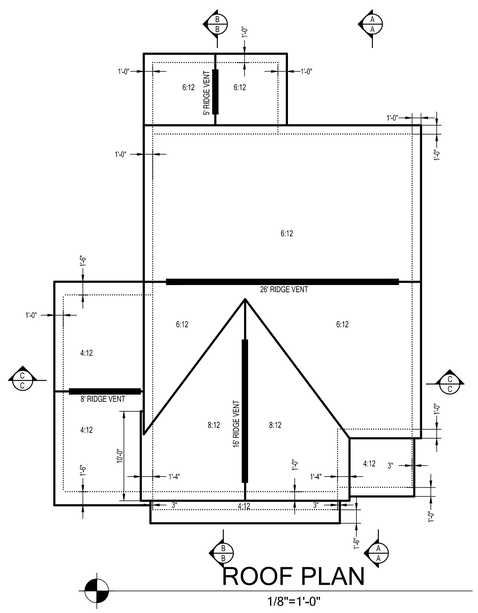1/2"=1'-0"




TYPICAL WDW & DOOR TRIM
AT FRONT ONLY

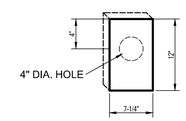1/2"=1'-0"

| SIDING LEGEND | |
|---|---|
| REF | PRODUCT |
| A | LAP SIDING "A" |
| B | LAP SIDING "B" |
| C | NOT USED |
| D | 5" TRIM |

# 3-CAR GARAGE
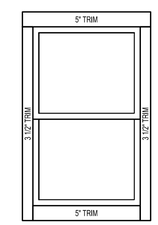
| | |
|---|---|
| X302-EDMON-A-GL-SLAB | 1.1 |
| DRAWN: 3-30-2020-MG | X |

# EDMON - B

75 SQ. FT. STONE (20.3%)

## EDMON X302

ELEVATION B




## ROOF PLAN

1/8"=1'-0"




2"=1'-0"
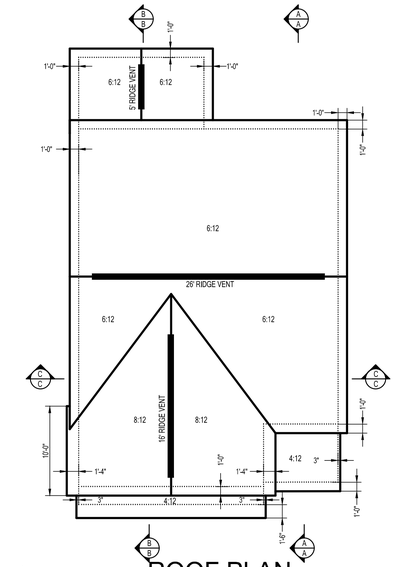
## 10" SQUARE COLUMN

1/4"=1'-0"

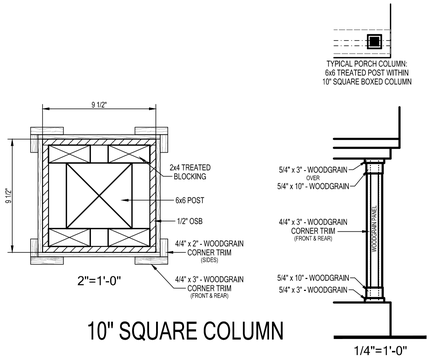


## EDMON X302

ELEVATION B




## ROOF PLAN

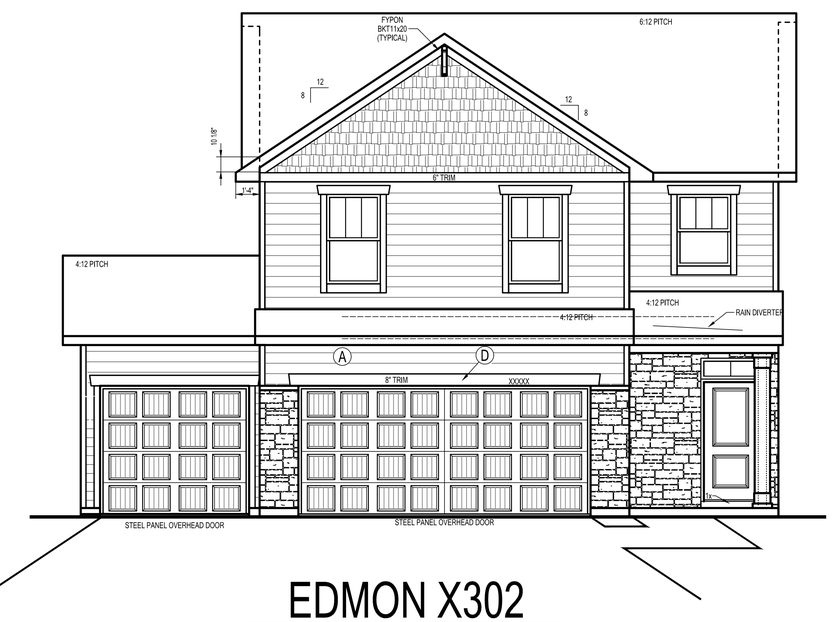1/8"=1'-0"




## BLOCKING AT LIGHT FIXTURES

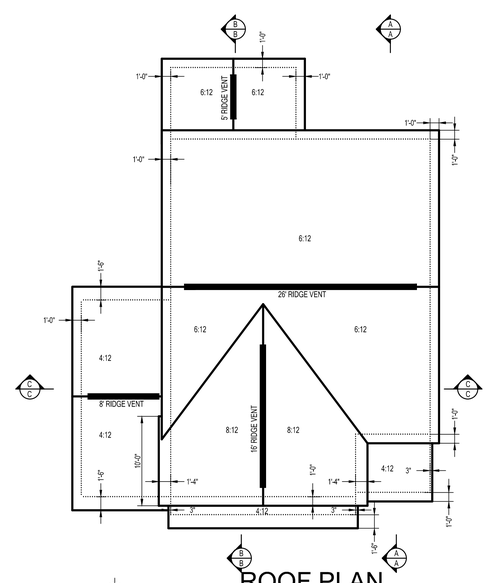1/2"=1'-0"




## TYPICAL WDW & DOOR TRIM AT FRONT ONLY

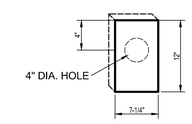1/2"=1'-0"

| SIDING LEGEND | |
|---|---|
| REF | PRODUCT |
| A | LAP SIDING "A" |
| B | LAP SIDING "B" |
| C | NOT USED |
| D | 5" TRIM |


© COPYRIGHT D.R. HORTON, INC. 2016
These plans, and the concept thereof
are the exclusive property of D.R. Horton Inc.,
And may not be reproduced
or used without written consent.

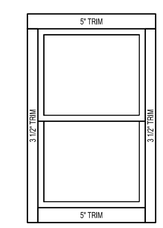

Express HOMES
A D.R. HORTON COMPANY
20860 KENBRIDGE COURT, SUITE 100
LAKEVILLE, MN 55044 (952)985-7272


| | | |
|---|---|---|
| CUST: XXXX | X302-EDMON-B-GL-SLAB | EDMON X302-B |
| | DRAWN: 3-30-2020-MG | 1.0 |
| | | X |

# EDMON X302

ELEVATION C

101 SQ. FT. STONE (26.2%)




ROOF PLAN

1/8"=1'-0"




PORCH COLUMN DETAIL

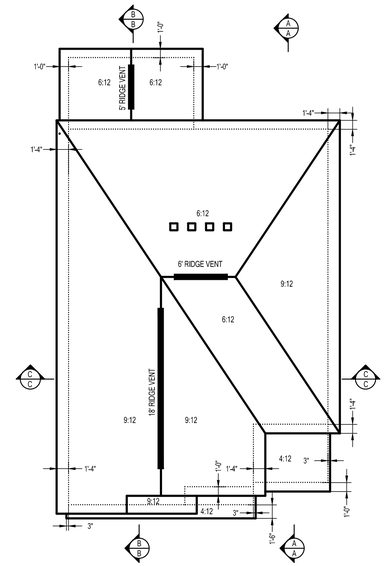1/4"=1'-0"




# EDMON X302

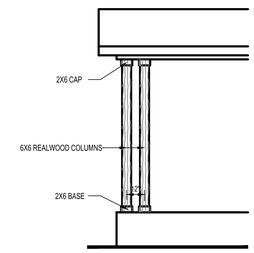ELEVATION C




ROOF PLAN

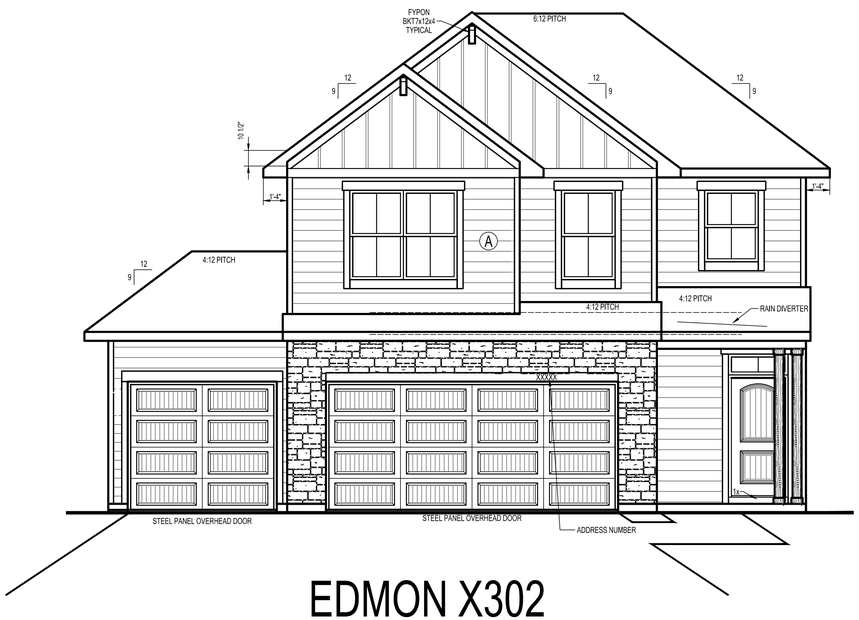1/8"=1'-0"




BLOCKING AT LIGHT FIXTURES

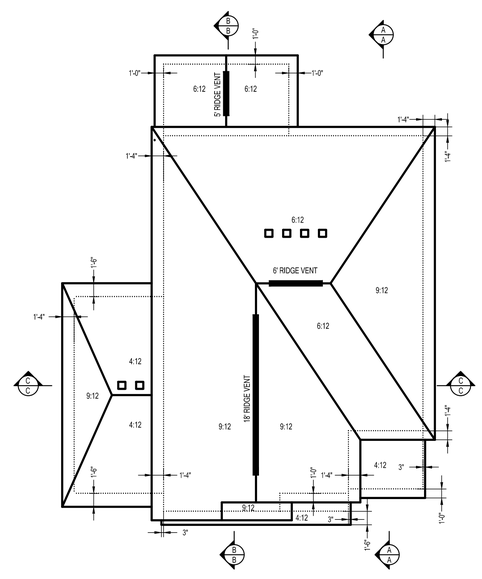1/2"=1'-0"




TYPICAL WDW & DOOR TRIM AT FRONT ONLY

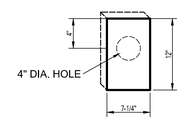1/2"=1'-0"

| SIDING LEGEND | |
|---|---|
| REF | PRODUCT |
| A | LAP SIDING "A" |
| B | LAP SIDING "B" |
| C | NOT USED |
| D | 5" TRIM |

© COPYRIGHT D.R. HORTON, INC. 2016
These plans, and the concept thereof
are the exclusive property of D.R. Horton Inc.,
And may not be reproduced
or used without written consent.

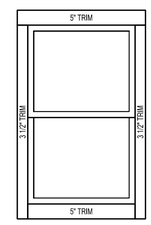Express HOMES
A D.R. HORTON COMPANY
20860 KENBRIDGE COURT, SUITE 100
LAKEVILLE, MN 55044 (952)985-7272

CUST: XXXX
X302-EDMON-C-GL-SLAB
DRAWN: 3-30-2020-MG
EDMON X302-C
1.0
X

© COPYRIGHT D.R. HORTON, INC. 2016
These plans, and the concept thereof
are the exclusive property of D.R. Horton Inc.,
And may not be reproduced
or used without written consent.




REAR ELEVATION
1/8"=1'-0"




RIGHT ELEVATION
1/8"=1'-0"

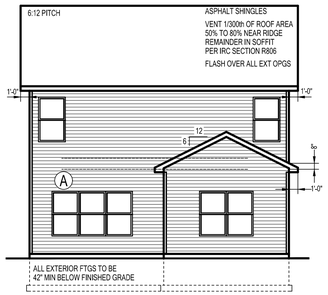


LEFT ELEVATION
1/8"=1'-0"

# SLAB

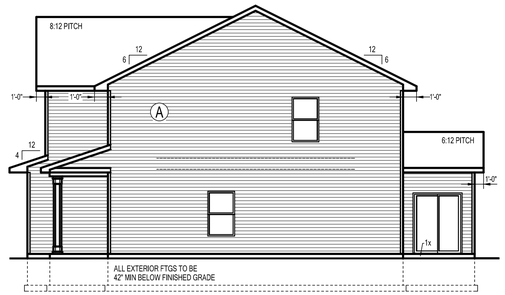


REAR ELEVATION
1/8"=1'-0"

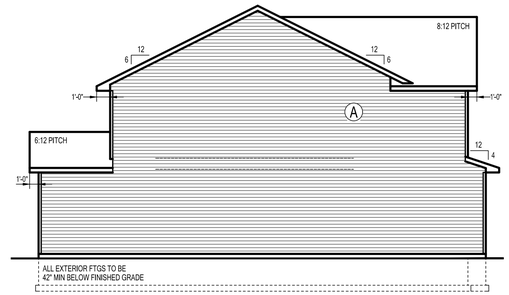


RIGHT ELEVATION
1/8"=1'-0"

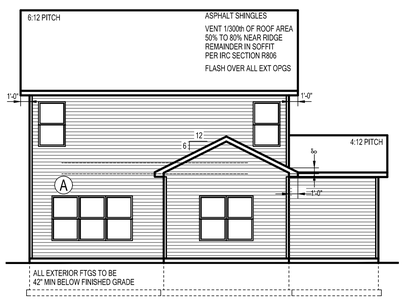


LEFT ELEVATION
1/8"=1'-0"

# 3 CAR
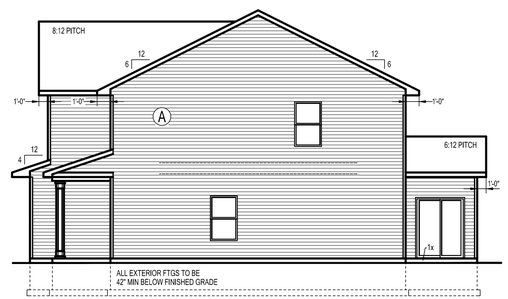
| SIDING LEGEND | |
|---|---|
| REF | PRODUCT |
| A | LAP SIDING "A" |
| B | LAP SIDING "B" |
| C | NOT USED |
| D | 5" TRIM |

X302-EDMON-A-GL-SLAB
DRAWN: 3-30-2020-MG

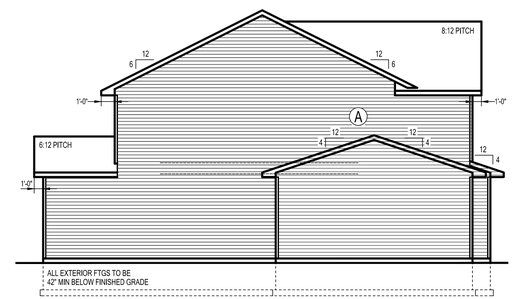2.1 / X

© COPYRIGHT D.R. HORTON, INC. 2016
These plans, and the concept thereof
are the exclusive property of D.R. Horton Inc.,
And may not be reproduced
or used without written consent.




REAR ELEVATION
1/8"=1'-0"




RIGHT ELEVATION
1/8"=1'-0"

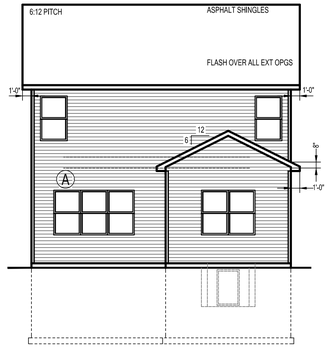


LEFT ELEVATION
1/8"=1'-0"

# SLAB

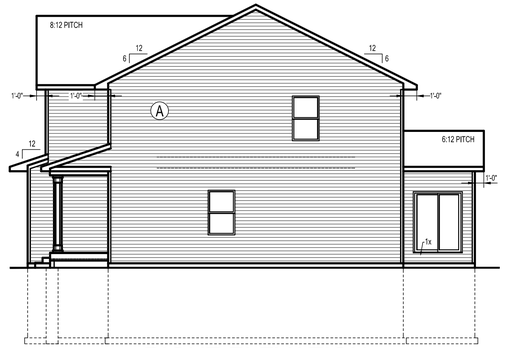


REAR ELEVATION
1/8"=1'-0"

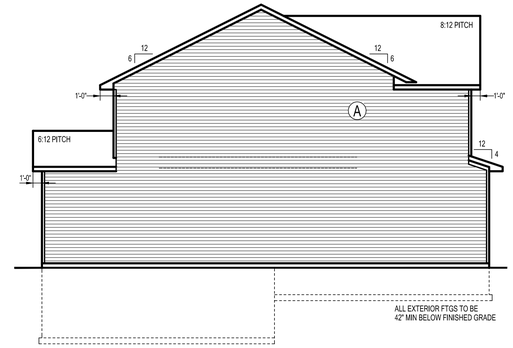


RIGHT ELEVATION
1/8"=1'-0"

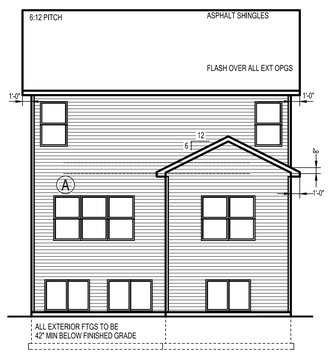


LEFT ELEVATION
1/8"=1'-0"

# LOOKOUT

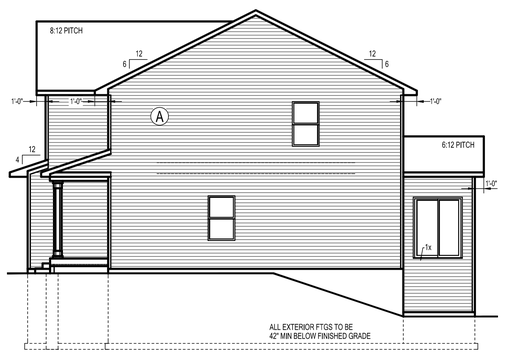


REAR ELEVATION
1/8"=1'-0"

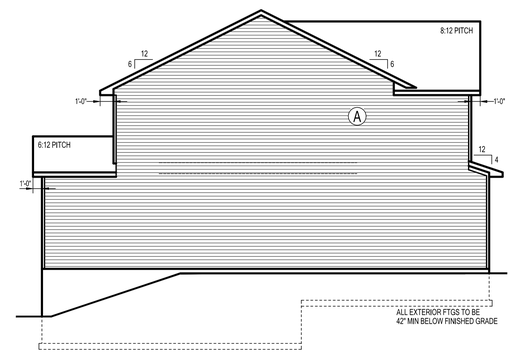


RIGHT ELEVATION
1/8"=1'-0"

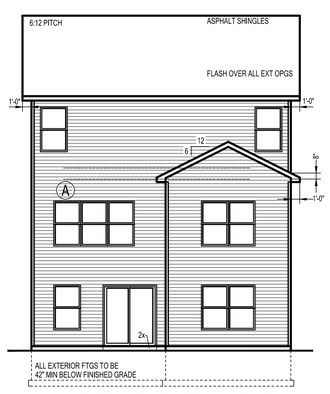


LEFT ELEVATION
1/8"=1'-0"

# WALKOUT
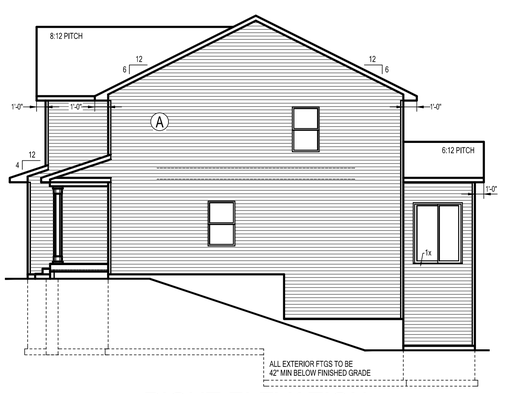
| SIDING LEGEND | |
|---|---|
| REF | PRODUCT |
| A | LAP SIDING "A" |
| B | LAP SIDING "B" |
| C | NOT USED |
| D | 5" TRIM |

X322-EDMON-A-GL-BSMT
DRAWN: 3-30-2020-MG
1A
X

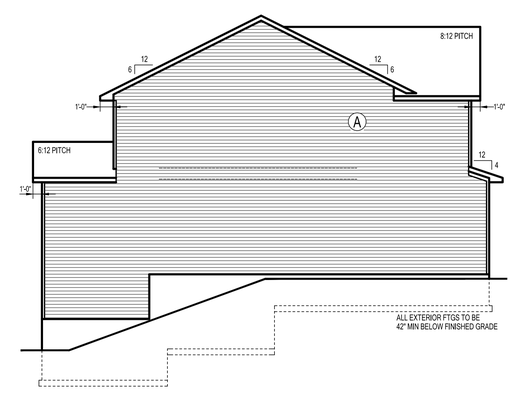© COPYRIGHT D.R. HORTON, INC. 2016
These plans, and the concept thereof
are the exclusive property of D.R. Horton Inc.,
And may not be reproduced
or used without written consent.




REAR ELEVATION
1/8"=1'-0"




RIGHT ELEVATION
1/8"=1'-0"

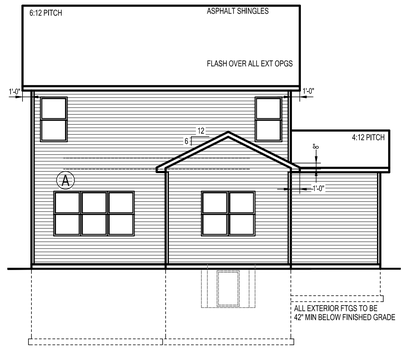


LEFT ELEVATION
1/8"=1'-0"

# SLAB

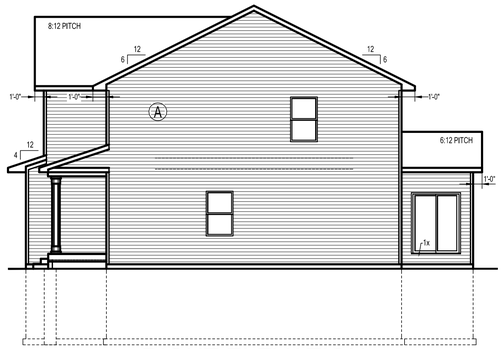


REAR ELEVATION
1/8"=1'-0"

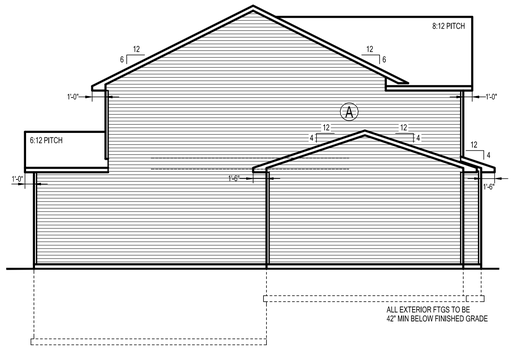


RIGHT ELEVATION
1/8"=1'-0"

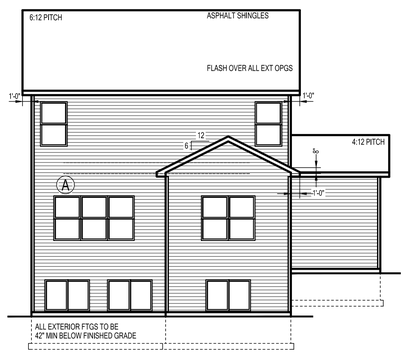


LEFT ELEVATION
1/8"=1'-0"

# LOOKOUT

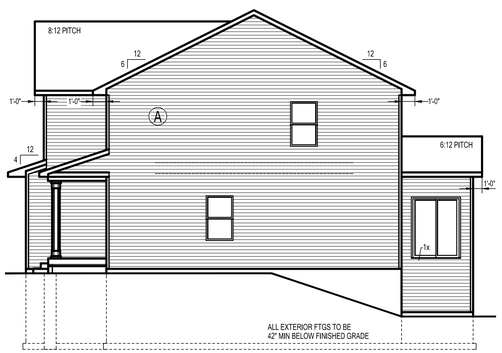


REAR ELEVATION
1/8"=1'-0"

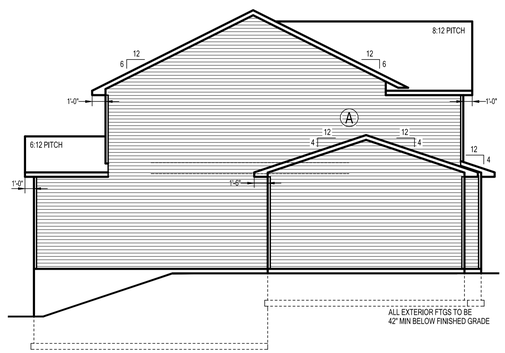


RIGHT ELEVATION
1/8"=1'-0"

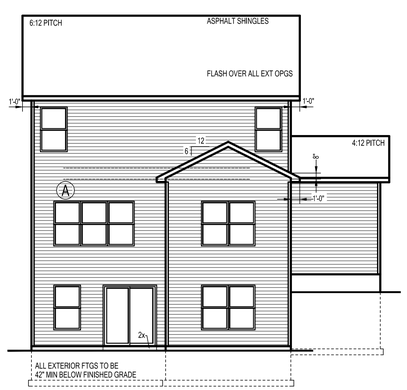


LEFT ELEVATION
1/8"=1'-0"

# WALKOUT
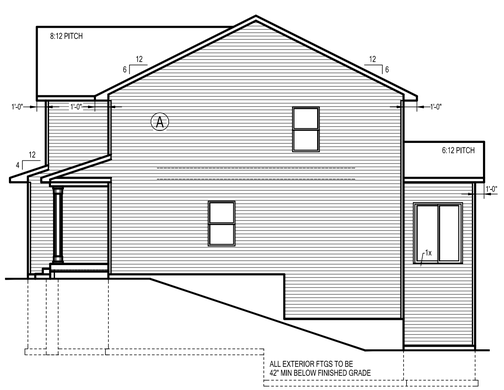
# 3-CAR GARAGE OPT. #1

| SIDING LEGEND | |
|---|---|
| REF | PRODUCT |
| A | LAP SIDING "A" |
| B | LAP SIDING "B" |
| C | NOT USED |
| D | 5" TRIM |

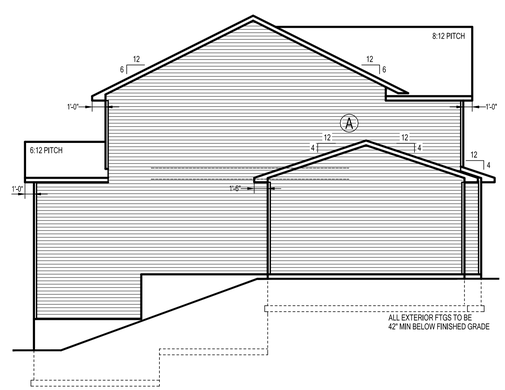X322-EDMON-A-GL-BSMT
DRAWN: 3-30-2020-MG
1B
X