ELDORADO
ELEVATION A SLAB 3-CAR

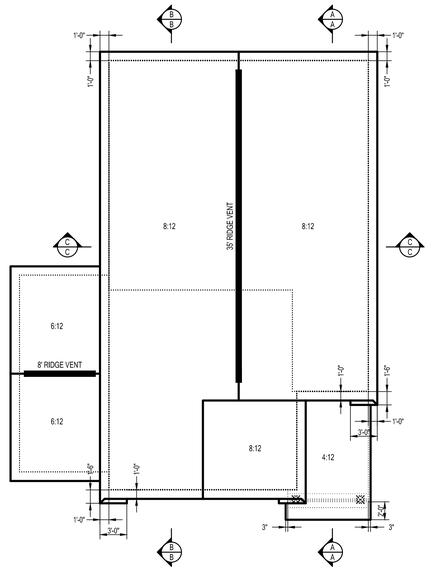

3-CAR GARAGE
ROOF PLAN
1/4"=1'-0"

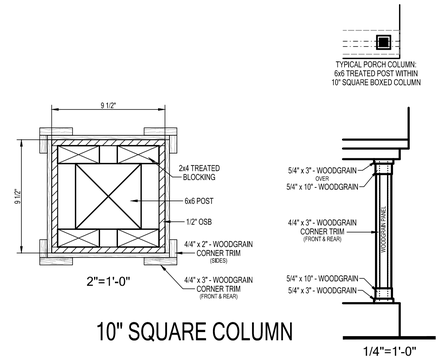

2"=1'-0"

10" SQUARE COLUMN
1/4"=1'-0"

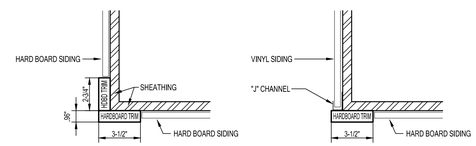

2-SIDED OUTSIDE CORNER

1-SIDED OUTSIDE CORNER

ELDORADO
ELEVATION A SLAB

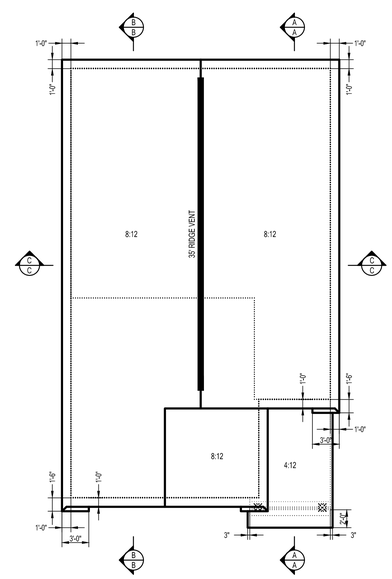

ROOF PLAN
1/4"=1'-0"

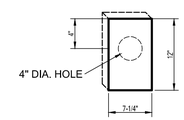

BLOCKING AT
LIGHT FIXTURES
1/2"=1'-0"

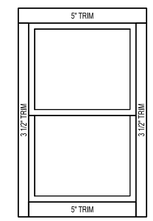

TYPICAL WDW & DOOR TRIM
AT FRONT ONLY
1/2"=1'-0"

SIDING LEGEND	
REF	PRODUCT
A	LAP SIDING "A"
B	LAP SIDING "B"
C	NOT USED
D	5" TRIM

© COPYRIGHT D.R. HORTON, INC. 2020
These plans, and the concept thereof
are the exclusive property of D.R. Horton Inc.,
And may not be reproduced
or used without written consent.

Express HOMES
A D.R. HORTON COMPANY
20860 KENBRIDGE COURT, SUITE 100
LAKEVILLE, MN 55044 (952)985-7272

CUST: XXXX
ELDORADO -A-GL
DRAWN: 3-19-2020
ELDORADO 306-A
1.0
X

ELDORADO - A
with Stone

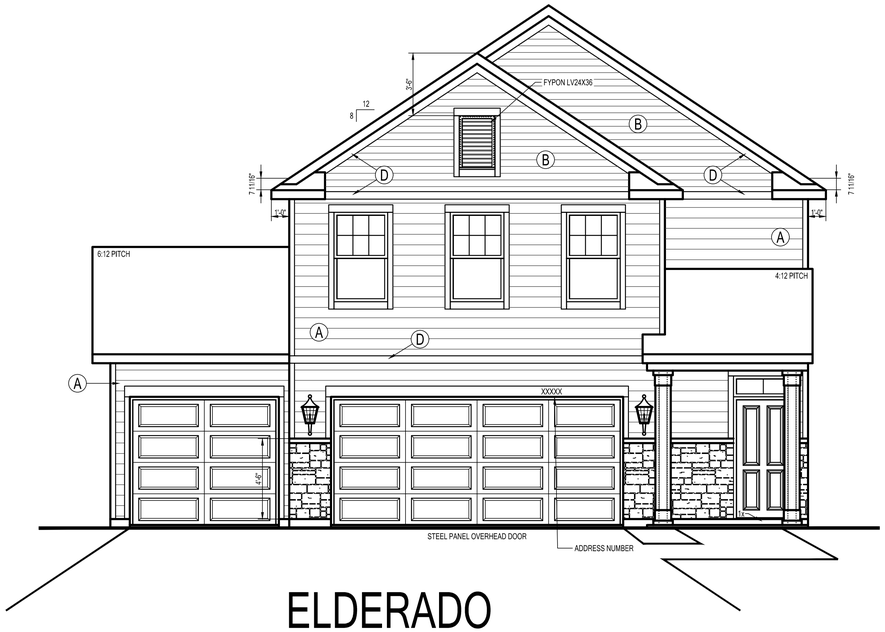

ELDERADO

ELEVATION A SLAB 3-CAR
OPTIONAL STONE

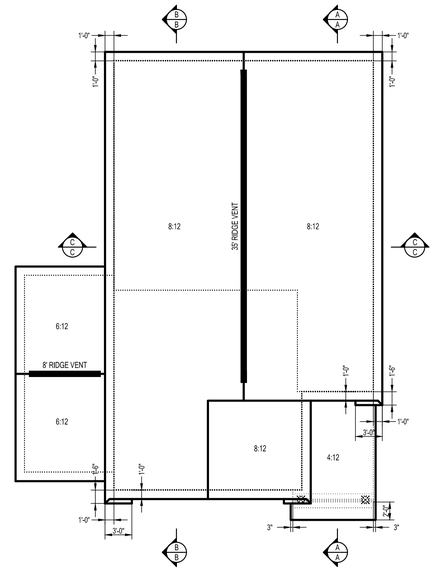

3-CAR GARAGE ROOF PLAN

1/4"=1'-0"

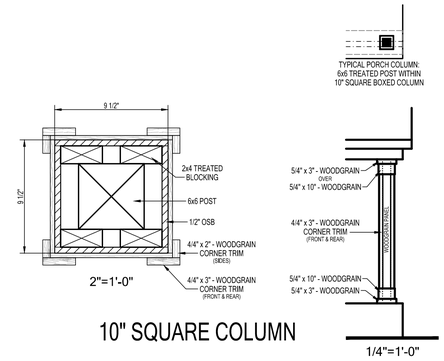

10" SQUARE COLUMN

1/4"=1'-0"

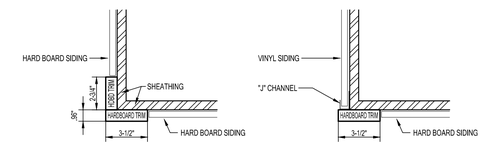

2-SIDED OUTSIDE CORNER

1-SIDED OUTSIDE CORNER

ELDERADO

ELEVATION A SLAB
OPTIONAL STONE
44 SF STONE COVERAGE (10.1%)

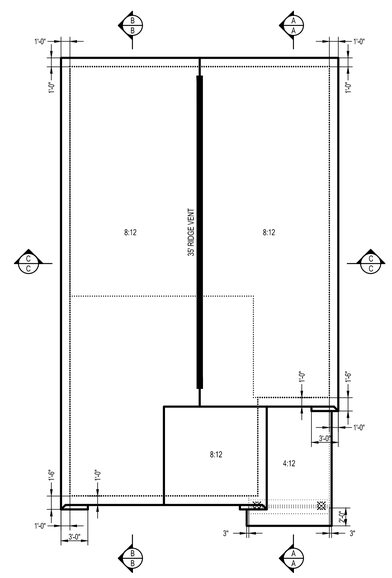

ROOF PLAN

1/4"=1'-0"

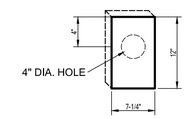

BLOCKING AT LIGHT FIXTURES

1/2"=1'-0"

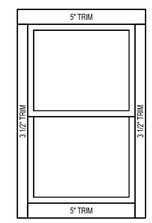

TYPICAL WDW & DOOR TRIM AT FRONT ONLY

1/2"=1'-0"

SIDING LEGEND	
REF	PRODUCT
A	LAP SIDING "A"
B	LAP SIDING "B"
C	NOT USED
D	5" TRIM

© COPYRIGHT D.R. HORTON, INC. 2020
These plans, and the concept thereof
are the exclusive property of D.R. Horton Inc.,
And may not be reproduced
or used without written consent.

Express HOMES
A D.R. HORTON COMPANY
20860 KENBRIDGE COURT, SUITE 100
LAKEVILLE, MN 55044 (952)985-7272

CUST: XXXX
ELDORADO -A-GL
DRAWN: 3-19-2020

ELDORADO 304-A
1.2
X

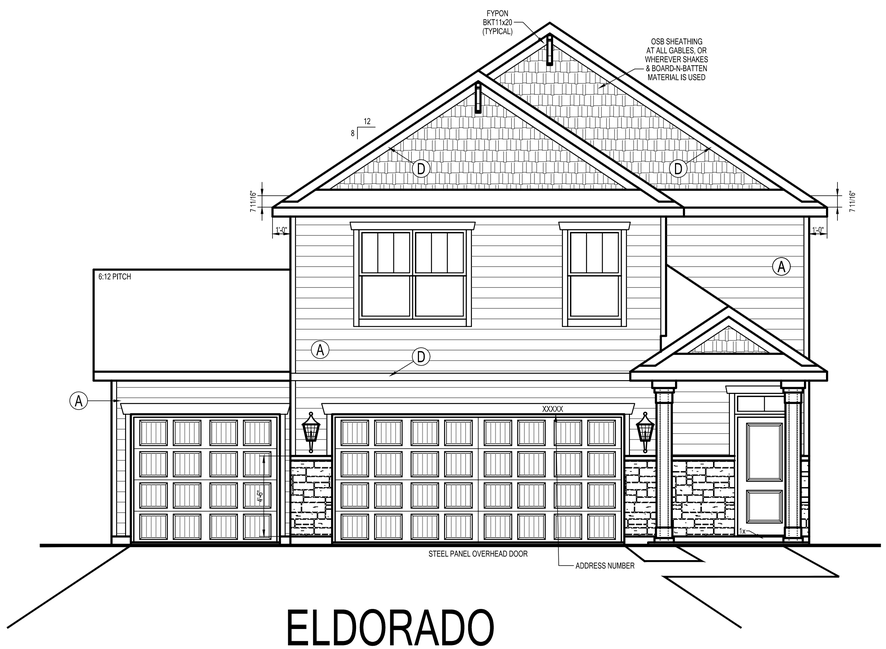

ELDORADO
ELEVATION B SLAB 3-CAR

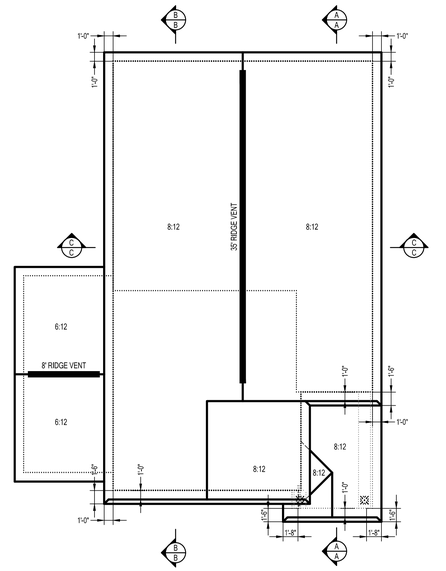

3-CAR GARAGE ROOF PLAN
1/4"=1'-0"

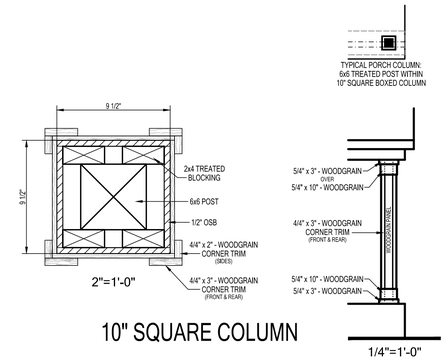

10" SQUARE COLUMN
1/4"=1'-0"

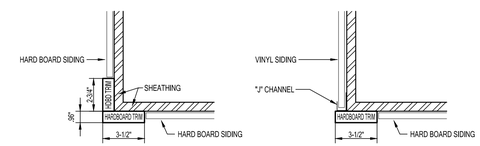

2-SIDED OUTSIDE CORNER 1-SIDED OUTSIDE CORNER

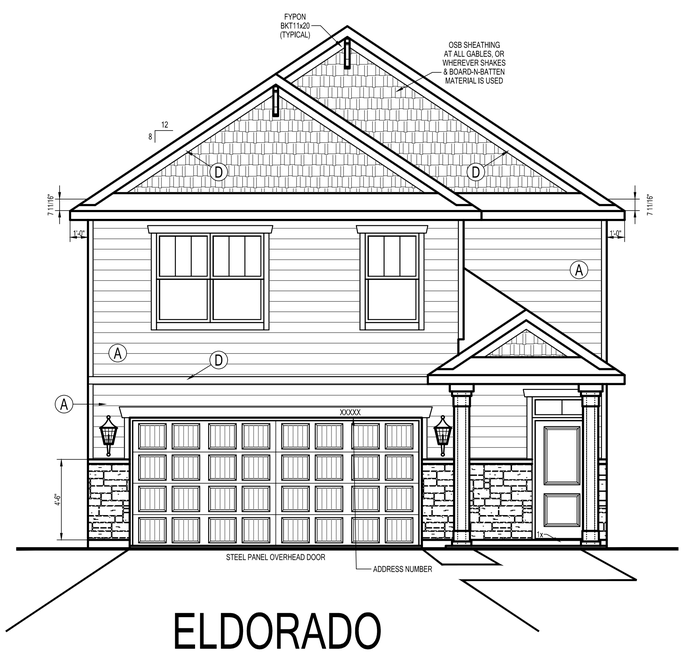

ELDORADO
ELEVATION B SLAB

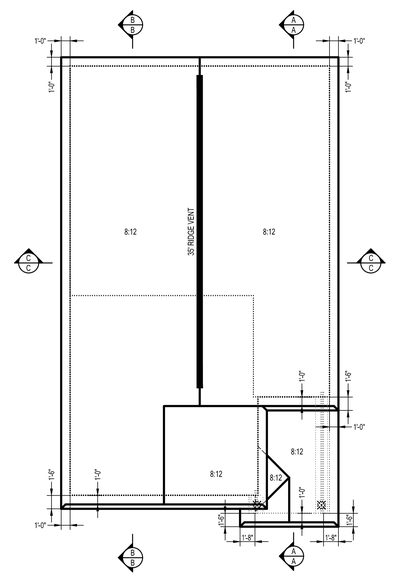

ROOF PLAN
1/4"=1'-0"

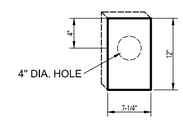

BLOCKING AT LIGHT FIXTURES
1/2"=1'-0"

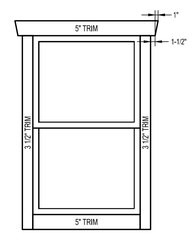

TYPICAL WDW & DOOR TRIM AT FRONT ONLY
1/2"=1'-0"

SIDING LEGEND	
REF	PRODUCT
A	LAP SIDING "A"
B	LAP SIDING "B"
C	NOT USED
D	5" TRIM

© COPYRIGHT D.R. HORTON, INC. 2020
These plans, and the concept thereof
are the exclusive property of D.R. Horton Inc.,
And may not be reproduced
or used without written consent.

Express HOMES
A D.R. HORTON COMPANY
20860 KENBRIDGE COURT, SUITE 100
LAKEVILLE, MN 55044 (952)985-7272

CUST: XXXX
ELDORADO x306-B-GL
DRAWN: 3-19-2020
ELDORADO 306-B
1.0
X

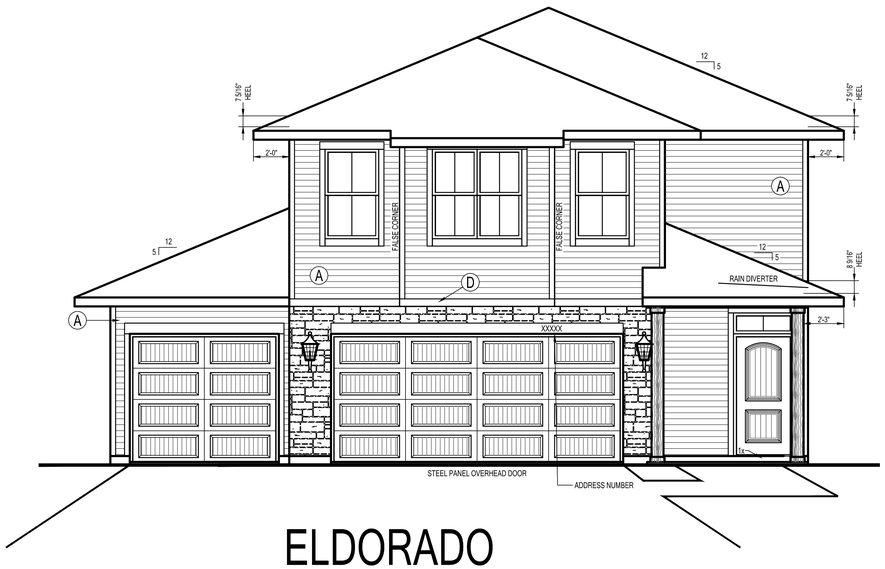

ELDORADO
ELEVATION C SLAB 3-CAR

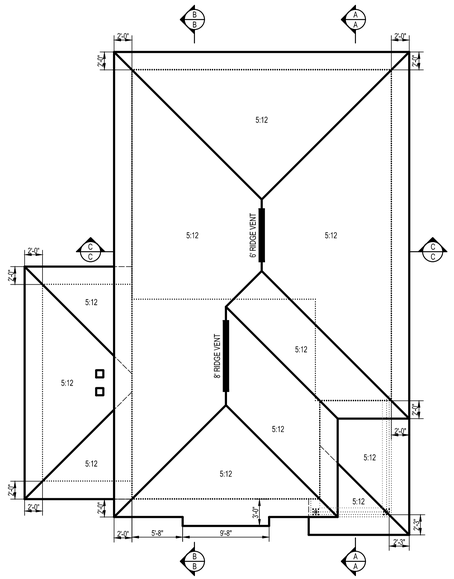

3-CAR GARAGE
ROOF PLAN
1/4"=1'-0"

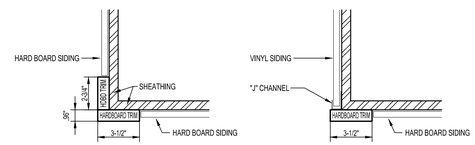

2-SIDED OUTSIDE CORNER

1-SIDED OUTSIDE CORNER

ELDORADO
ELEVATION C SLAB

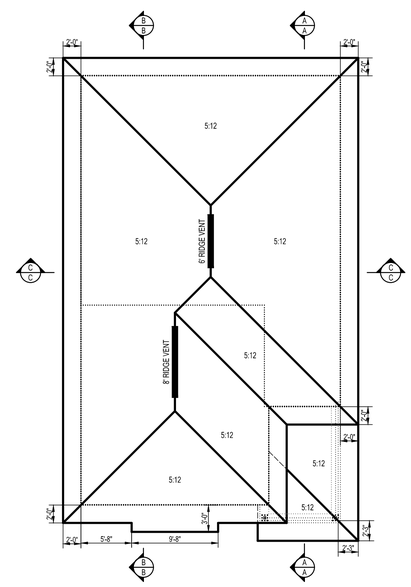

ROOF PLAN
1/4"=1'-0"

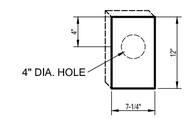

BLOCKING AT
LIGHT FIXTURES
1/2"=1'-0"

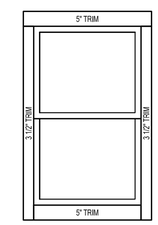

TYPICAL WDW & DOOR TRIM
AT FRONT ONLY
1/2"=1'-0"

SIDING LEGEND	
REF	PRODUCT
A	LAP SIDING "A"
B	LAP SIDING "B"
C	NOT USED
D	5" TRIM

© COPYRIGHT D.R. HORTON, INC. 2020
These plans, and the concept thereof
are the exclusive property of D.R. Horton Inc.,
And may not be reproduced
or used without written consent.

Express HOMES
A D.R. HORTON COMPANY
20860 KENBRIDGE COURT, SUITE 100
LAKEVILLE, MN 55044 (952)985-7272

CUST: XXXX
ELDORADO 306-C-GL
DRAWN: 3-19-2020
ELDORADO 306-C
1.0
X

© COPYRIGHT D.R. HORTON, INC. 2020
These plans, and the concept thereof
are the exclusive property of D.R. Horton Inc.,
And may not be reproduced
or used without written consent.

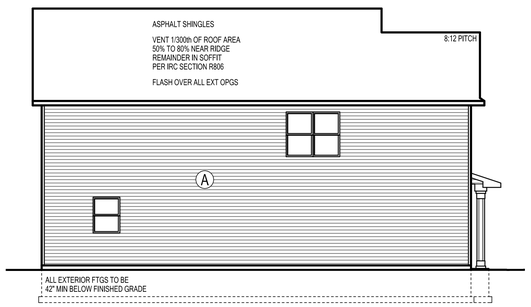

LEFT ELEVATION
1/8"=1'-0"

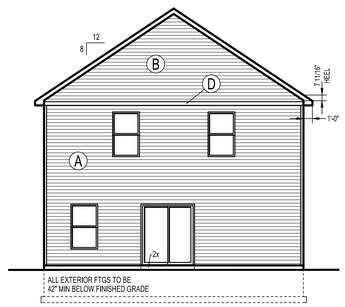

REAR ELEVATION
1/8"=1'-0"

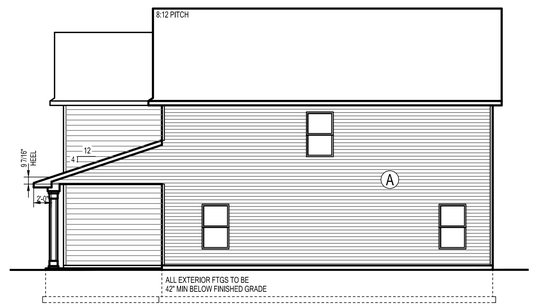

RIGHT ELEVATION
1/8"=1'-0"

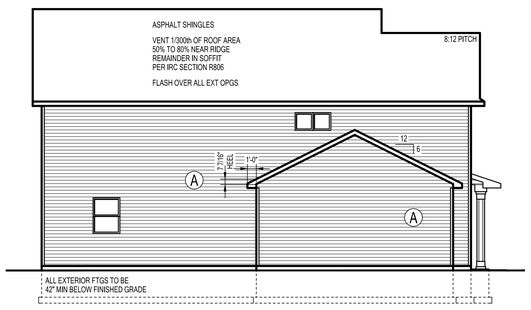

3-CAR GARAGE
LEFT ELEVATION
1/8"=1'-0"

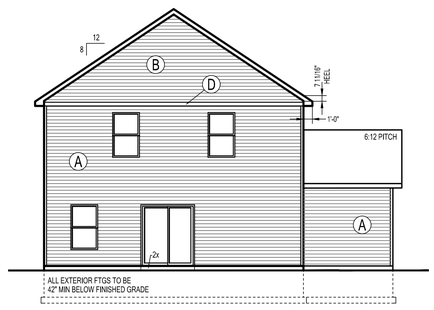

3-CAR GARAGE
REAR ELEVATION
1/8"=1'-0"

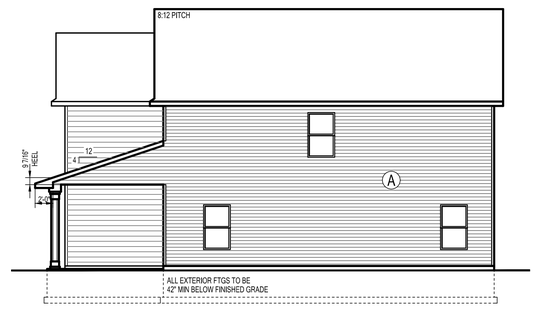

3-CAR GARAGE
RIGHT ELEVATION
1/8"=1'-0"

SIDING LEGEND	
REF	PRODUCT
A	LAP SIDING "A"
B	LAP SIDING "B"
C	NOT USED
D	5" TRIM

ELDORADO -A-GL	2.0
DRAWN: 3-19-2020	X

© COPYRIGHT D.R. HORTON, INC. 2020
These plans, and the concept thereof
are the exclusive property of D.R. Horton Inc.,
And may not be reproduced
or used without written consent.

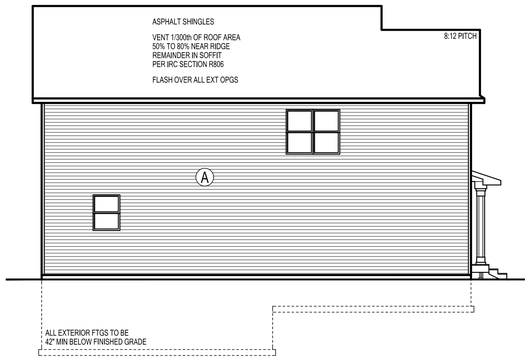

FULL BASEMENT
LEFT ELEVATION
1/8"=1'-0"

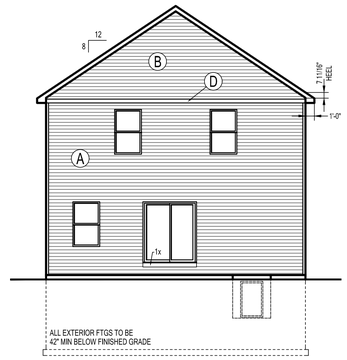

FULL BASEMENT
REAR ELEVATION
1/8"=1'-0"

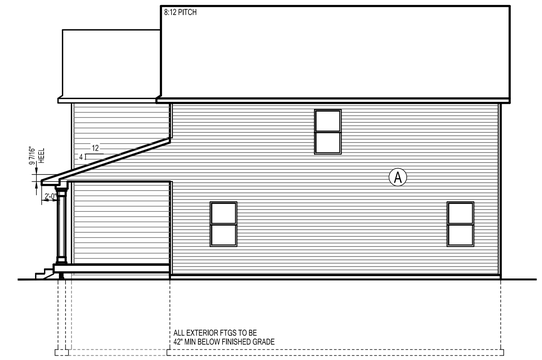

FULL BASEMENT
RIGHT ELEVATION
1/8"=1'-0"

FULL

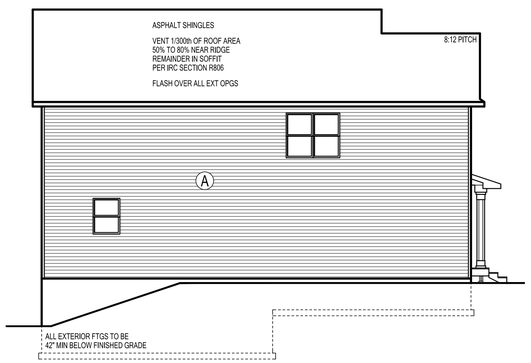

LOOKOUT BASEMENT
LEFT ELEVATION
1/8"=1'-0"

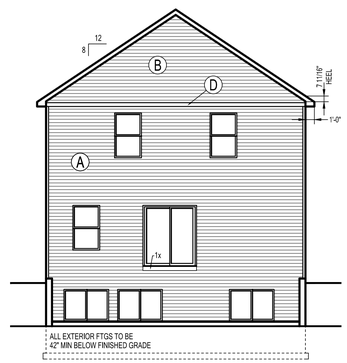

LOOKOUT BASEMENT
REAR ELEVATION
1/8"=1'-0"

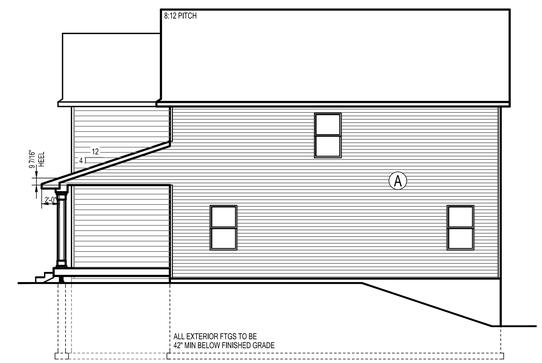

LOOKOUT BASEMENT
RIGHT ELEVATION
1/8"=1'-0"

LOOKOUT

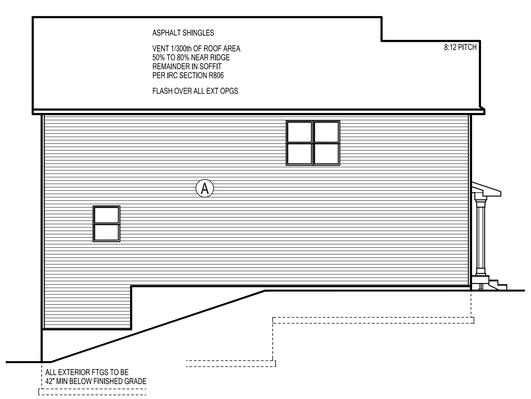

WALKOUT BASEMENT
LEFT ELEVATION
1/8"=1'-0"

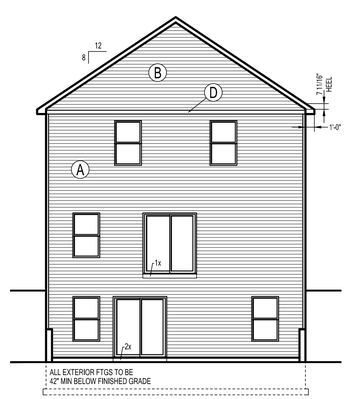

WALKOUT BASEMENT
REAR ELEVATION
1/8"=1'-0"

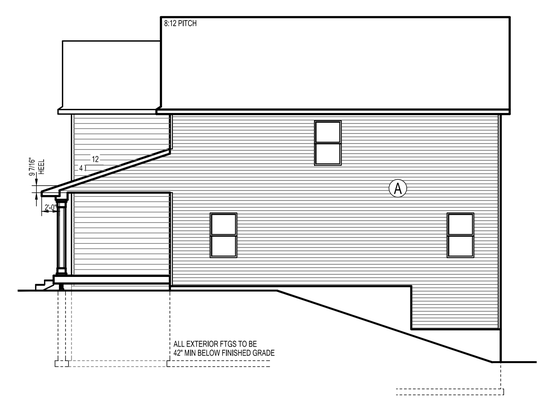

WALKOUT BASEMENT
RIGHT ELEVATION
1/8"=1'-0"

WALKOUT

SIDING LEGEND	
REF	PRODUCT
A	LAP SIDING "A"
B	LAP SIDING "B"
C	NOT USED
D	5" TRIM

ELDORADO -A-GL
DRAWN: 3-19-2020

2.1
X

© COPYRIGHT D.R. HORTON, INC. 2020
These plans, and the concept thereof
are the exclusive property of D.R. Horton Inc.,
And may not be reproduced
or used without written consent.

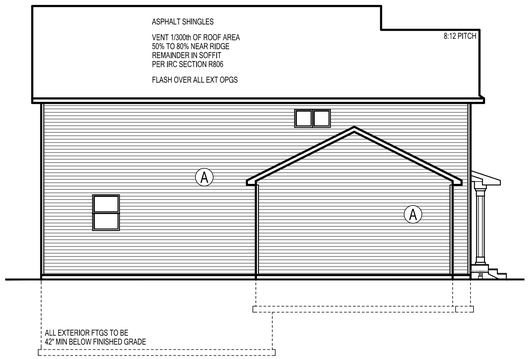

FULL BASEMENT
LEFT ELEVATION
1/8"=1'-0"

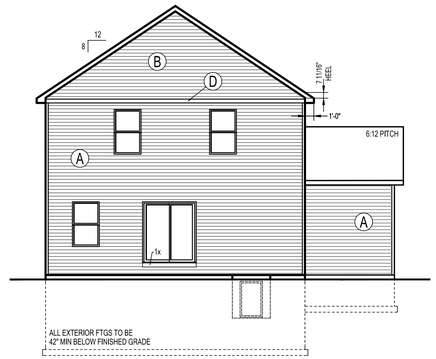

FULL BASEMENT
REAR ELEVATION
1/8"=1'-0"

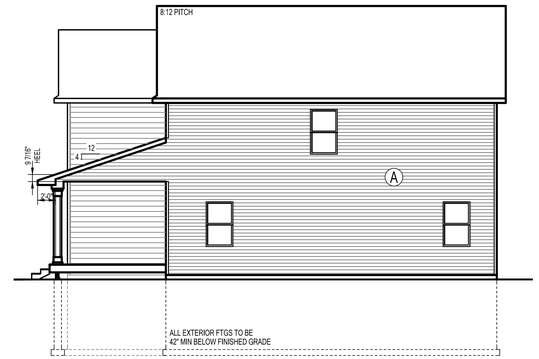

FULL BASEMENT
RIGHT ELEVATION
1/8"=1'-0"

FULL

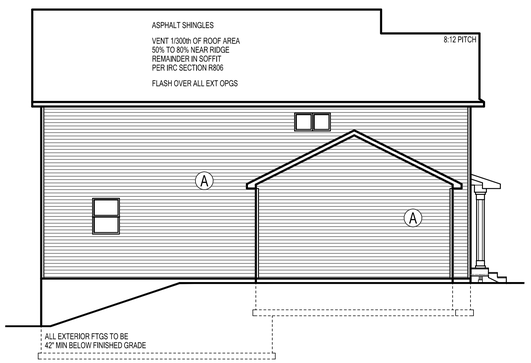

LOOKOUT BASEMENT
LEFT ELEVATION
1/8"=1'-0"

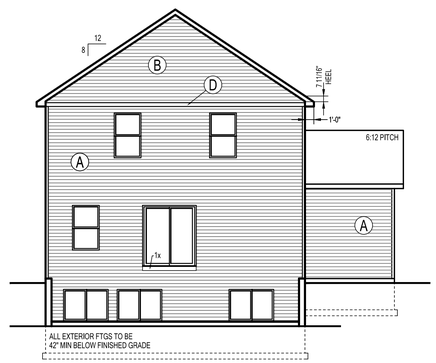

LOOKOUT BASEMENT
REAR ELEVATION
1/8"=1'-0"

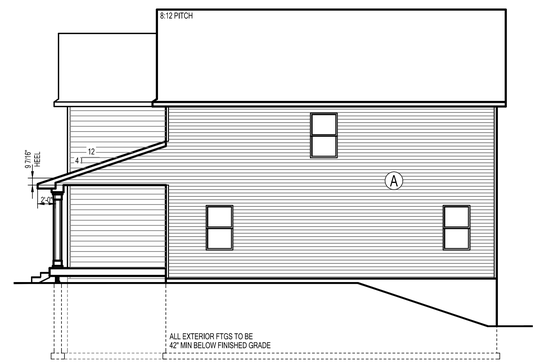

LOOKOUT BASEMENT
RIGHT ELEVATION
1/8"=1'-0"

LOOKOUT

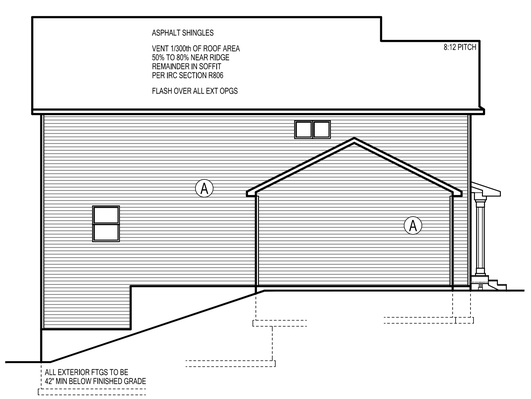

WALKOUT BASEMENT
LEFT ELEVATION
1/8"=1'-0"

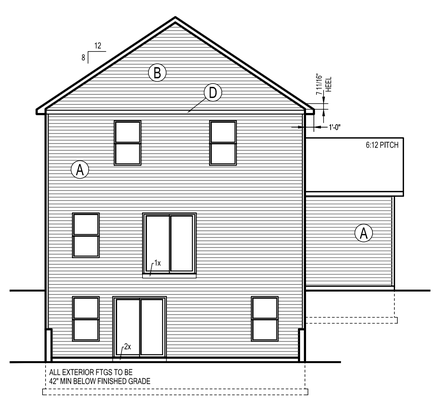

WALKOUT BASEMENT
REAR ELEVATION
1/8"=1'-0"

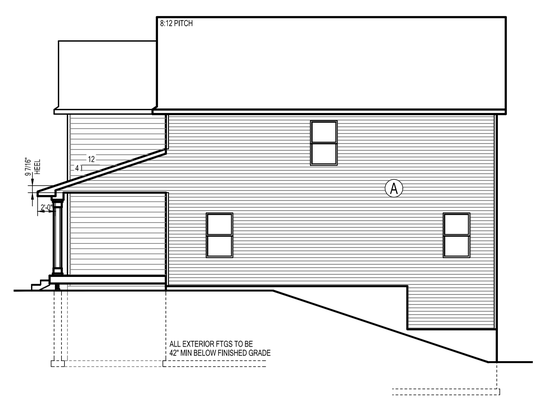

WALKOUT BASEMENT
RIGHT ELEVATION
1/8"=1'-0"

WALKOUT

3-CAR GARAGE

SIDING LEGEND	
REF	PRODUCT
A	LAP SIDING "A"
B	LAP SIDING "B"
C	NOT USED
D	5" TRIM

ELDORADO -A-GL
DRAWN: 3-19-2020
2.2
X