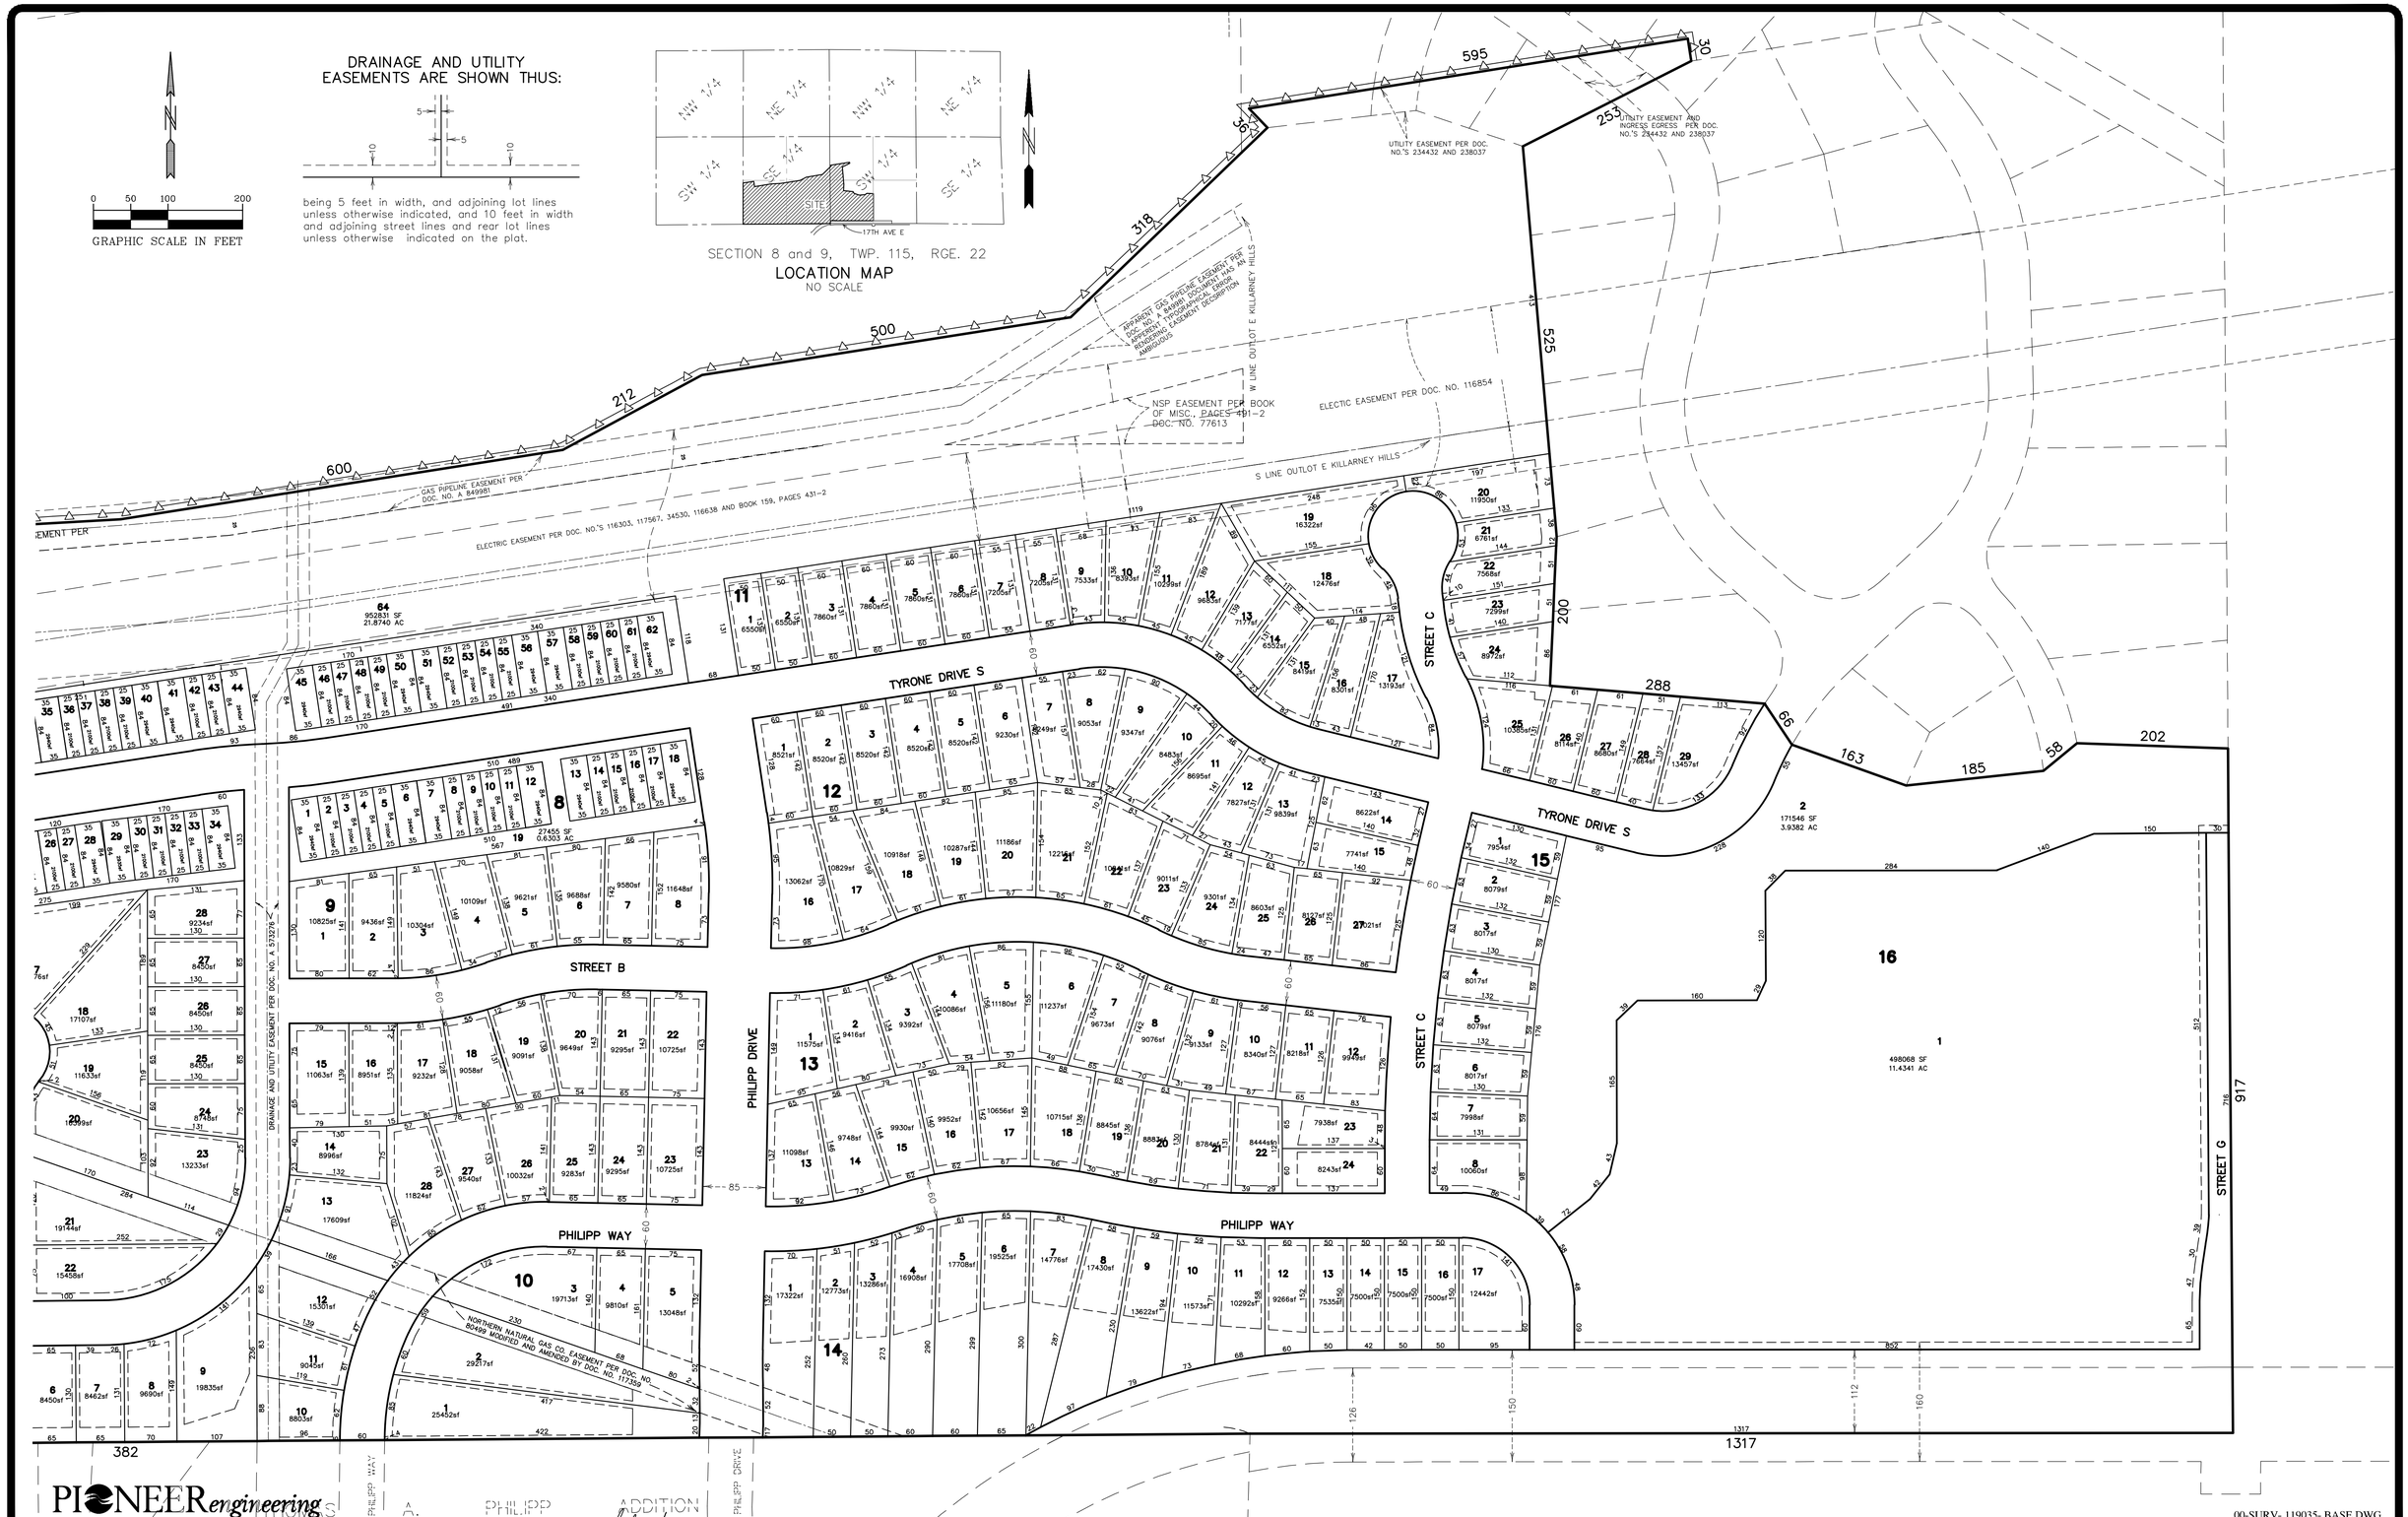

PIONEER engineering
CIVIL ENGINEERS LAND PLANNERS LAND SURVEYORS LANDSCAPE ARCHITECTS

2422 Enterprise Drive
Mendota Heights, MN 55120

(651) 681-1914
Fax: 681-9488
www.pioneereng.com

I hereby certify that this plan was prepared by me or under my direct supervision and that I am a duly Licensed Professional Surveyor under the laws of the State of Minnesota

Name Peter J. Hawkinson
Reg. No. 42299 Date 3-6-2020

Revisions
1. 3-16-2020 Lot & Block No.'s Added
2. 11-16-2020 Revise Layout

Date	3-6-2020
Designed	NAP
Drawn	NCR/MSN

PRELIMINARY PLAT

SUMMERGATE
17305 CEDAR AVENUE SOUTH
LAKEVILLE, MINNESOTA 55044

SUMMERLAND PLACE
SHAKOPEE, MINNESOTA

00-SURV- 119035- BASE.DWG

© 2019 Pioneer Engineering, P.A.