


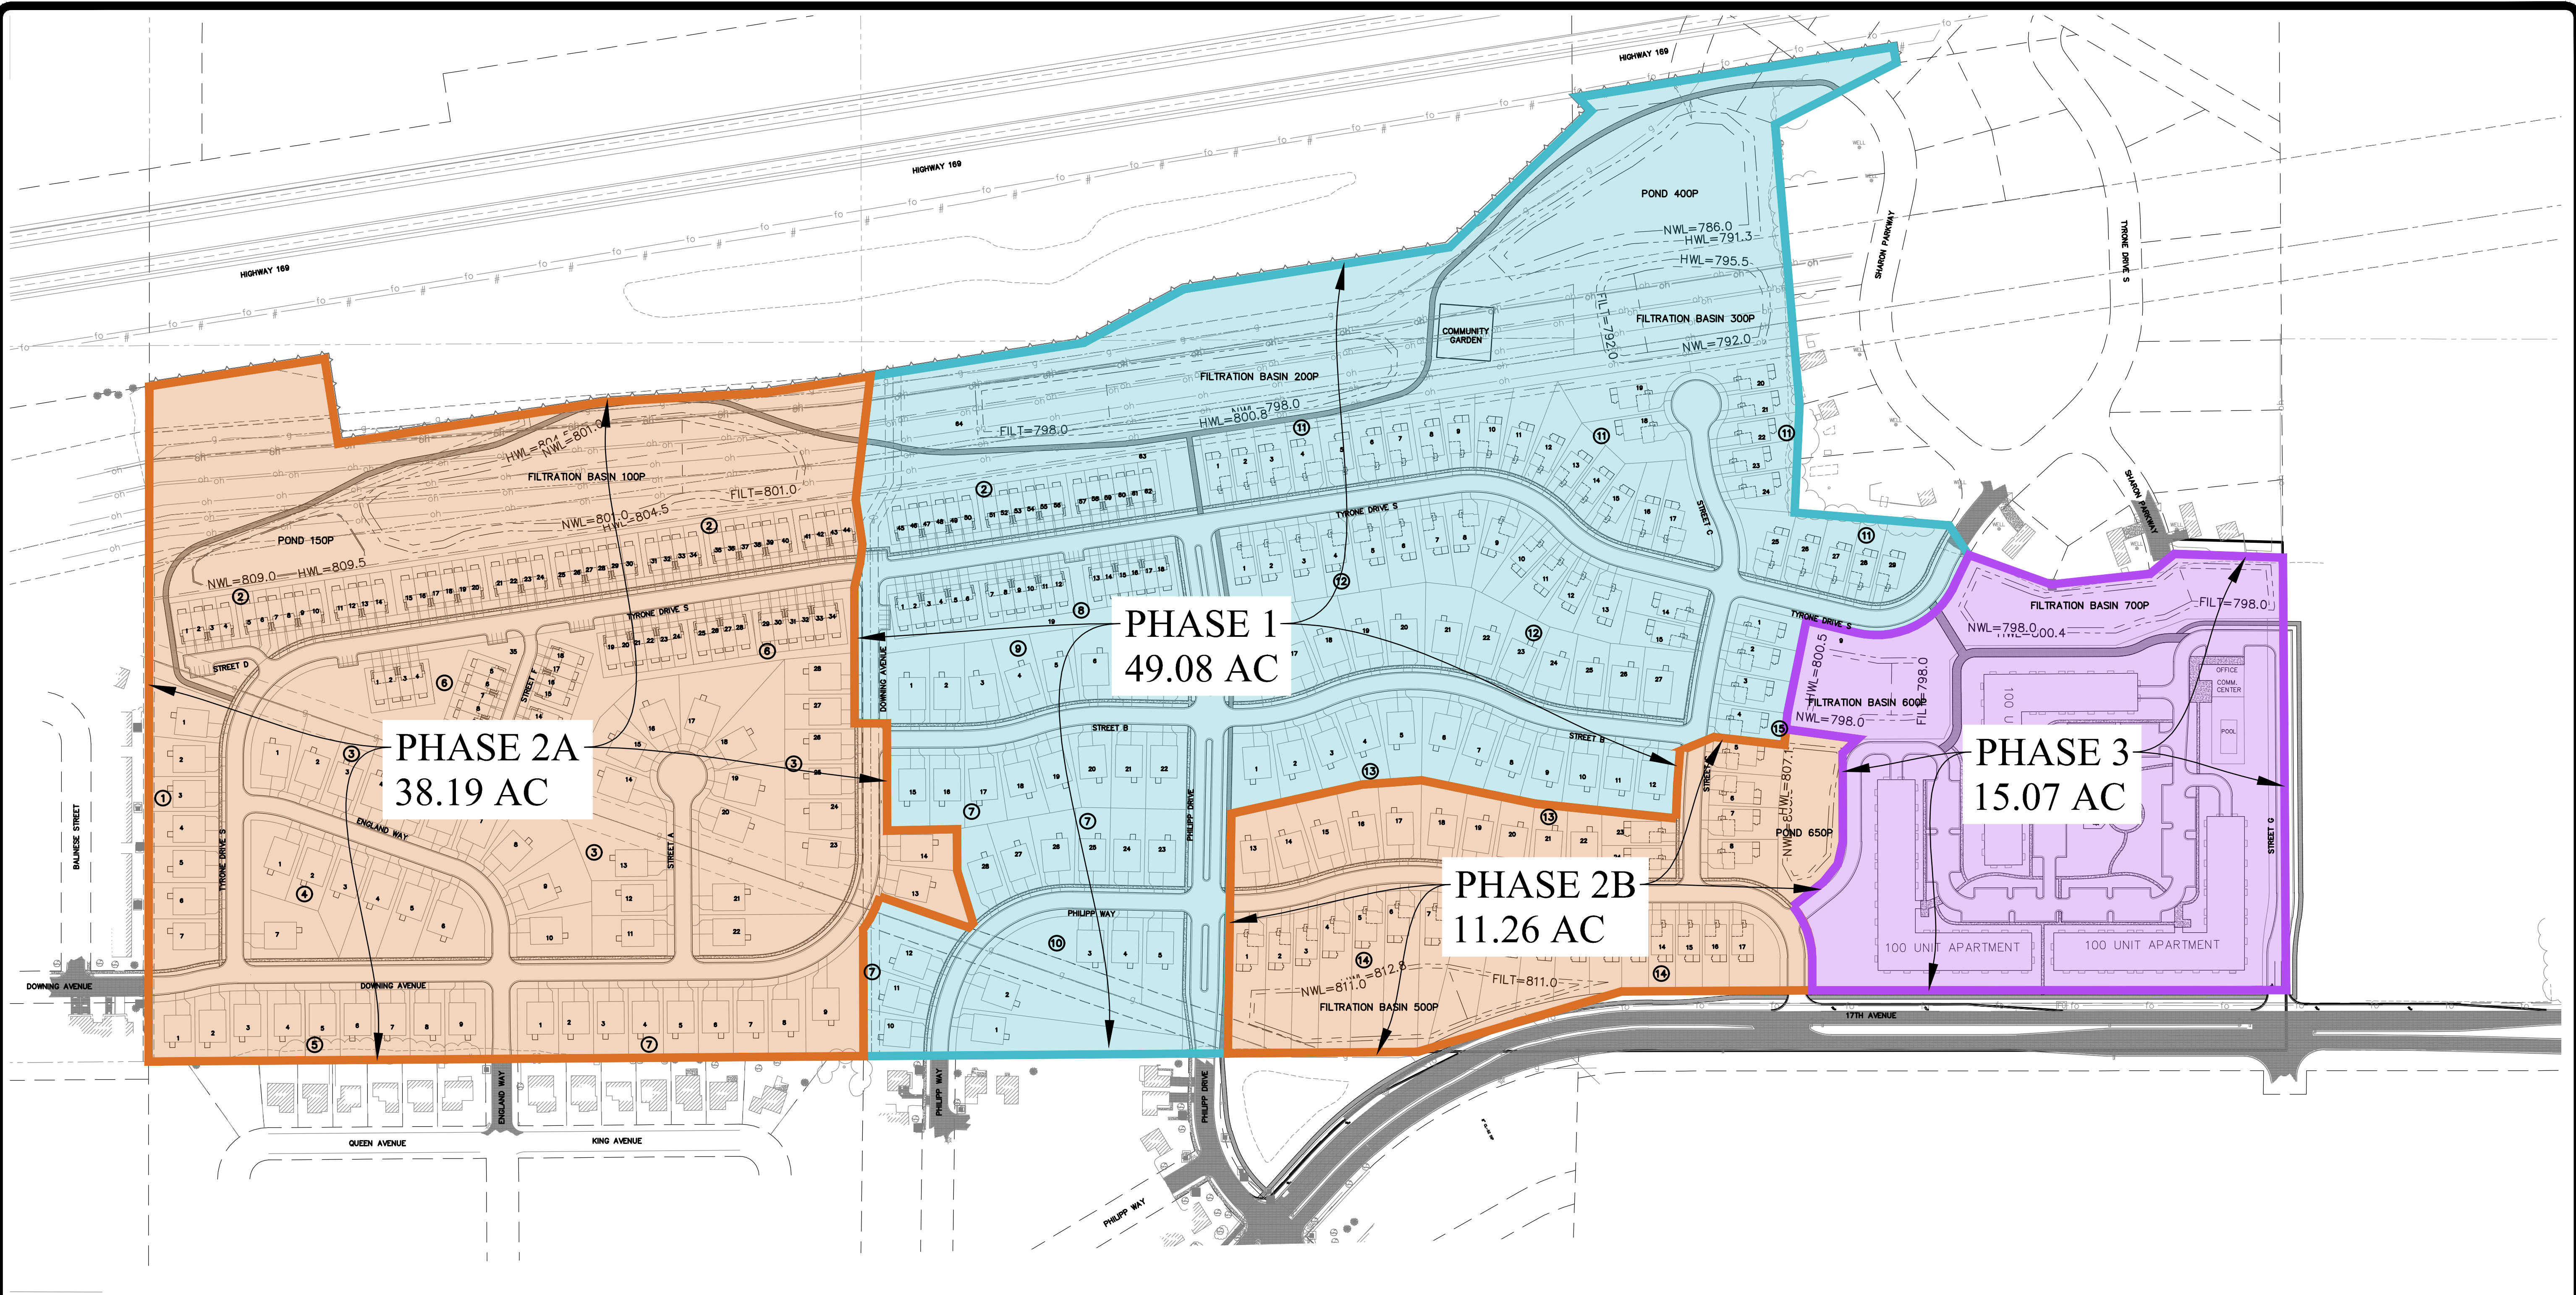

PHASE 1 SUMMARY

AREA	49.08 AC
# VILLAS	48
# SINGLE FAMILY	54
# TOWN HOMES	36

PHASE 2 SUMMARY

AREA-WEST	38.19 AC
AREA-EAST	11.26 AC
TOTAL	59.45 AC
# VILLAS	23
# SINGLE FAMILY	72
# TOWN HOMES	78

PHASE 3 SUMMARY

AREA	15.07 AC
# APARTMENT UNITS	300

