
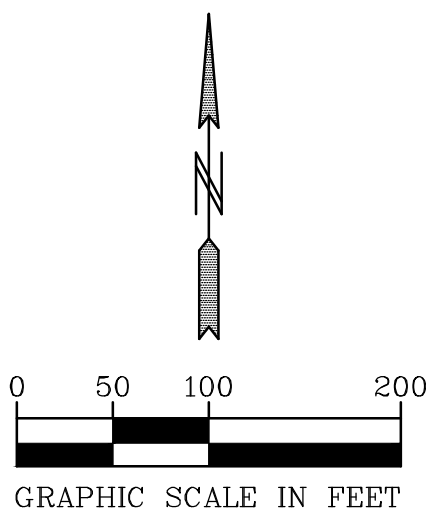


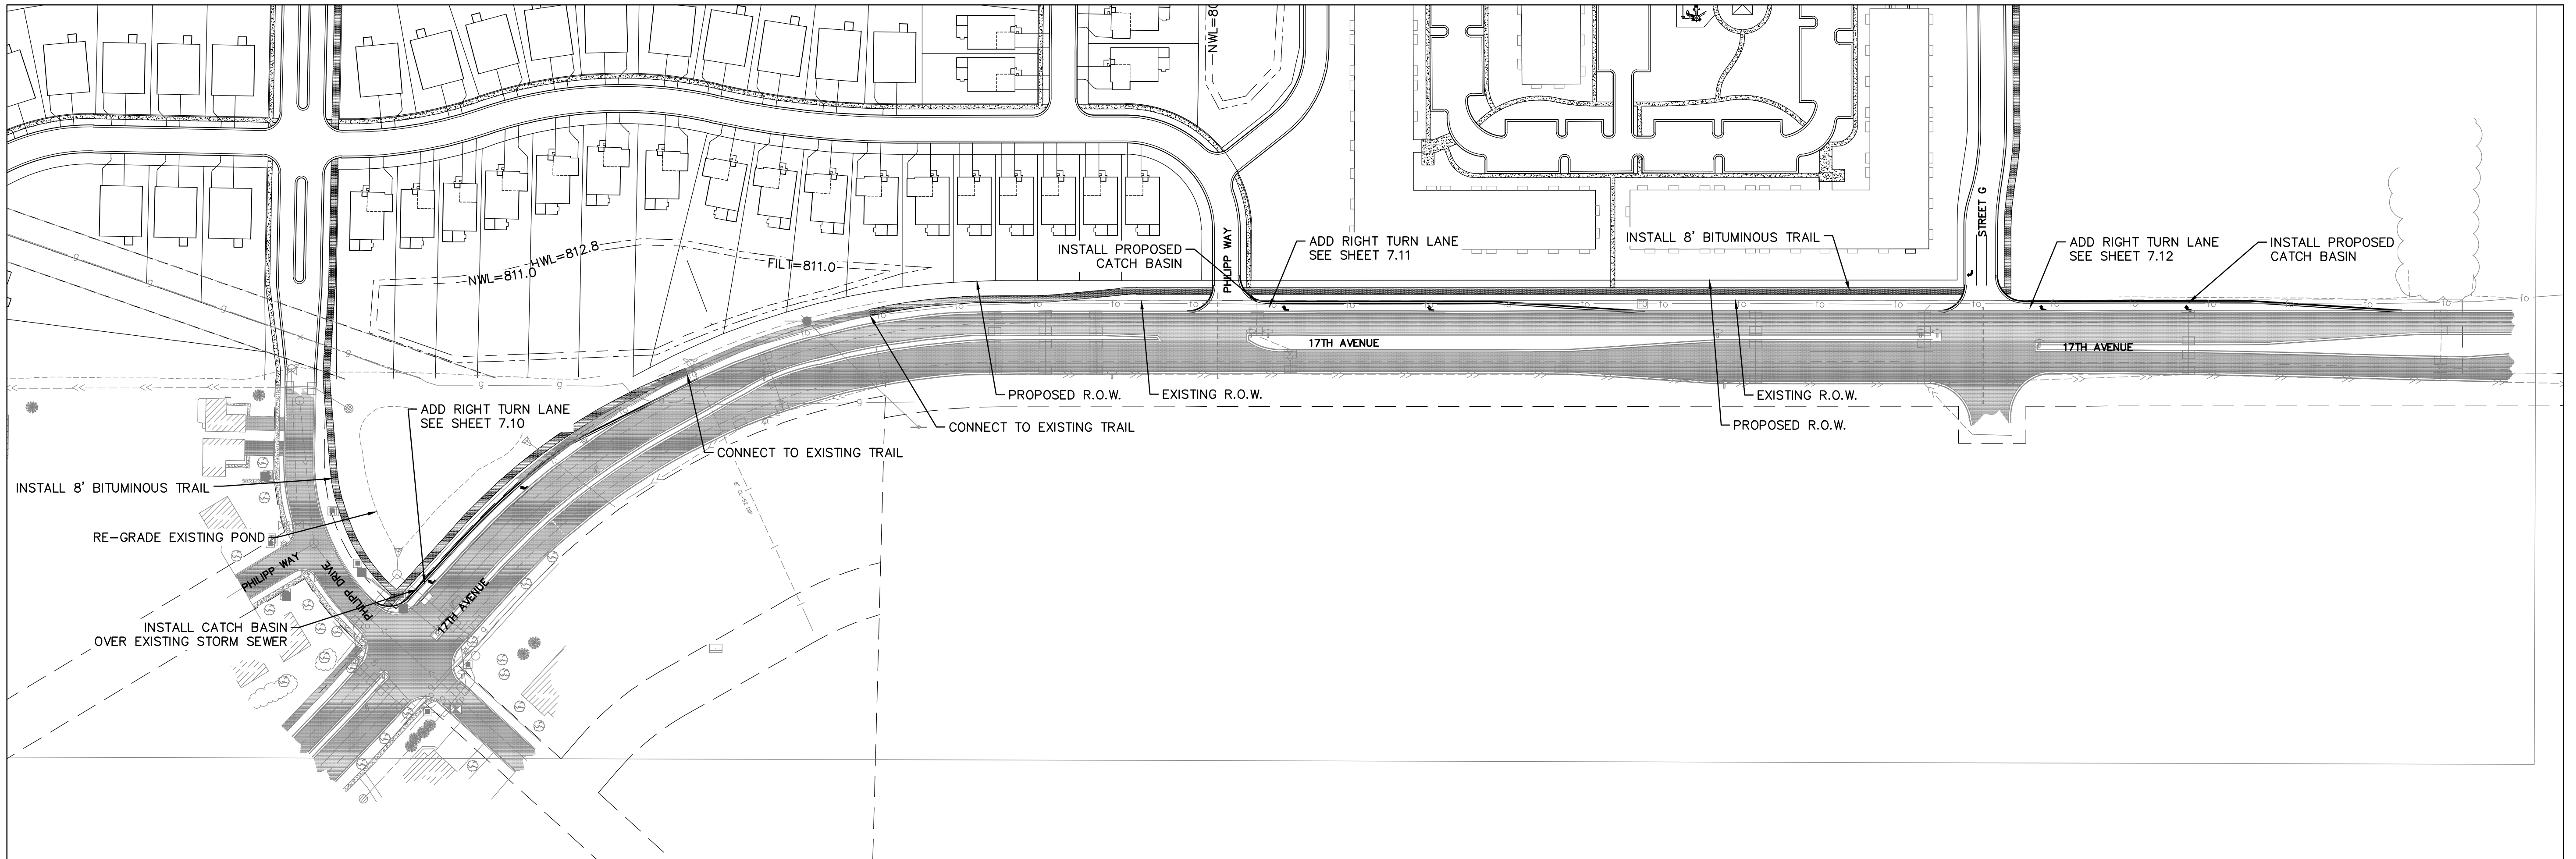

PIONEERengineering
CIVIL ENGINEERS LAND PLANNERS LAND SURVEYORS LANDSCAPE ARCHITECTS
2422 Enterprise Drive
Mendota Heights, MN 55120
(651) 681-1914
Fax: 681-9488
www.pioneereng.com

I hereby certify that this plan was prepared by me or under my direct supervision and that I am a duly Licensed Professional Engineer under the laws of the State of Minnesota.
Name Brian N. Molinaro
Reg. No. 47504 Date 3-6-2020

Revisions
1. 3-16-2020 Lot & Block No.'s Added
2. 11-16-2020 Revise Layout

Date 3-6-2020
Designed NAP
Drawn NCR/MSN

**PRELIMINARY OVERALL
TURN LANE PLAN**

SUMMERGATE
17305 CEDAR AVENUE SOUTH
LAKEVILLE, MINNESOTA 55044

SUMMERLAND PLACE
SHAKOPEE, MINNESOTA