


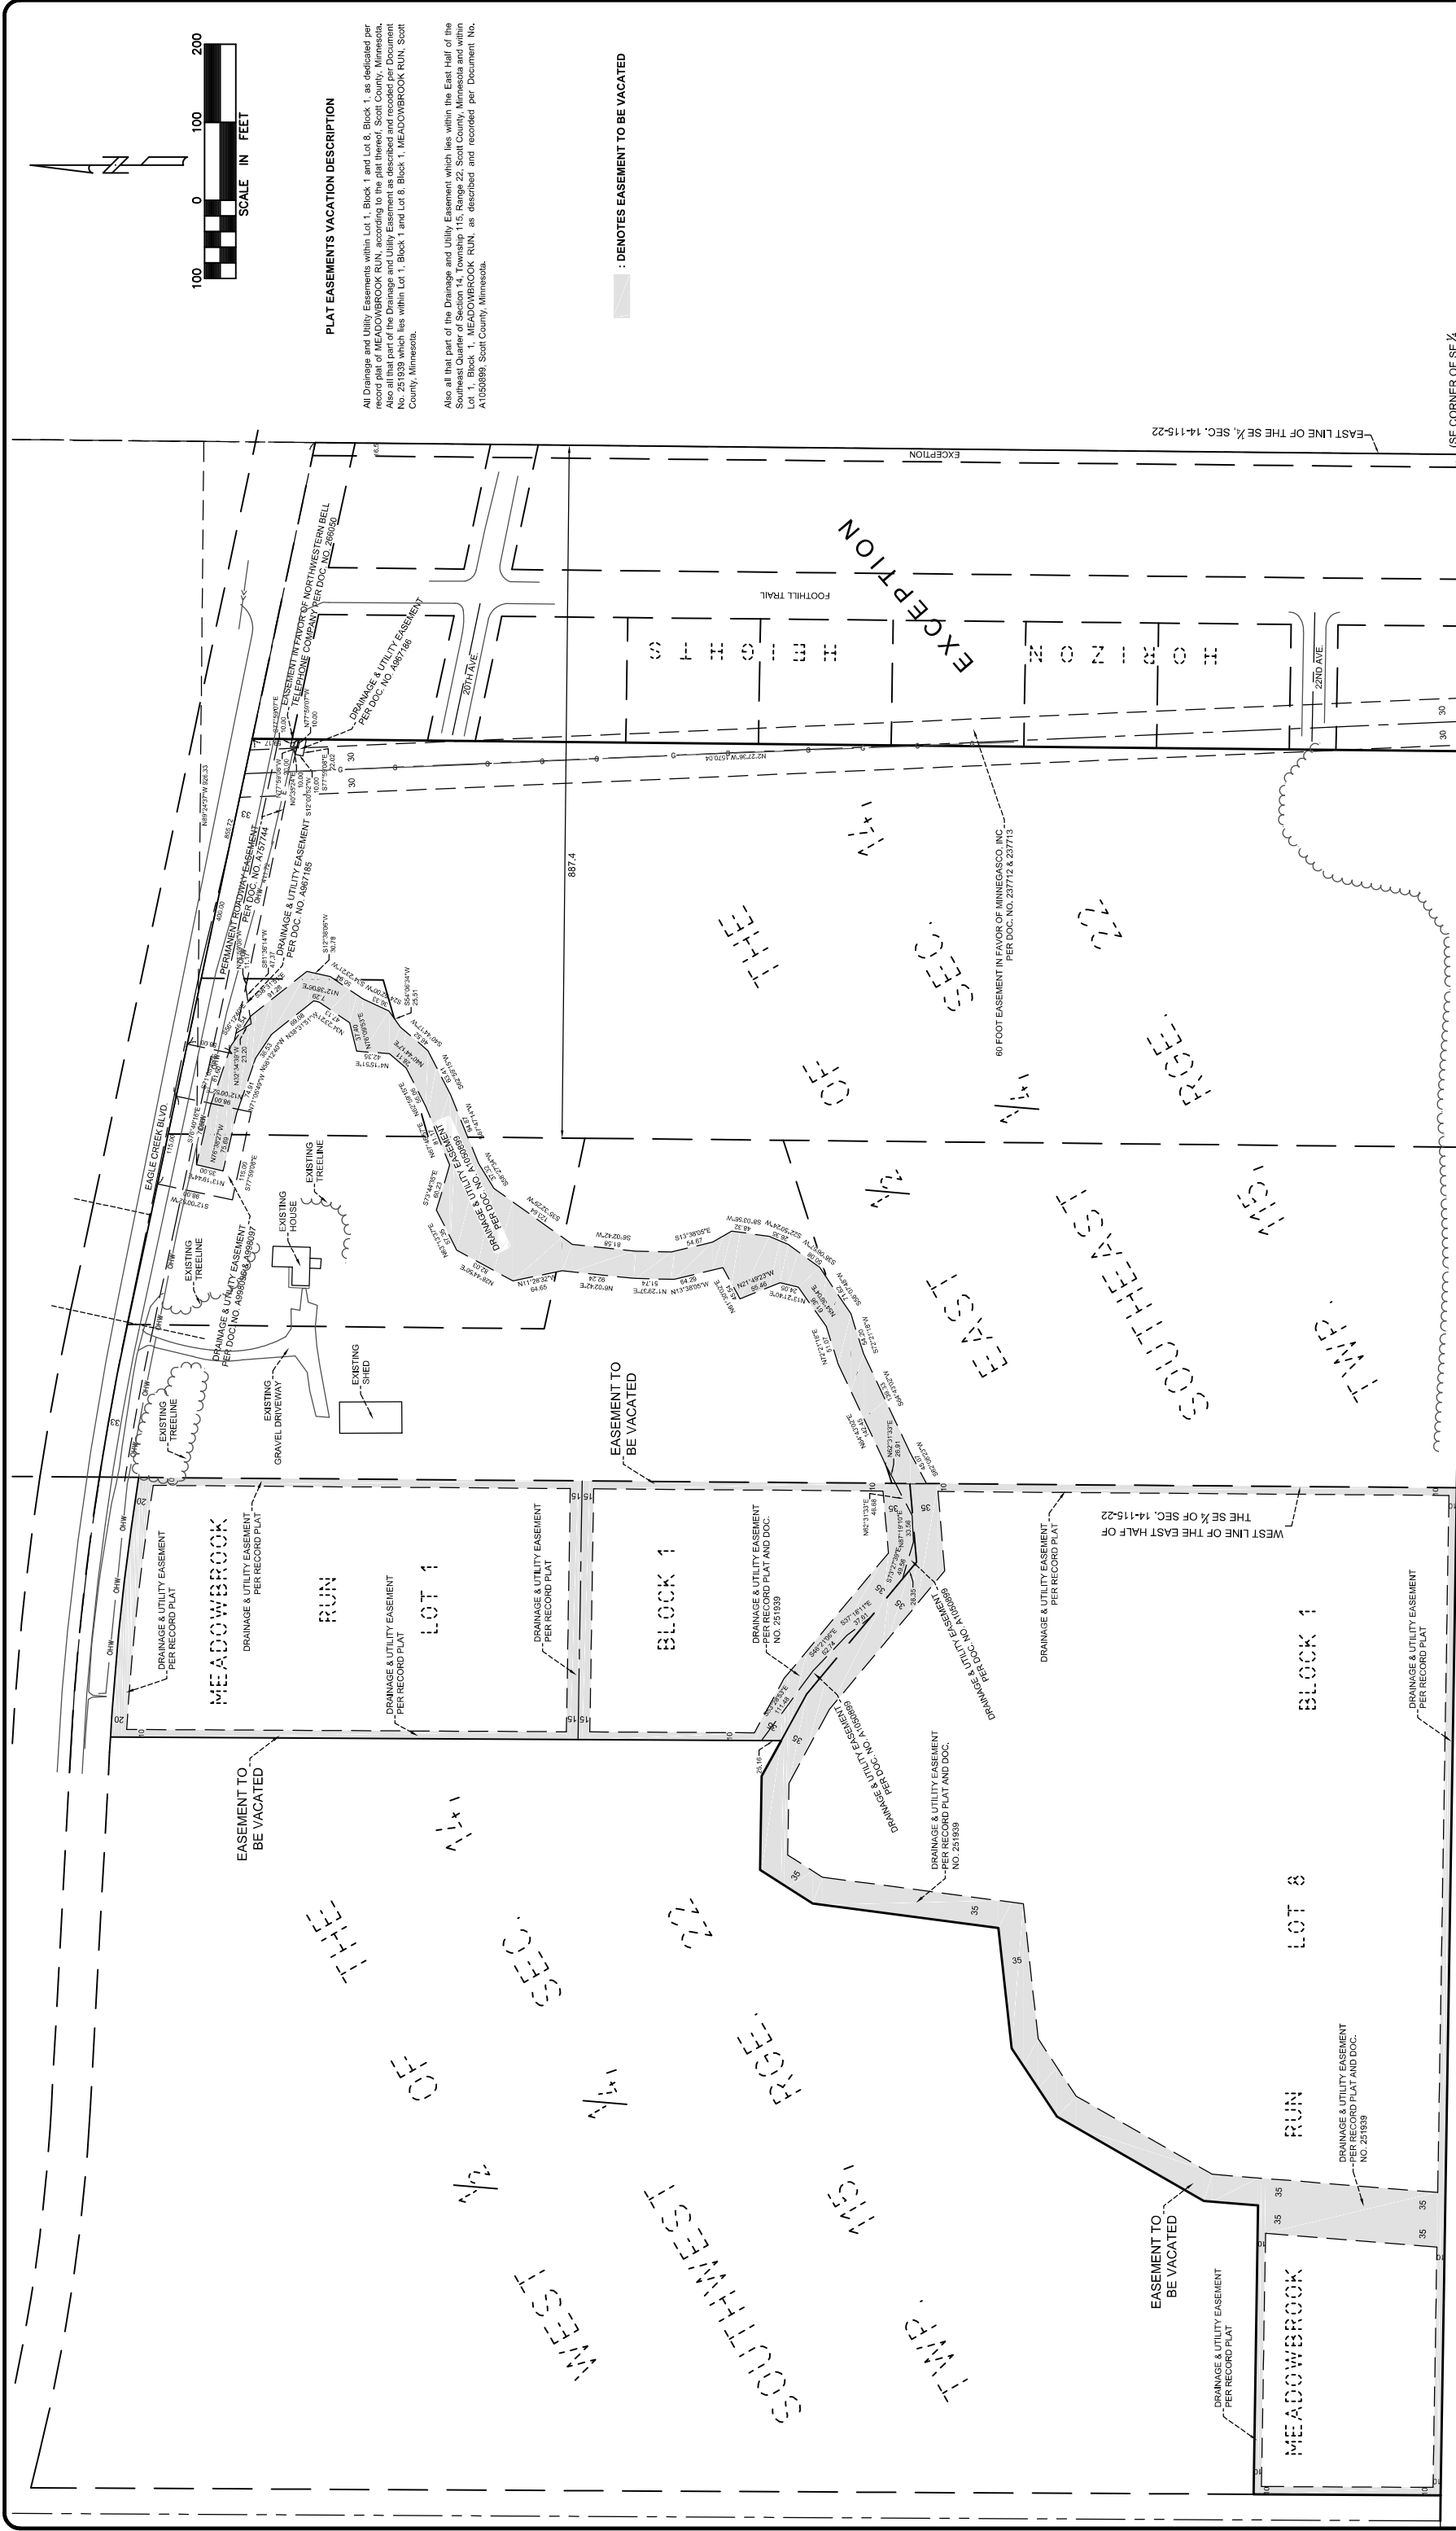

PLAT EASEMENTS VACATION DESCRIPTION

All Drainage and Utility Easements within Lot 1, Block 1 and Lot 8, Block 1, as dedicated per record plat of MEADOWBROOK RUN, according to the plat hereof, Scott County, Minnesota. Also all that part of the Drainage and Utility Easement as described and recorded per Document No. 251939 which lies within Lot 1, Block 1 and Lot 8, Block 1, MEADOWBROOK RUN, Scott County, Minnesota.

Also all that part of the Drainage and Utility Easement which lies within the East half of the Southeast Quarter of Section 14, Township 11S, Range 22, Scott County, Minnesota and within Lot 1, Block 1, MEADOWBROOK RUN, as described and recorded per Document No. A1090899, Scott County, Minnesota.

 : DENOTES EASEMENT TO BE VACATED



CONSULTING ENGINEERS,
PLANNERS and LAND SURVEYORS

1000 EAST 146th STREET, BURNSVILLE, MINNESOTA 55337 PH (952)432-3000

REVISIONS	

PREPARED FOR:
KEYLAND HOMES
17021 FISH POINT ROAD
PRIOR LAKE, MN 55372

DESIGNED	CHECKED
DRAWN	DATE
JJ	12/29/2020
SCALE	AS SHOWN
JOB NO.	17051.00

EASEMENT VACATION
WHISPERING HILLS

SHEET	REV.
1	1
OF	1

MINNESOTA

SHAKOPEE,