
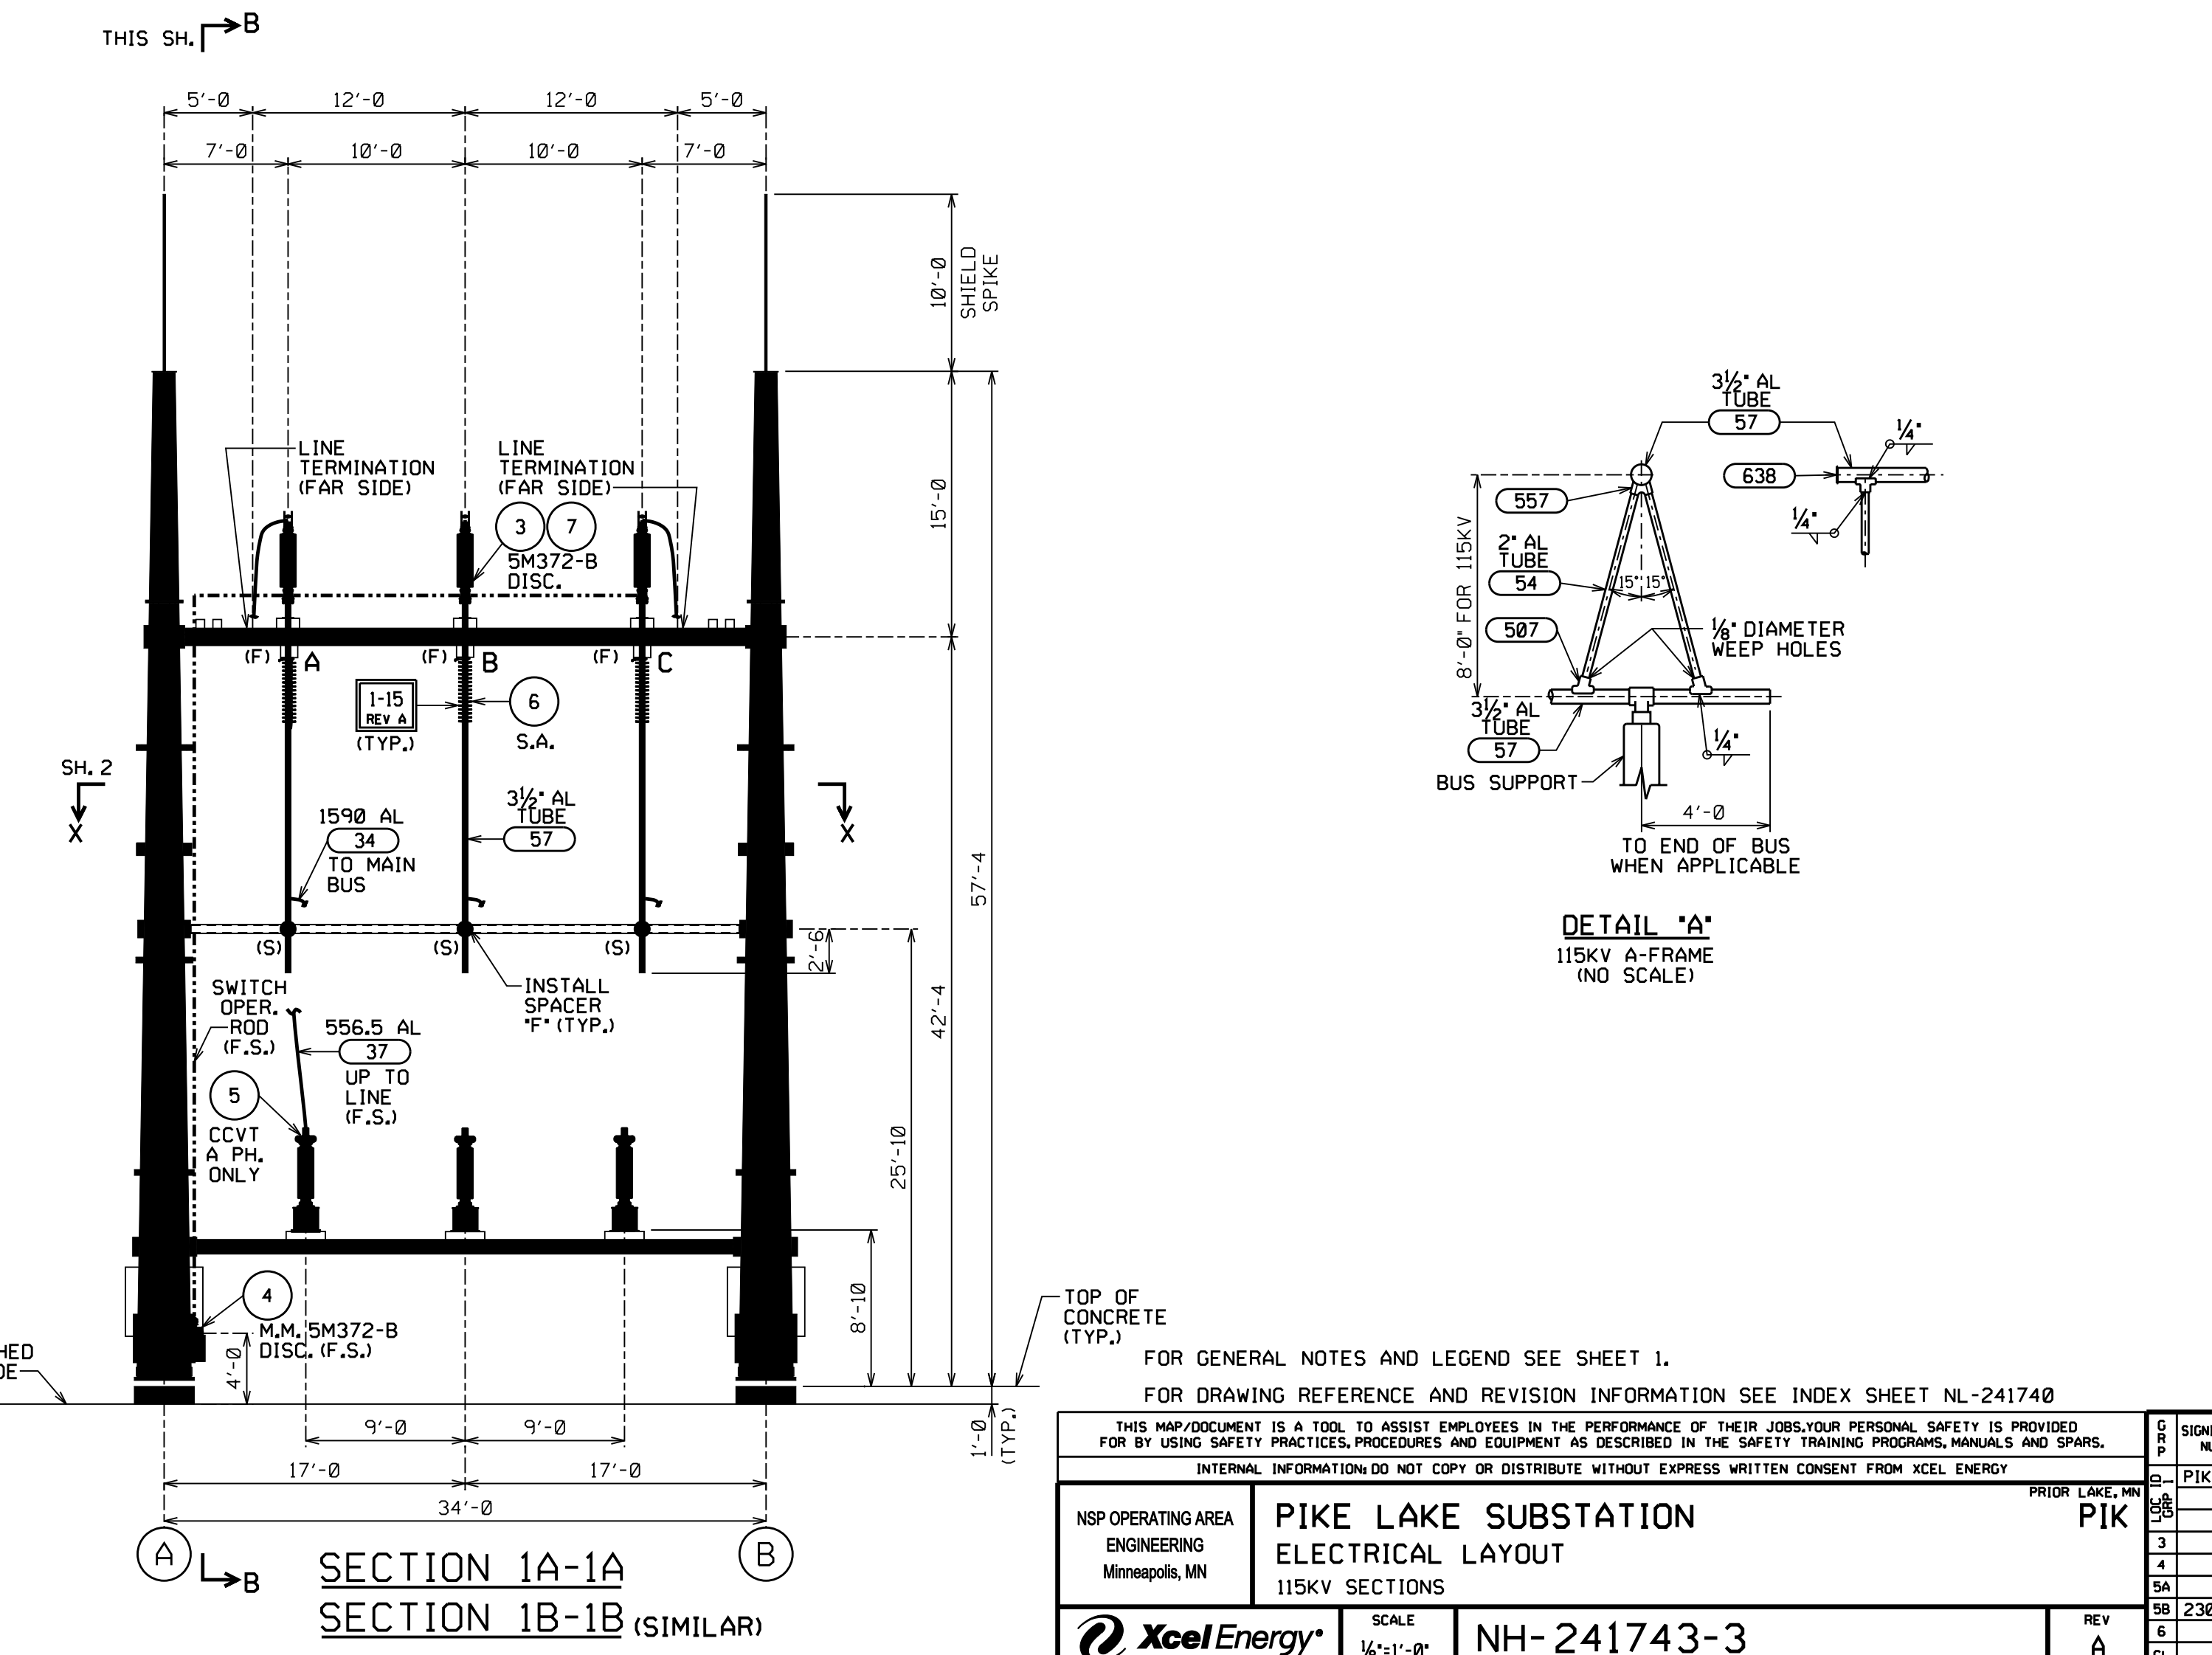


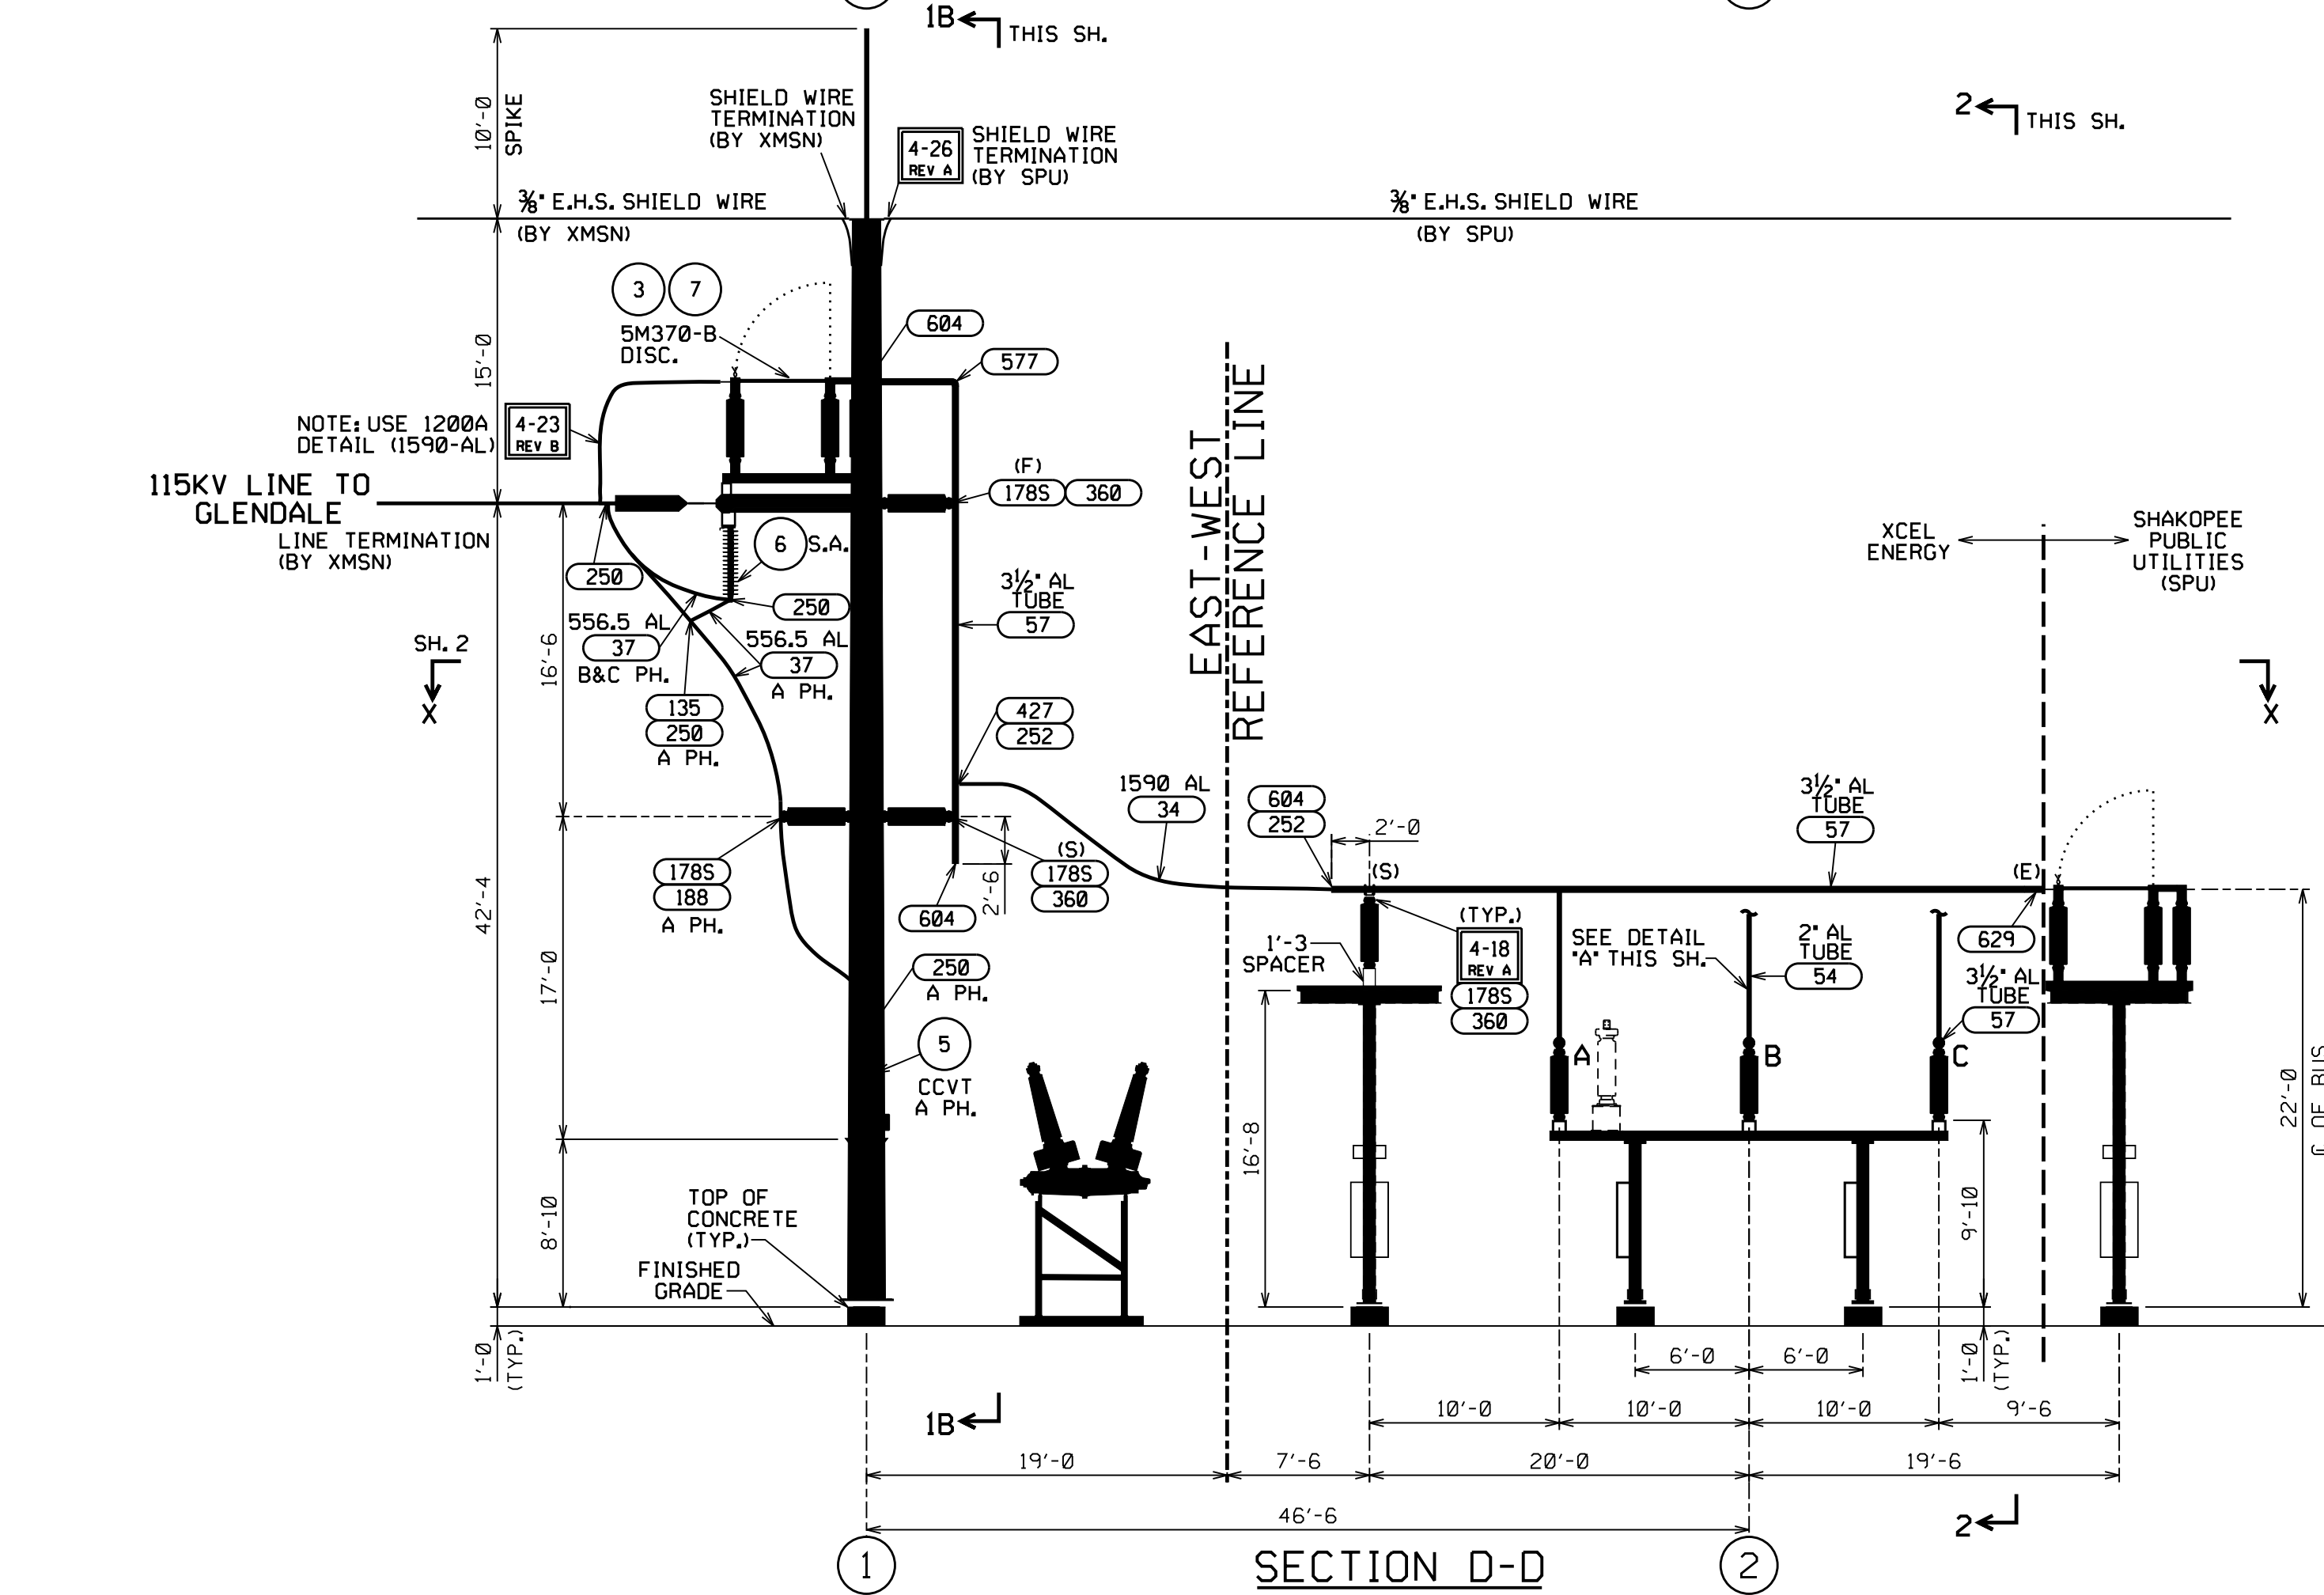

THIS MAP/DOCUMENT IS A TOOL. TO ASSIST EMPLOYEES IN THE PERFORMANCE OF THEIR JOBS.YOUR PERSONAL SAFETY IS PROVIDED FOR BY USING SAFETY PRACTICES,PROCEDURES AND EQUIPMENT AS DESCRIBED IN THE SAFETY TRAINING PROGRAMS,MANUALS AND SPARS.		G R S I S S A S S I O N N U M B E R		SIGNIFICANT NUMBER	
INTERNAL INFORMATION DOES NOT COPY OR DISTRIBUTE WITHOUT EXPRESS WRITTEN CONSENT FROM XCEL ENERGY					
NSP OPERATING AREA ENGINEERING Minneapolis, MN		PRIOR LAKE, MN PIK		PIK	
 Xcel Energy SCALE 1/4"=1'-0"		NH-241743-3		5B	
				2300	
				REV	
				A	