



APPROXIMATE PEAK
ELEVATION OF THREE STORY
PITCHED ROOF BUILDING
ELEV = 50'-0"

EAST ELEVATION



- MAIN PARAPET
ELEV = 146'-0"
- 4TH LEVEL
ELEV = 133'-6"
- 3RD LEVEL
ELEV = 122'-4"
- 2ND LEVEL
ELEV = 111'-2"
- 1ST LEVEL
ELEV = 100'-0"
- APPROX. GRADE
ELEV = 97'-10"
- GARAGE LEVEL
ELEV = 88'-10"

NORTH ELEVATION



WEST ELEVATION




SOUTH ELEVATION



KEY NOTES

- | | | | |
|-----------------------------|-----------------------------|----------------------------|---------------------------|
| 1 BRICK | 5 ALUM. DECK/RAILING SYSTEM | 9 MECHANICAL LOUVERS | 13 PREFINISHED METAL TRIM |
| 2 DECORATIVE C.M.U. COLOR 1 | 6 GLASS/ALUM STOREFRONT | 10 INSULATED OVERHEAD DOOR | |
| 3 DECORATIVE C.M.U. COLOR 2 | 7 CLAD PATIO DOORS | 11 HOLLOW METAL DOOR | |
| 4 FIBER-CEMENT PANEL SIDING | 8 SINGLE HUNG CLAD WINDOWS | 12 GLASS RAILING SYSTEM | |

- ☒ PRELIMINARY/NOT FOR CONSTRUCTION
- ☐ PERMIT/BID SET
- ☐ CONSTRUCTION SET
- ☐ AS-BUILT SET
- ☐ NOT TO SCALE

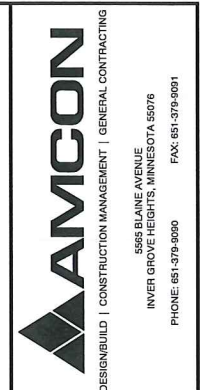

CERTIFICATION
I HEREBY CERTIFY THAT THIS PLAN, SPECIFICATION, AND CONTRACT DOCUMENTS WERE PREPARED BY ME OR UNDER MY DIRECT SUPERVISION AND THAT I AM A LICENSED PROFESSIONAL ARCHITECT IN THE STATE OF MINNESOTA.
Mark R. Hum, AIA # 20501
DATE

© 2017 AMCON CONSULTING, LLC. ALL RIGHTS RESERVED. THIS DOCUMENT IS AN INSTRUMENT OF SERVICE OF AMCON CONSULTING, LLC. IT IS NOT TO BE USED FOR ANY OTHER PROJECT WITHOUT PRIOR WRITTEN CONSENT.
DRAWN BY: DATE

PROPOSED NEW BUILDING
WEST VIERLING ACRES APARTMENTS
SHAKOPEE, MN

REVISIONS
City Submittal 4.6.2017

1
2
3
4
5
6
7
8
9
10
11
12
13

BUILDING ELEVATIONS

DATE
4.6.2017
A2.0
PROJECT NO.
16050



EAST ENTRY ELEVATION



SOUTHWEST ELEVATION



HARVEST LANE ENTRY ELEVATION

[illegible]

5365 BLAINE AVENUE
INVER GROVE HEIGHTS, MINNESOTA 55076
PHONE: 651-379-9090 FAX: 651-379-9091

CERTIFICATION

CERTIFICATION

I HEREBY CERTIFY THAT THIS PLAN, SPECIFICATION OR REPORT WAS PREPARED BY ME OR UNDER MY DIRECT SUPERVISION AND THAT I AM A DULY LICENSED ARCHITECT UNDER THE LAWS OF THE STATE OF MINNESOTA.

Mark R. Huus, AIA 20501

DATE _____

© 2017
AMCON CONST CO

© 2017
AMCON CONST. CO.
All rights reserved

DRAWN BY:

PROPOSED NEW BUILDING

WEST VIERLING ACRES APARTMENTS

SHAKOPEE, MN

REVISIONS

y Submittal 4.6.2017

- 1
- 2
- 3
- 4
- 5
- 6
- 7
- 8
- 9
- 10
- 11
- 12
- 13
- 14

BUILDING
RENDERING

DATE
4.6.2017

A2.1

PROJECT NO.
16050

☒ PRELIMINARY/NOT FOR CONSTRUCTION


☐ PERMIT/BID SET

☐ CONSTRUCTION SET


☐ AS-BUILT SET

☐ NOT TO SCALE


SHADOW STUDY

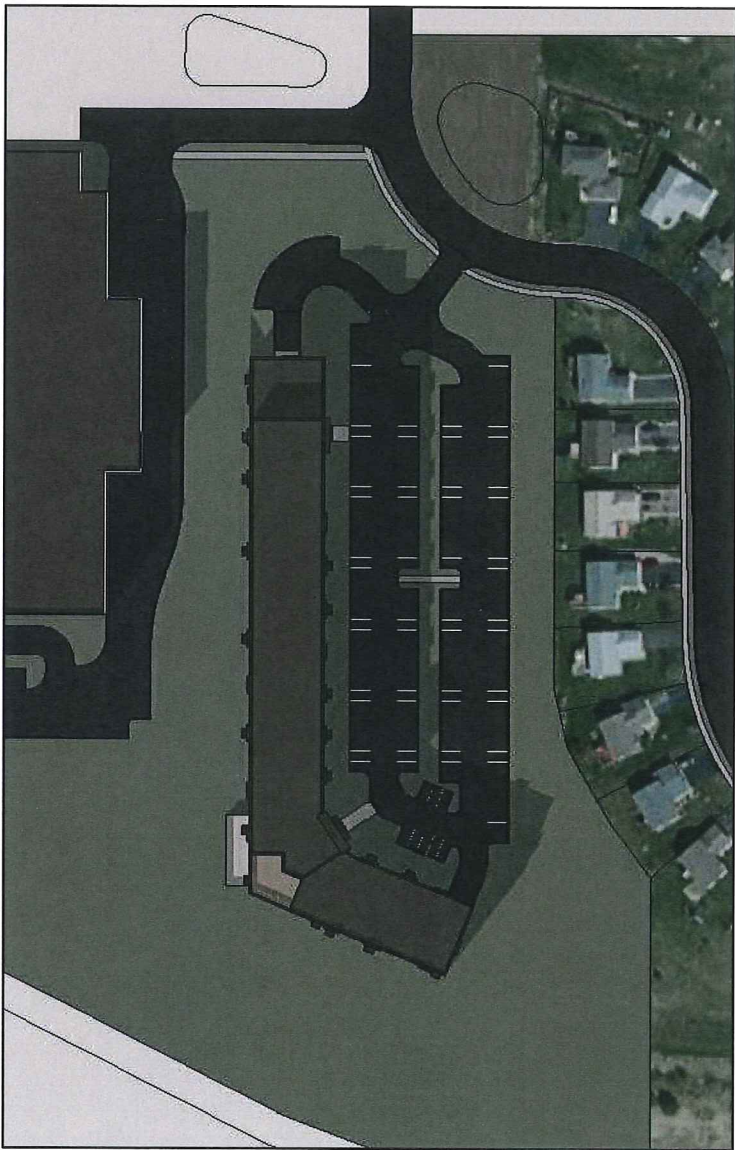

DECEMBER 21ST
1/2 HOUR BEFORE SUNSET

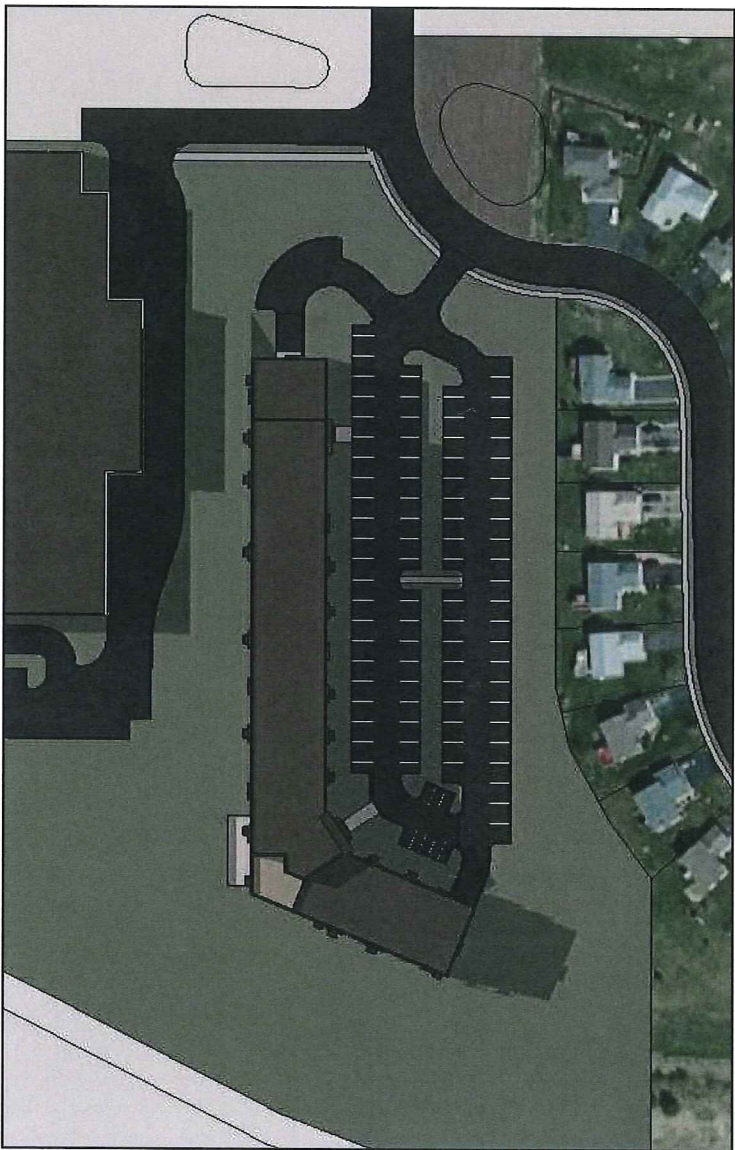

JUNE 21ST
1/2 HOUR BEFORE SUNSET

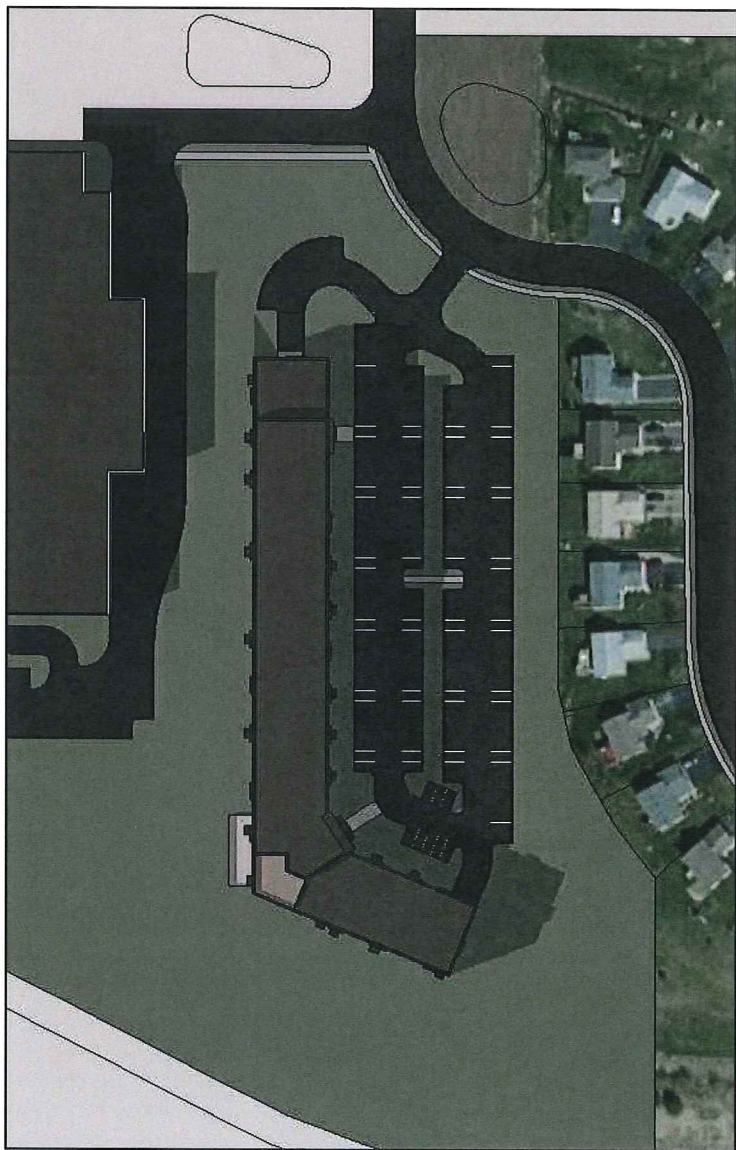

SEPTEMBER 21ST
1/2 HOUR BEFORE SUNSET

- ☒ PRELIMINARY/NOT FOR CONSTRUCTION
☐ PERMIT/BID SET
☐ CONSTRUCTION SET
☐ AS-BUILT SET
☐ NOT TO SCALE

SHADOW
STUDY

DATE
4.6.2017

A2.2

PROJECT NO.
16050

- REVISIONS
- | | |
|----------------|----------|
| City Submittal | 4.6.2017 |
|----------------|----------|

PROPOSED NEW BUILDING
WEST VIERLING ACRES APARTMENTS
SHAKOPEE, MN

© 2017
AMCON CONSTRUCTION CO.
ALL RIGHTS RESERVED.
THIS DOCUMENT IS AN
INSTRUMENT OF SERVICE
FOR THE PROJECT
OF AMCON CONSTRUCTION
CO. AND MAY NOT BE
USED FOR ANY OTHER
PROJECT WITHOUT WRITTEN
CONSENT.

CERTIFICATION
I HEREBY CERTIFY THAT THIS PLAN,
SPECIFICATION AND ALL OTHERS
HEREON PREPARED BY ME OR UNDER MY
DIRECT SUPERVISION AND THAT I AM A
LICENSED PROFESSIONAL ARCHITECT
UNDER THE LAWS OF THE STATE OF
MINNESOTA.

Mark R. Hume, AIA
20001
DATE

AMCON
DESIGN/BUILD | CONSTRUCTION MANAGEMENT | GENERAL CONTRACTING
555 BLAINE AVENUE
INVER GROVE HEIGHTS, MINNESOTA 55076
PHONE: 651-379-9090 FAX: 651-379-9091