


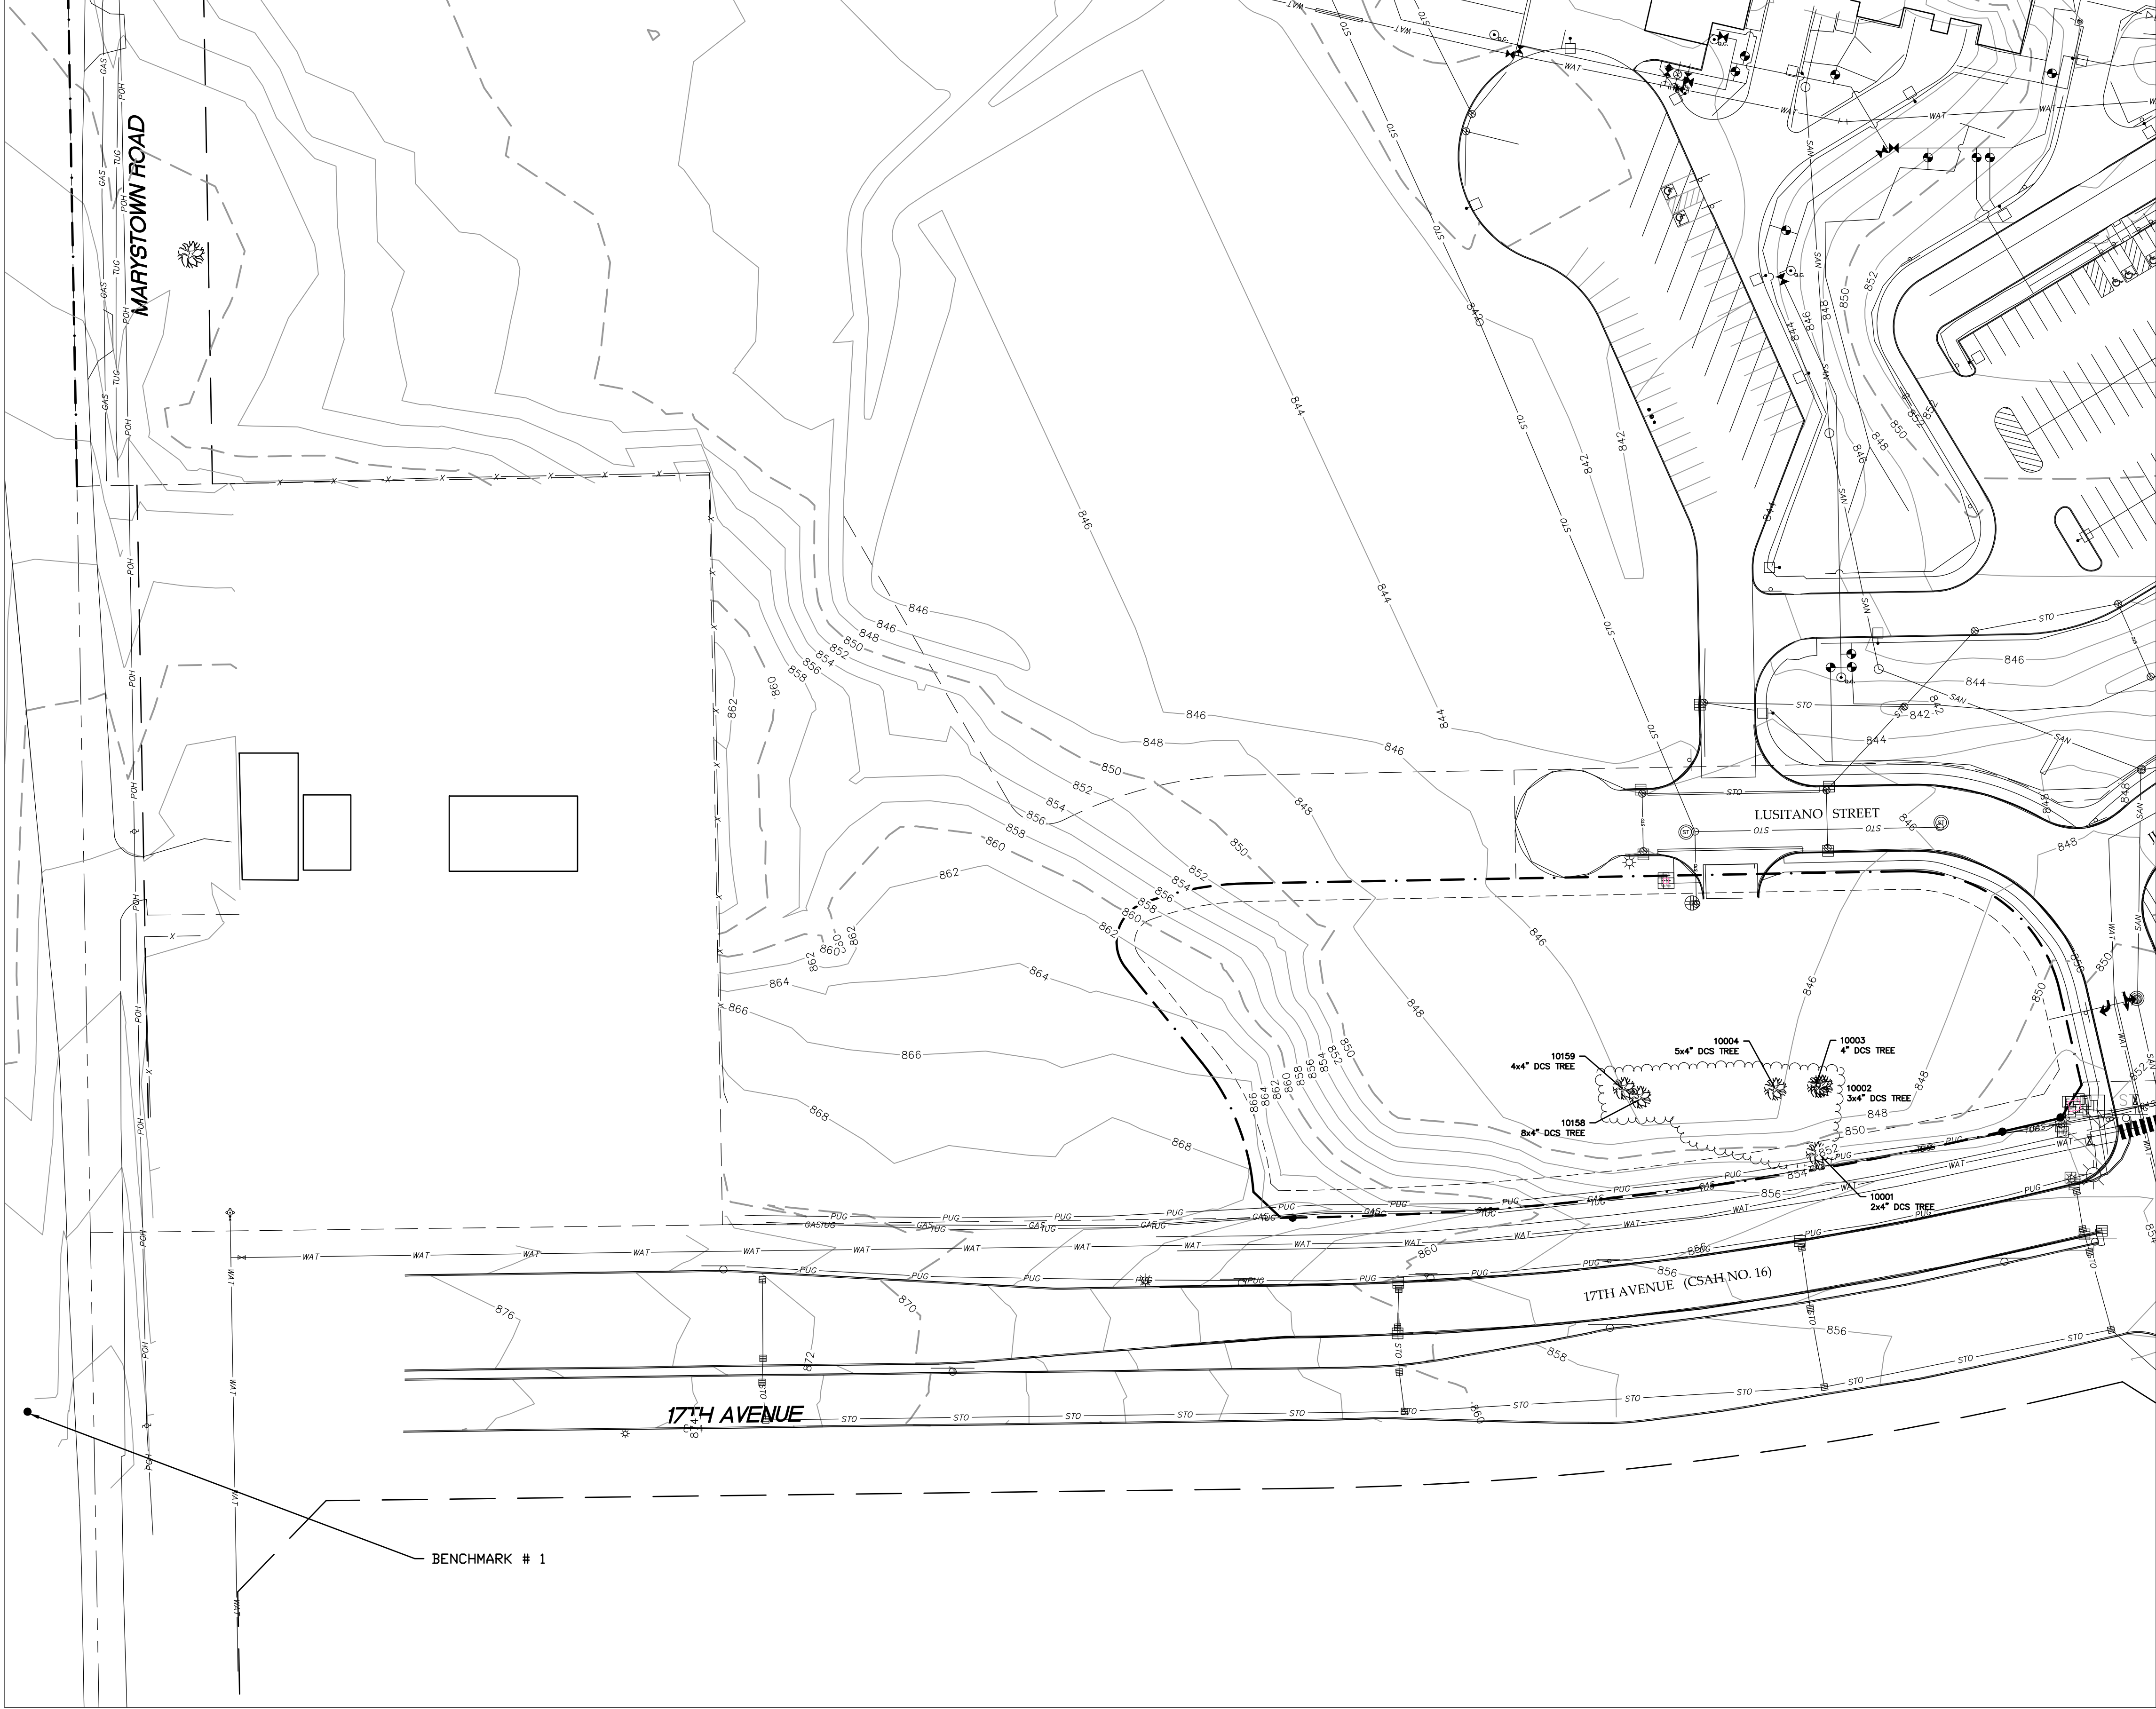


LEGEND

	SANITARY MANHOLE		ELECTRIC METER		GAS METER
	SEWER CLEANOUT		ELECTRIC MANHOLE		STEEL/WOOD POST
	STORM MANHOLE		ELECTRIC TOWER		SIGN-TRAFFIC/OTHER
	CATCH BASIN		GATE VALVE		SIGN-TRAFFIC/OTHER
	BEEHIVE CATCH BASIN		HYDRANT		MAIL BOX
	FLARED END SECTION		WATER METER		HANDICAPPED STALL
	POWER POLE		CURB STOP BOX		PERC TEST
	GUY WIRE		WATER MANHOLE		MONITORING WELL
	ELECTRIC BOX		WELL		FIRE HOSE CONNECTION
	CULVERT		SOIL BORING		FLOOD LIGHT
	TELEPHONE BOX		BUSH/SHRUB		TELEPHONE OVERHEAD
	TELEPHONE MANHOLE		WETLAND		TELEPHONE UNDERGROUND
	CABLE TV BOX		TREE LINE		WATERMAIN
	TRAFFIC CONTROL BOX		CABLE TV		FENCE LINE
	HAND HOLE		GAS LINE		CURB & GUTTER
	TRAFFIC LIGHT		POWER OVERHEAD		ACCESS CONTROL
	STREET LIGHT		POWER UNDERGROUND		CONCRETE SURFACE
	CONIFEROUS TREE		SANITARY SEWER		BITUMINOUS SURFACE
	DECIDUOUS TREE		STORM SEWER		GRAVEL SURFACE
	GAS VALVE		FIBER OPTIC		

BENCHMARK # 1

MNDOT MONUMENT
ELEVATION 877.45

- Denotes Iron Monument Set
- Denotes Iron Monument Found
- Denotes Cast Iron Monument Found

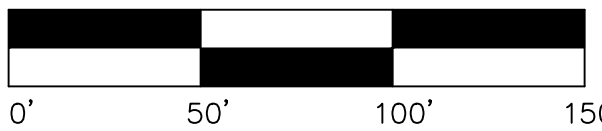

0012118ECP01.dwg

Date: 06/20/17 Sheet: 2 OF 8

Westwood

Phone (952) 937-5150 7699 Anagram Drive
Fax (952) 937-5822 Eden Prairie, MN 55344
Toll Free (888) 937-5150 westwoodps.com
Westwood Professional Services, Inc.

I hereby certify that this plan was prepared by me or under my direct supervision and that I am a duly licensed PROFESSIONAL ENGINEER under the laws of the State of Minnesota

Ryan M. Bluhm
Date: 06/20/17 License No. 41257

Revisions:

06-20-17 Permit Set	

Designed: RMB
Checked: RMB
Drawn: JAR
Record Drawing by/date:

Prepared for:

Ladybug Child Care Center
306 Lake Hazeltine Drive
Chaska, Minnesota

Ladybug Daycare

Shakopee, Minnesota

**Existing Conditions
Survey**