MAPLE TRAIL ESTATES FOURTH ADDITION

EXISTING CONDITIONS MAP

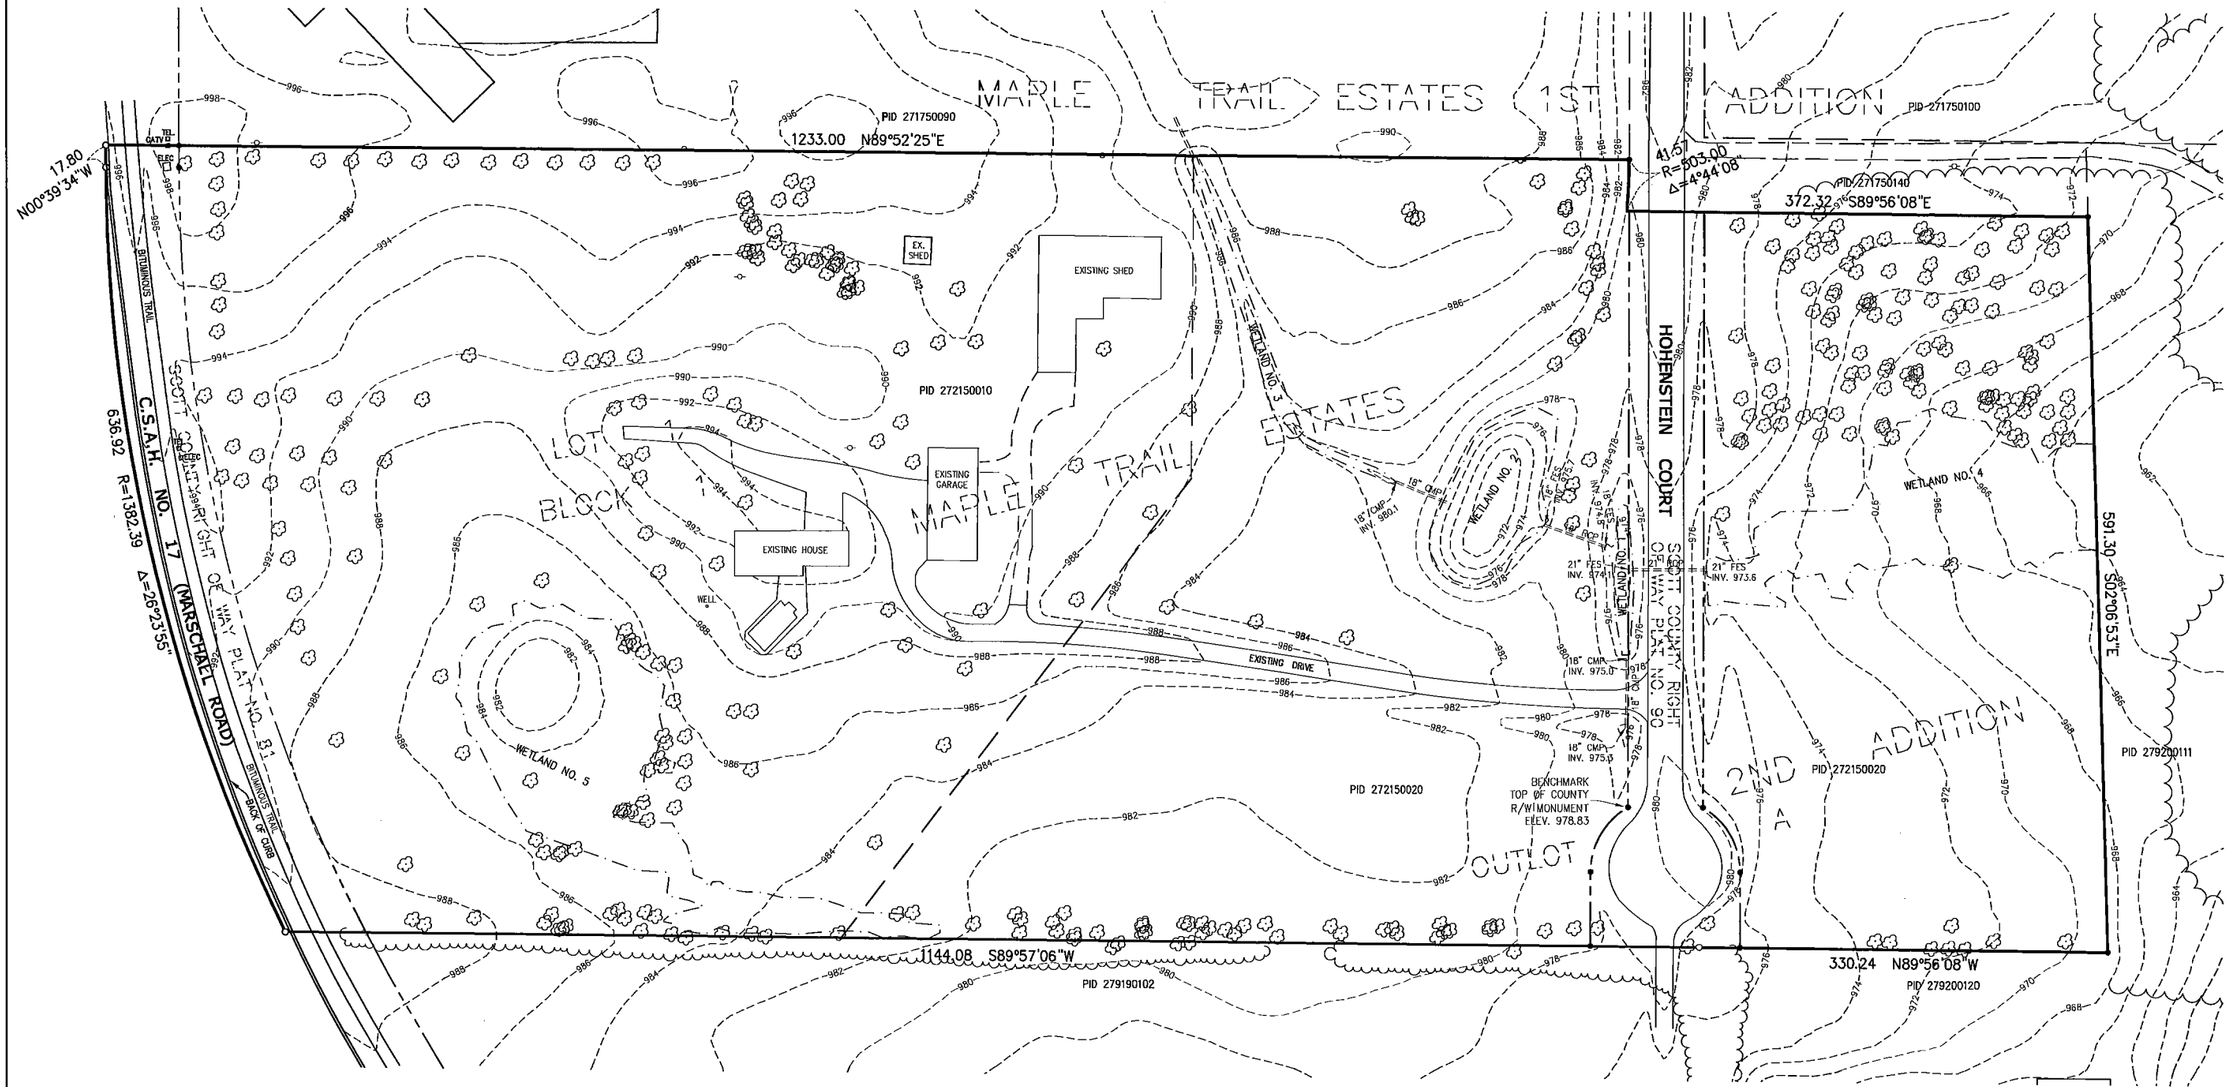

LEGAL DESCRIPTION

Outlot A and Lot 1, Block 1, all in Maple Trail Estates 2nd Addition, Scott County, Minnesota.

TREES

EXISTING TREES OVER 6 INCHES IN DIAMETER HAVE BEEN INVENTORIED AND ARE SHOWN. SEE TREE MANAGEMENT PLAN FOR DETAILED INFORMATION ON THE TREES SIZES, TYPES, REMOVALS, AND REPLACEMENT PLAN.

FLOODPLAINS

NO FLOODPLAINS ON SITE.

SHORELAND

THIS IS NOT IN A SHORELAND AREA.

CONTAMINATED AREAS

THERE ARE NO KNOW CONTAMINATED AREAS.

0 60 120

SCALE IN FEET

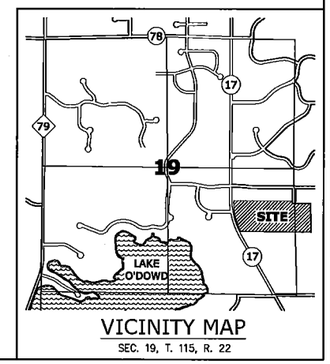

VICINITY MAP

SEC. 19, T. 115, R. 22

SISU
Land Surveying & Engineering
10775 Poppitz Ln.
Chaska, MN 55318
612-418-6828

I hereby certify that this plan, report, or specification was prepared by me or under my direct supervision and that I am a duly licensed Land Surveyor under the laws of the State of Minnesota.

Curtiss J. Kallio

CURTISS J. KALLIO REG. NO. 26909

DATE: 6/15/17

PREPARED FOR:
Harland Hohenstein
2700 Hohenstein Ct.
Shakopee, MN 55379

SHEET TITLE & PROJECT:
Existing Condtions Map
Maple Trail Estates
Fourth Addition
Shakopee, MN

DATE	REVISION	BY

PROJECT NO: 1709

SHEET 1 OF 1 SHEETS