


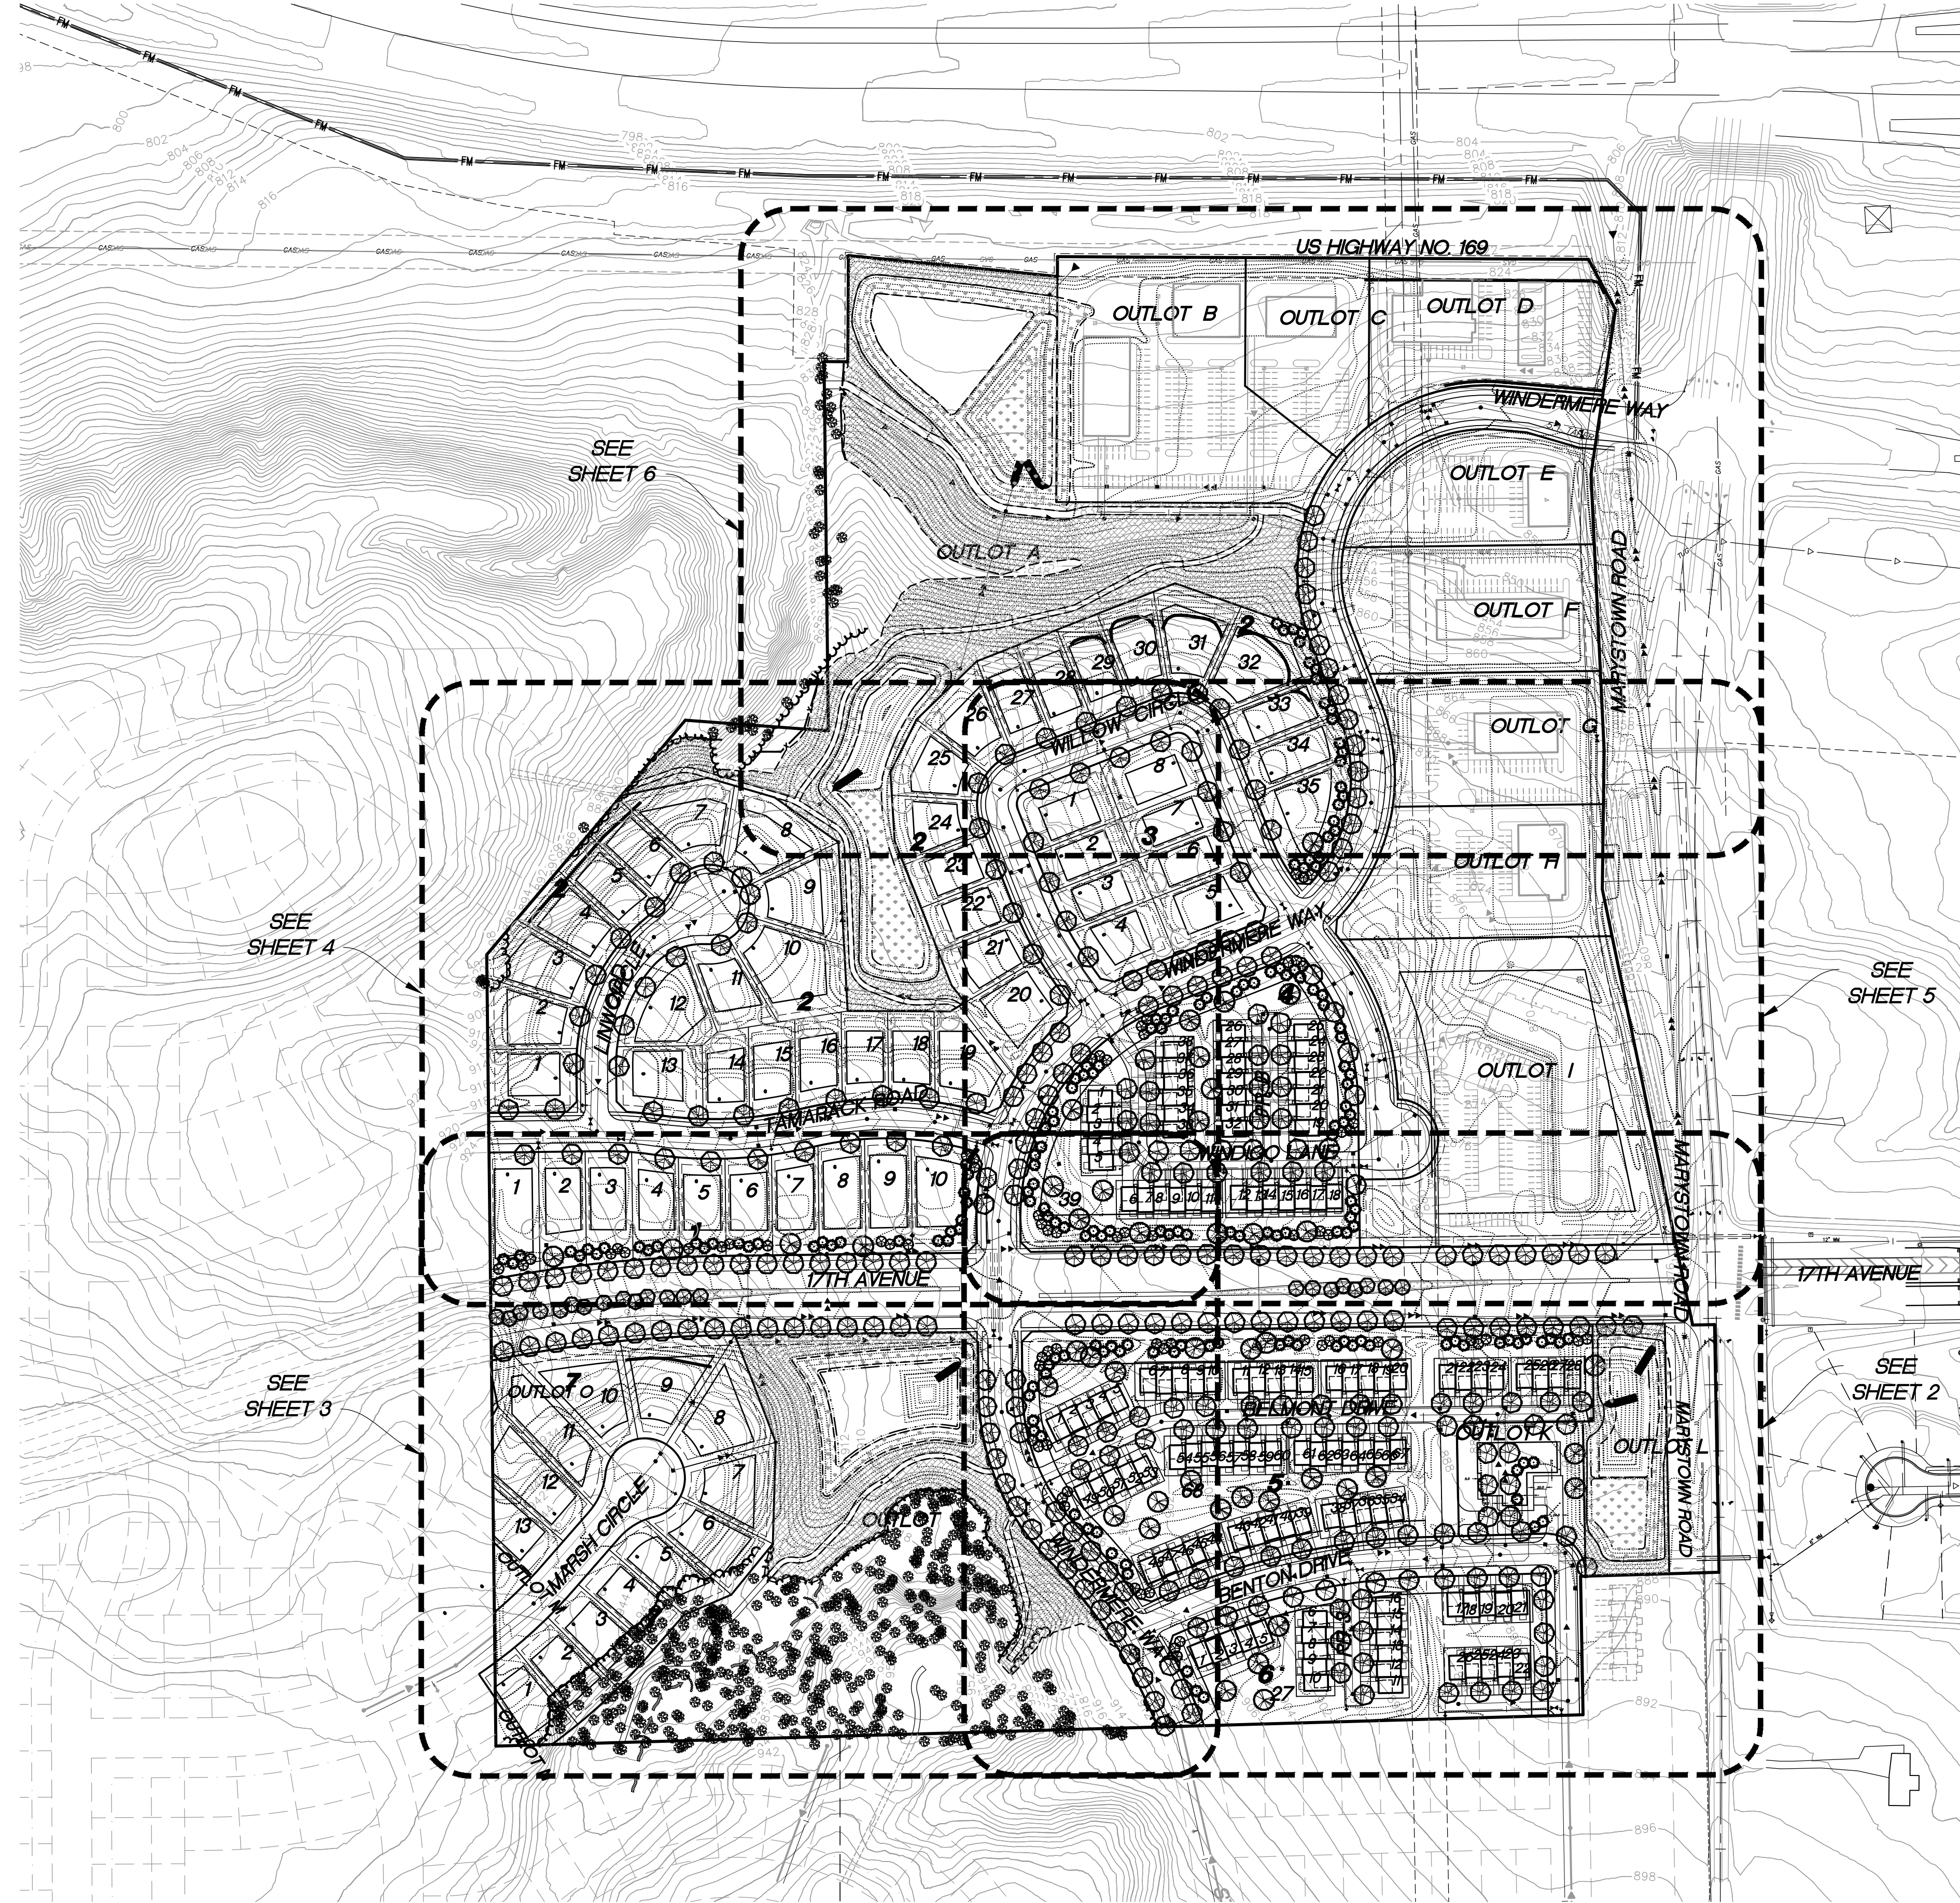

Final Plant Schedule

CODE	QTY.	COMMON/BOTANICAL NAME	SIZE	SPACING O.C.	MATURE SIZE
ABM	45	*Autumn Blaze Maple / Acer x freemanii 'Jeffersred'	2.5" BB	AS SHOWN	H 50'-60' W 40'
SGM	14	*Sienna Glen Maple / Acer x freemanii 'Sienna'	2.5" BB	AS SHOWN	H 50'-60' W 40'
NWM	41	Northwood Maple / Acer rubrum 'Northwood'	2.5" BB	AS SHOWN	H 50' W 35'
AGG	22	Autumn Gold Ginkgo / Ginkgo biloba 'Autumn Gold'	1.5"BB/#25 Cont.	AS SHOWN	H 50' W 30'
BRO	9	Bur Oak / Quercus macrocarpa	2.5" BB	AS SHOWN	H 60'-80' W 60'-80'
NPO	11	Northern Pin Oak / Quercus ellipsoidalis	2.5" BB	AS SHOWN	H 50'-60' W 45'
REO	33	Red Oak / Quercus rubra	2.5" BB	AS SHOWN	H 60'-80' W 40'-50'
SWO	33	Swamp White Oak / Quercus bicolor	2.5" BB	AS SHOWN	H 50'-60' W 40'-50'
FYL	26	Frontyard Linden / Tilia americana 'Frontyard'	2.5" BB	AS SHOWN	H 60'-70' W 30'-40'
BOL	34	Boulevard Linden / Tilia americana 'Boulevard'	2.5" BB	AS SHOWN	H 50'-60' W 25'-30'
RVB	11	River Birch / Betula nigra	2.5" BB	AS SHOWN	H 40'-60' W 30'-40'
PRE	36	Princeton Elm / Ulmus americana 'Princeton'	2.5" BB	AS SHOWN	H 60' W 40'
ACE	35	Accolade Elm / Ulmus japonica x wilsoniana 'Morton'	2.5" BB	AS SHOWN	H 70' W 40'-50'
SHL	25	Skyline Honeylocust / Gleditsia tricanthos var. inermis 'Skycole'	2.5" BB	AS SHOWN	H 50' W 30'-35'
TCH	15	Thornless Cockspur Hawthorn / Crataegus crusgalli 'Inermis'	2" BB	AS SHOWN	H 15'-20' W 15'-20'
JTL	11	Japanese Tree Lilac / Syringa reticulata	6' HT., BB CLUMP	AS SHOWN	H 25'-30' W 20'-25'
PRC	16	Prairie Rose Crab / Malus 'Prairie Rose'	2" BB	AS SHOWN	H 20' W 20'
PFC	6	Prairiefire Crab / Malus 'Prairiefire'	2" BB	AS SHOWN	H 15'-20' W 20'
SSC	21	Spring Snow Crab / Malus 'Spring Snow'	2" BB	AS SHOWN	H 25'-30' W 15'-20'
BHS	32	*Black Hills Spruce / Picea glauca densata	6' HT., BB	AS SHOWN	H 30'-40' W 20'-30'
NOS	41	Norway Spruce / Picea abies	6' HT., BB	AS SHOWN	H 60'-80' W 25'-30'
NOP	49	Norway Pine / Pinus resinosa	6' HT., BB	AS SHOWN	H 50'-80' W 30'-40'
SCP	22	Scotch Pine / Pinus sylvestris	6' HT., BB	AS SHOWN	H 40'-60' W 30'-40'
WHP	31	White Pine / Pinus strobus	6' HT., BB	AS SHOWN	H 50'-80' W 30'-40'

NOTE: TREES MARKED WITH * INDICATE LIMITED USE SPECIES IN CITY OF SHAKOPEE.
QUANTITIES ON PLAN SUPERSEDE LIST QUANTITIES IN THE EVENT OF A DISCREPANCY.

Single Family Landscape Requirements

SINGLE FAMILY RESIDENTIAL REQUIREMENTS:	106 TREES
* EACH LOT SHALL HAVE A MINIMUM ON 2 NON-ORNAMENTAL TREES IN THE FRONT YARD. ONE MAY BE LOCATED IN REAR OR SIDE YARD DUE TO SPACE LIMITATIONS. (53 PROPOSED SINGLE FAMILY LOTS)	

Single Family Landscape Provisions

TOTAL SINGLE FAMILY LANDSCAPING PROVIDED:	271 TREES
* STREET TREES:	138 TREES
* BUFFER DECIDUOUS TREES:	5 TREES
* BUFFER EVERGREEN TREES:	56 TREES
* BUFFER ORNAMENTAL TREES:	19 TREES
* FUTURE YARD TREES (BY BUILDER):	53 TREES

Multi Family Landscape Requirements

MULTI FAMILY LANDSCAPING REQUIRED:	
* AT LEAST 15% OF THE LOT AREA SHALL BE LANDSCAPED.	
MINIMUM LANDSCAPE UNITS REQUIRED:	1,179 UNITS
* A MINIMUM OF 3 UNITS OF LANDSCAPING SHALL BE REQUIRED FOR EACH 1,000 SF OF GROSS FLOOR AREA UP TO 10,000. (TOTAL SF OF GROSS FLOOR AREA PER TOWHOM E UNIT = 2,433 SF) (TOTAL TOWNHOME UNITS = 131) MAX. OF 50% OF UNITS MAY BE SHRUBS AND 25% OF UNITS MAY BE ORNAMENTAL TREES. MINIMUM AMOUNT OF DECIDUOUS OVERSTORY, ORNAMENTAL OR EVERGREEN TREES.	
IMPERVIOUS AREAS MITIGATION:	590 TREES
* ONE SHADE TREE SHALL BE REQUIRED FOR EACH 4,000 SF OF IMPERVIOUS AREA. (TOTAL IMPERVIOUS AREA = 222,500 SF)	
MINIMUM CALIPER INCHES EQUIVALENT:	807.5 CAL. IN.
646 TREES X 1.25" (MINIMUM SIZE) = 807.5 CAL. IN. 807.5 CAL. IN. / 2.5" (PROPOSED SIZE) = 323 TREES	
323 TREES	

Multi Family Landscape Provisions

TOTAL MULTI FAMILY LANDSCAPING PROVIDED:	969.5 CAL. IN.	401 TREES
* STREET TREES:	474.5 CAL. IN.	193 TREES
* BUFFER DECIDUOUS TREES:	97.5 CAL. IN.	39 TREES
* BUFFER EVERGREEN TREES:	297.5 CAL. IN.	119 TREES
* BUFFER ORNAMENTAL TREES:	100.0 CAL. IN.	50 TREES
* FOUNDATION SHRUBS:		1,463 SHRUBS

Overall Project Requirements

TOTAL LANDSCAPING REQUIRED:	
* TREES: (106 SINGLE FAMILY & 323 MULTI FAMILY)	
* SHRUBS: (50% OF 1,179 MULTIFAMILY UNITS REQUIRED)	
* TREE PRESERVATION REPLACEMENT	
429 TREES	
589 SHRUBS	
0 TREES	

Overall Project Provisions

TOTAL LANDSCAPING PROVIDED:	
* TREES: (271 SINGLE FAMILY & 401 MULTIFAMILY)	
* SHRUBS: (ESTIMATED 11 MULTI FAMILY FOUNDATION SHRUBS PER UNIT)	
672 TREES	
1,463 SHRUBS	


Native Seeding Legend

	DENOTES MESIC PRAIRIE SOUTHEAST NATIVE MIX (35-641) TOTAL AREA (5.6 AC)
	DENOTES WET MEADOW SOUTH & WEST NATIVE MIX (34-271) TOTAL AREA (3.0 AC)
	LITTLE BLUESTEM URBAN PRAIRIE BWSR PILOT SEED MIX TOTAL AREA (0.2 AC)

- * ALL DISTURBED AREAS TO BE SODDED UNLESS NOTED OTHERWISE
- * TURF WITHIN R/W TO BE HYDROSEEDDED.
- * CITY MEDIANS SEEDDED WITH LITTLE BLUESTEM URBAN PRAIRIE PILOT SEED MIX SHALL HAVE 2' MAINTENANCE STRIP B.O.C.
- * SEE CITY OF SHAKOPEE 3 YEAR NATIVE PLANT SEEDING & MAINTENANCE PLAN REQUIREMENTS BEFORE BEGINNING WORK.

Planting Legend

	DENOTES STREET TREE
	DENOTES BUFFER EVERGREEN
	DENOTES BUFFER DECIDUOUS TREE
	DENOTES BUFFER ORNAMENTAL
	FUTURE YARD TREE (BY BUILDER)

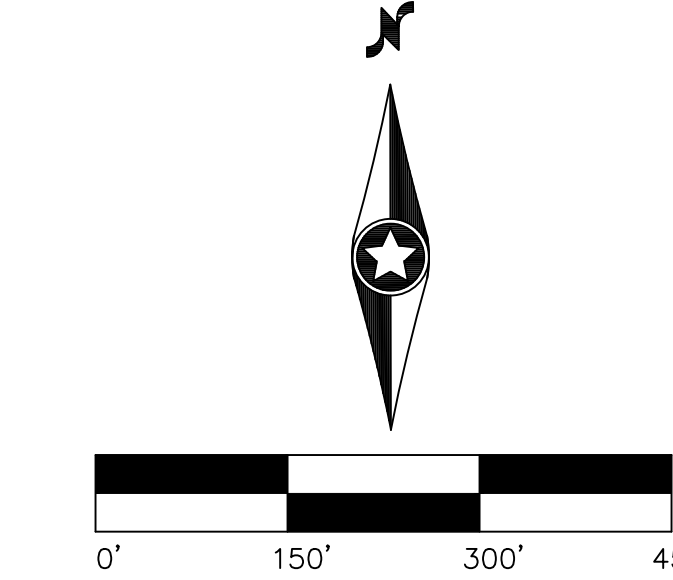

Call 48 Hours before digging:
811 or call811.com
Common Ground Alliance 0000615PLF01.dwg
Date: 05/08/17 Sheet: 1 OF 7

Westwood

Phone (952) 937-5150 7699 Anagram Drive
Fax (952) 937-5822 Eden Prairie, MN 55344
Toll Free (888) 937-5150 westwoods.com
Westwood Professional Services, Inc.

I hereby certify that this plan was prepared by me or under my direct supervision and that I am a duly licensed LANDSCAPE ARCHITECT under the laws of the State of Minnesota.

Cory Meyer
Date: 05/08/17 License No. 26971

Revisions:

Designed:	NTM
Checked:	CLM
Drawn:	NTM
Record Drawing by/date:	

Prepared for:

DR Horton Custom Homes
20860 Kenbridge Court, Suite 100
Lakeville, MN, 55044

Windermere

Shakopee, Minnesota

Overall Final Landscape Plan

Little Bluestem Urban Prairie - BWSR Pilot Seed Mix


GRASS SPECIES		% OF MIX	PLS (LBS/ACRE)
BOUTELOUA CURTIPENDULA	SIDE OATS GRAMA	2.03	0.91
BOUTELOUA GRACILIS	BLUE GRAMA	0.91	0.41
BROMUS KALMII	KALM'S BROME	3.03	1.36
KOELERIA MACRANTHA	JUNEGRASS	0.18	0.08
SCHIZACHYRIUM SCOPARIUM	LITTLE BLUESTEM	6.68	3.00
LEGUME SPECIES			
ASTRAGALUS CANADENSIS	CANADA MILK VETCH	0.13	0.06
DALEA CANDIDUM	WHITE PRAIRIE CLOVER	0.13	0.06
DALEA PURPUREA	PURPLE PRAIRIE CLOVER	0.42	0.19
FORB SPECIES			
ASCLEPIAS TUBEROSA	BUTTERFLY MILKWEED	0.13	0.06
ASCLEPIAS VERTICILLATA	WHORLED MILKWEED	0.02	0.01
LIATRIS ASPERA	ROUGH BLAZING STAR	0.09	0.04
PENSTEMON GRANDIFLORUS	LARGE FLOWERED BEARDTONGUE	0.13	0.06
RUDBECKIA HIRTA	BLACK-EYED SUSAN	0.69	0.31
SOLIDAGO NEMORALIS	GRAY GOLDENROD	0.04	0.02
SOLIDAGO PTARMICOIDES	UPLAND WHITE ASTER	0.11	0.05
SYMPHYOTRICHUM ERICOIDES	HEATH ASTER	0.09	0.04
SYMPHYOTRICHUM LAEVE	SMOOTH ASTER	0.09	0.04
TRADESCANTIA BRACTEATA	BRACKETED SPIDERWORT	0.36	0.16
VERBENA STRICTA	HOARY VERVAIN	0.27	0.12
ZIZIA APTERA	HEART LEAVED ALEXANDERS	0.11	0.05
COVER CROP			
*AVENA SATIVA	OATS	84.40	37.88
TOTAL:		100.00	44.90

Wet Meadow South & West Native Seed Mix - 34-271

GRASS SPECIES		% OF MIX	PLS (LBS/ACRE)
BROMUS CILIATUS	FRINGED BROME	9.18	1.10
CALAMAGROSTIS CANADENSIS	BLUE JOINT	0.41	0.05
ELYMUS VIRGINICUS	VIRGINIA WILD RYE	8.37	1.00
LEERSIA ORYZOIDES	RICE CUT GRASS	2.07	0.25
GLYCERIA GRANDIS	TALL MANNA GRASS	1.26	0.15
GLYCERIA STRIATA	FOWL MANNA GRASS	0.83	0.10
POA PALUSTRIS	FOWL BLUE GRASS	2.88	0.35
SEDGES SPECIES			
CAREX COMOSA	BRISTLY SEDGE	1.78	0.21
CAREX SCOPARIA	POINTED-BROOM SEDGE	0.43	0.05
CAREX STIPATA	AWL-FRUITED SEDGE	1.40	0.17
CAREX STRICTA	TUSSOCK SEDGE	0.21	0.03
CAREX VULPINOIDEA	FOX SEDGE	1.13	0.14
JUNCUS TENUIS	PATH RUSH	0.34	0.04
SCIRPUS ATROVIRENS	DARK GREEN BULRUSH	1.48	0.18
SCIRPUS CYPERINUS	WOOLGRASS	0.67	0.08
FORB SPECIES			
ASCLEPIAS INCARNATA	MARSH MILKWEED	2.03	0.24
EUPATORIUM PERFORLUTUM	COMMON BONESET	0.18	0.02
EUTHAMIA GRAMINIFOLIA	GRASS-LEAVED GOLDENROD	0.06	0.01
EUTROCHUM MACULATUM	SPOTTED JOE-PYE WEEED	0.18	0.02
HELENIUM AUTUMNALE	AUTUMN SNEEZEWEED	0.23	0.03
HELIANTHUS GROSSESERRATUS	SAWTOOTH SUNFLOWER	0.30	0.04
LOBELIA SIPHILITICA	GREAT LOBELIA	0.13	0.02
MIMULUS RINGENS	BLUE MONKEY FLOWER	0.07	0.01
PHYCNANTHEMUM VIRGINIANUM	VIRGINIA MOUNTAIN MINT	0.53	0.06
SOLIDAGO GIGANTEA	GIANT GOLDENROD	0.14	0.02
SYMPHYOTRICHUM LANCEOLATUM	EASTERN PANICLED ASTER	0.22	0.03
SYMPHYOTRICHUM PUNICEUM	RED-STEMMED ASTER	1.42	0.17
THALICTRUM DASycARPUM	TALL MEADOW-RUE	0.12	0.01
VERBENA HASTATA	BLUE VERVAIN	1.12	0.13
VERNONIA FASCICULATA	BUNCHED IRONWEED	0.28	0.03
VERONICA STRIATA	CULVER'S ROOT	0.12	0.01
ZIZIA AUREA	GOLDEN ALEXANDERS	2.06	0.25
COVER CROP			
*AVENA SATIVA	OATS	58.37	7.00
TOTAL:		100.00	12.00

Mesic Prairie Southeast Native Seed Mix - 35-641

GRASS SPECIES		% OF MIX	PLS (LBS/ACRE)
ANDROPOGON GERARDII	BIG-BLUESTEM	7.49	0.99
BOUTELOUA CURTIPENDULA	SIDE OATS GRAMA	11.38	1.37
ELYMUS CANADENSIS	NODDING WILD RYE	8.77	1.05
ELYMUS TRACHYCAULUS	SLENDER WHEATGRASS	7.50	0.90
PANICUM VIRGATUM	SWITCHGRASS	1.78	0.21
SCHIZACHYRIUM SCOPARIUM	LITTLE BLUESTEM	10.59	1.27
SORGHASTRUM NUTANS	INDIAN GRASS	16.68	2.00
FORB SPECIES			
ASCLEPIAS TUBEROSA	BUTTERFLY MILKWEED	0.53	0.06
ASCLEPIAS VERTICILLATA	WHORLED MILKWEED	0.10	0.01
ASTRAGALUS CANADENSIS	CANADA MILK VETCH	1.33	0.16
CHAMAECRISTA FASCICULATA	PARTRIDGE PEA	5.00	0.60
DALEA CANDIDUM	WHITE PRAIRIE CLOVER	0.07	0.01
DALEA PURPUREA	PURPLE PRAIRIE CLOVER	0.76	0.09
DESMODIUM CANADENSE	CANADA-TICK TREFOIL	1.24	0.15
HELIOPSIS HELIANTHOIDES	OX-EYE	0.43	0.05
LIATRIS ASPERA	ROUGH BLAZING STAR	0.21	0.03
LIATRIS PYNOSTACHYA	GREAT BLAZING STAR	0.29	0.03
MONARDA FISTULOSA	WILD BERGAMOT	0.06	0.01
OLIGONEURON RIGIDUM	STIFF GOLDENROD	0.17	0.02
RATIBIDA PINNATA	GRAY-HEADED CONEFLOWER	0.15	0.02
RUDBECKIA HIRTA	BLACK-EYED SUSAN	0.38	0.05
SYMPHYOTRICHUM ERICOIDES	HEATH ASTER	0.05	0.01
SYMPHYOTRICHUM LAEVE	SMOOTH ASTER	0.41	0.05
TRADESCANTIA BRACTEATA	BRACKETED SPIDERWORT	0.34	0.04
VERBENA HASTATA	BLUE VERVAIN	0.37	0.04
VERBENA STRICTA	HOARY VERVAIN	0.85	0.10
ZIZIA UREA	GOLDEN ALEXANDERS	0.60	0.07
COVER CROP			
*AVENA SATIVA	OATS	22.47	2.70
TOTAL:		100.00	12.00

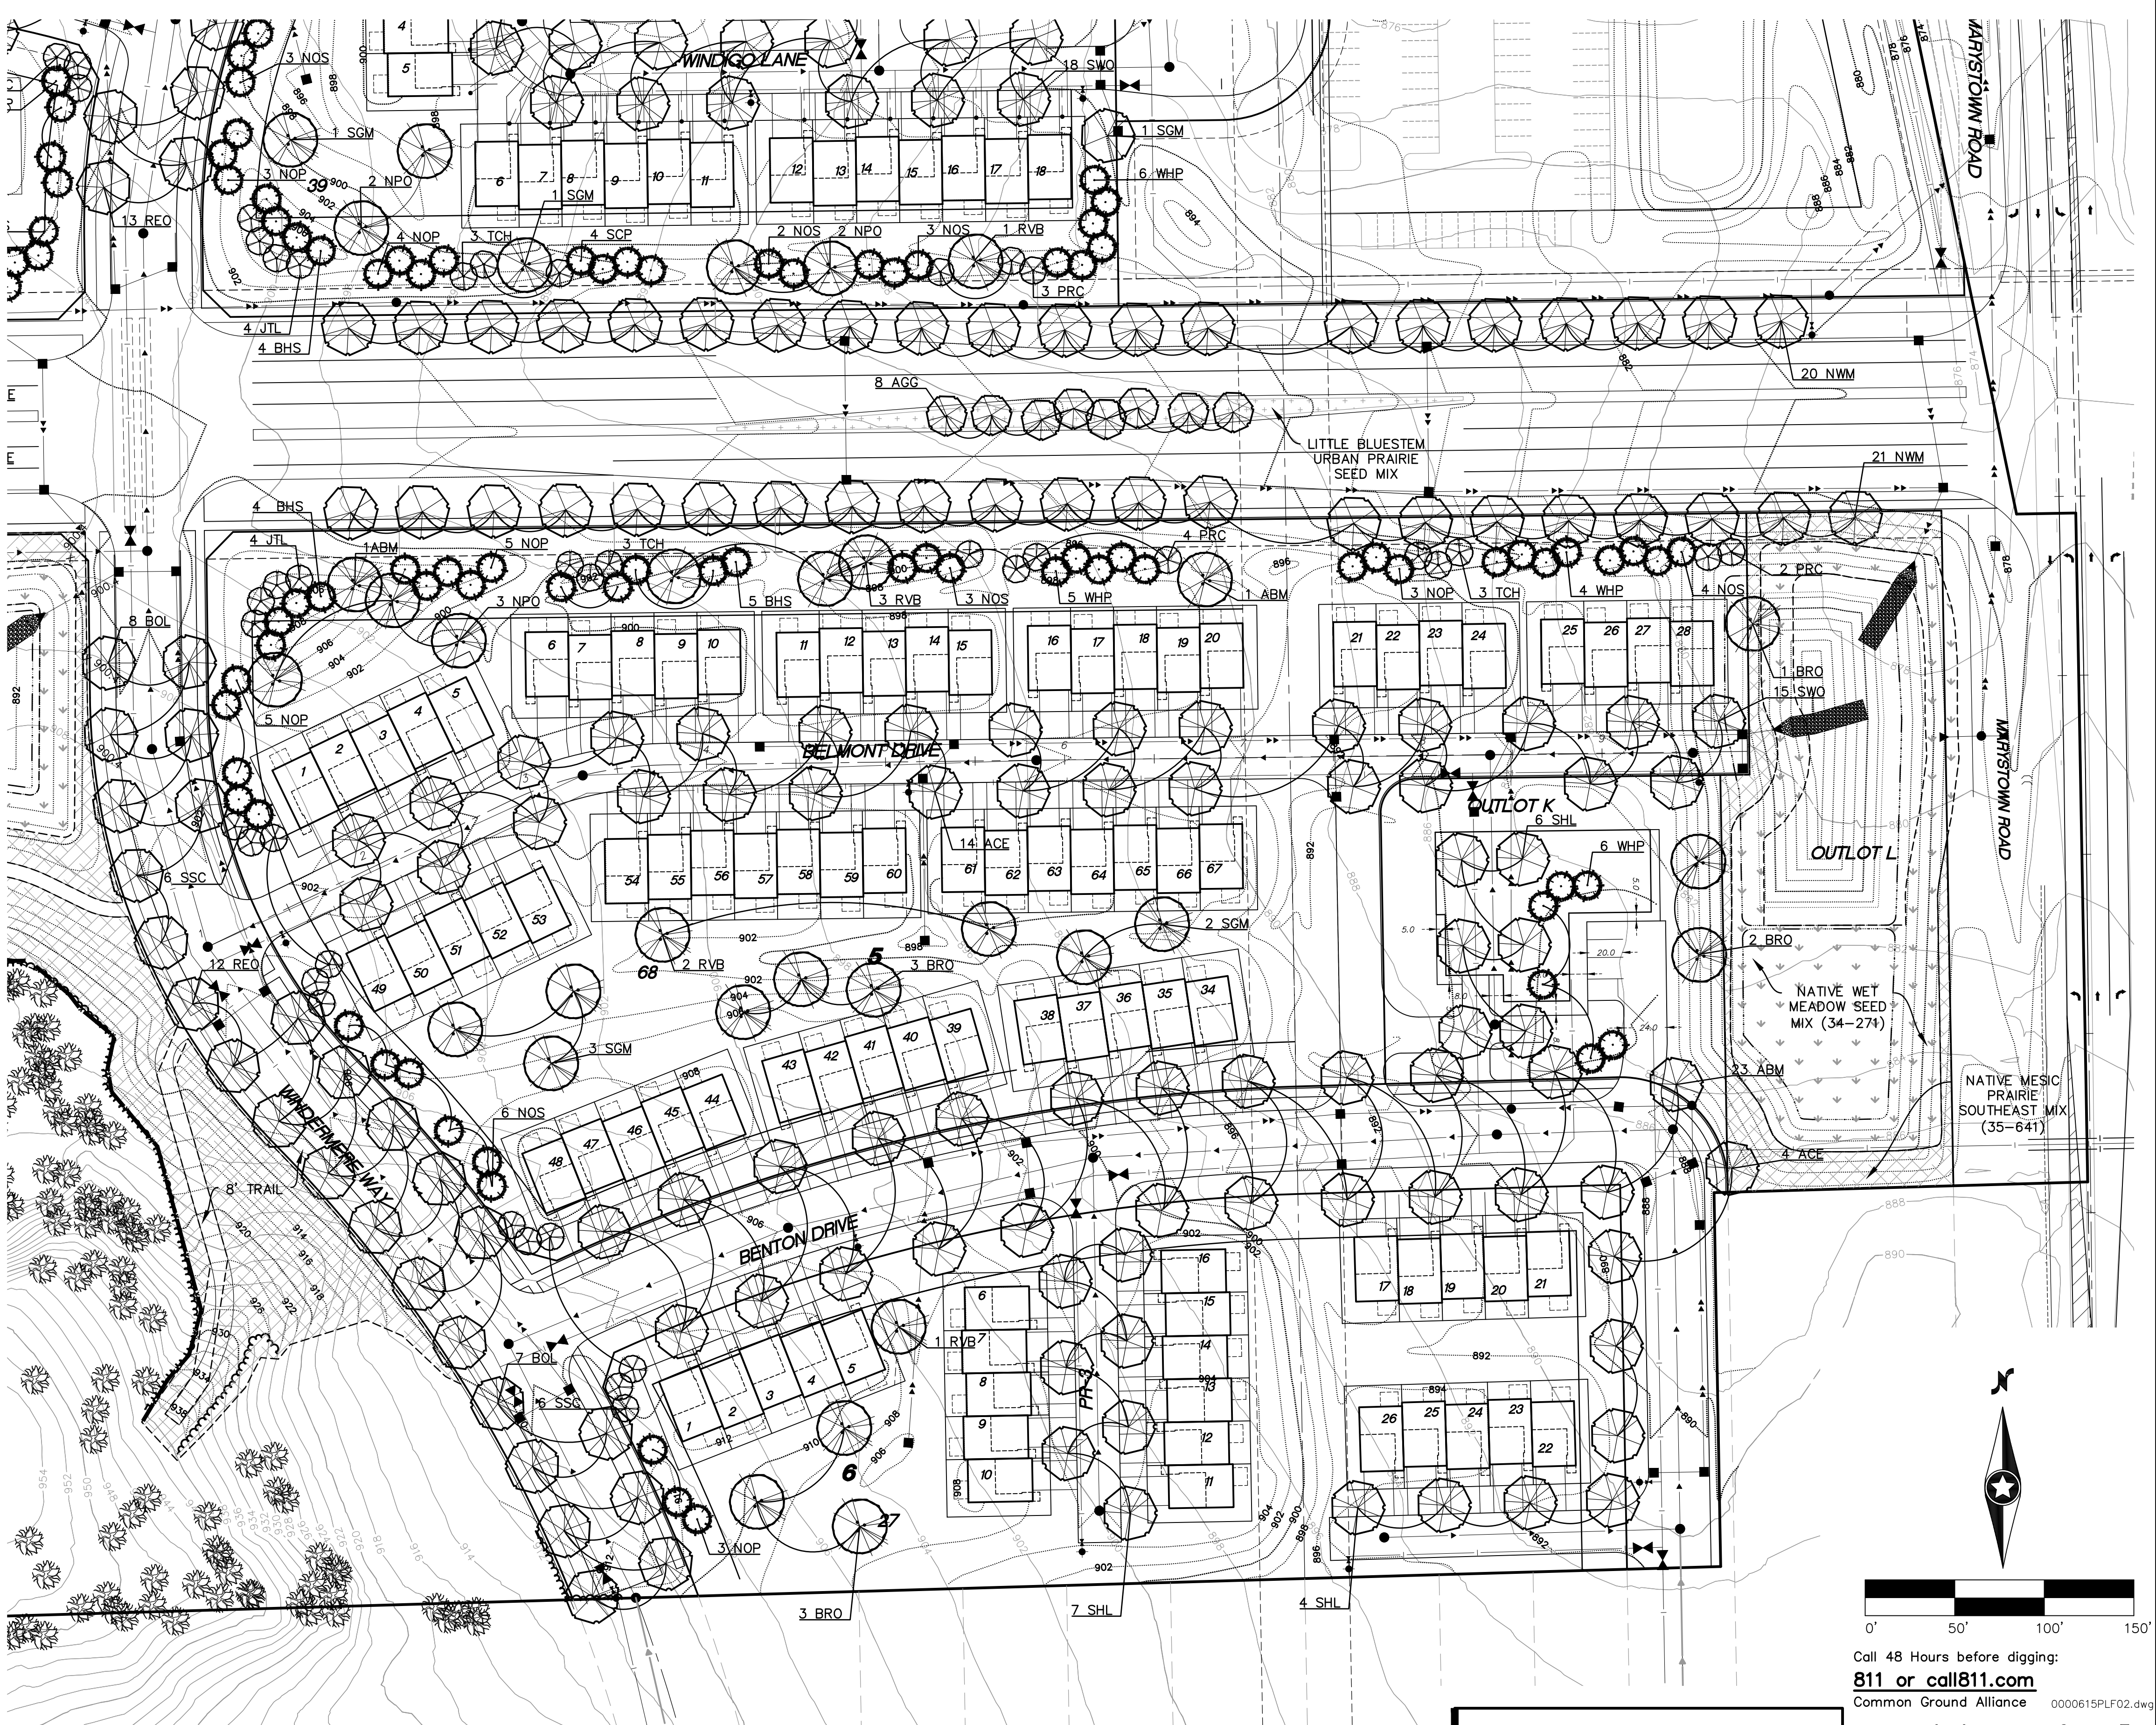

Westwood

Phone (952) 937-5150 7699 Anagram Drive
Fax (952) 937-5822 Eden Prairie, MN 55344
Toll Free (888) 937-5150 westwoodps.com
Westwood Professional Services, Inc.

I hereby certify that this plan was prepared by me or under my direct supervision and that I am a duly licensed LANDSCAPE ARCHITECT under the laws of the State of Minnesota.

Cory Meyer
Date: 05/08/17 License No. 26971

Revisions:

Designed:	NTM
Checked:	CLM
Drawn:	NTM
Record Drawing by/date:	

Prepared for:


DR Horton Custom Homes
20860 Kenbridge Court, Suite 100
Lakeville, MN, 55044

Windermere


Shakopee, Minnesota

Final Landscape Plan


Call 48 Hours before digging:
811 or call811.com
Common Ground Alliance 0000615PLF02.dwg
Date: 05/08/17 Sheet: 2 OF 7

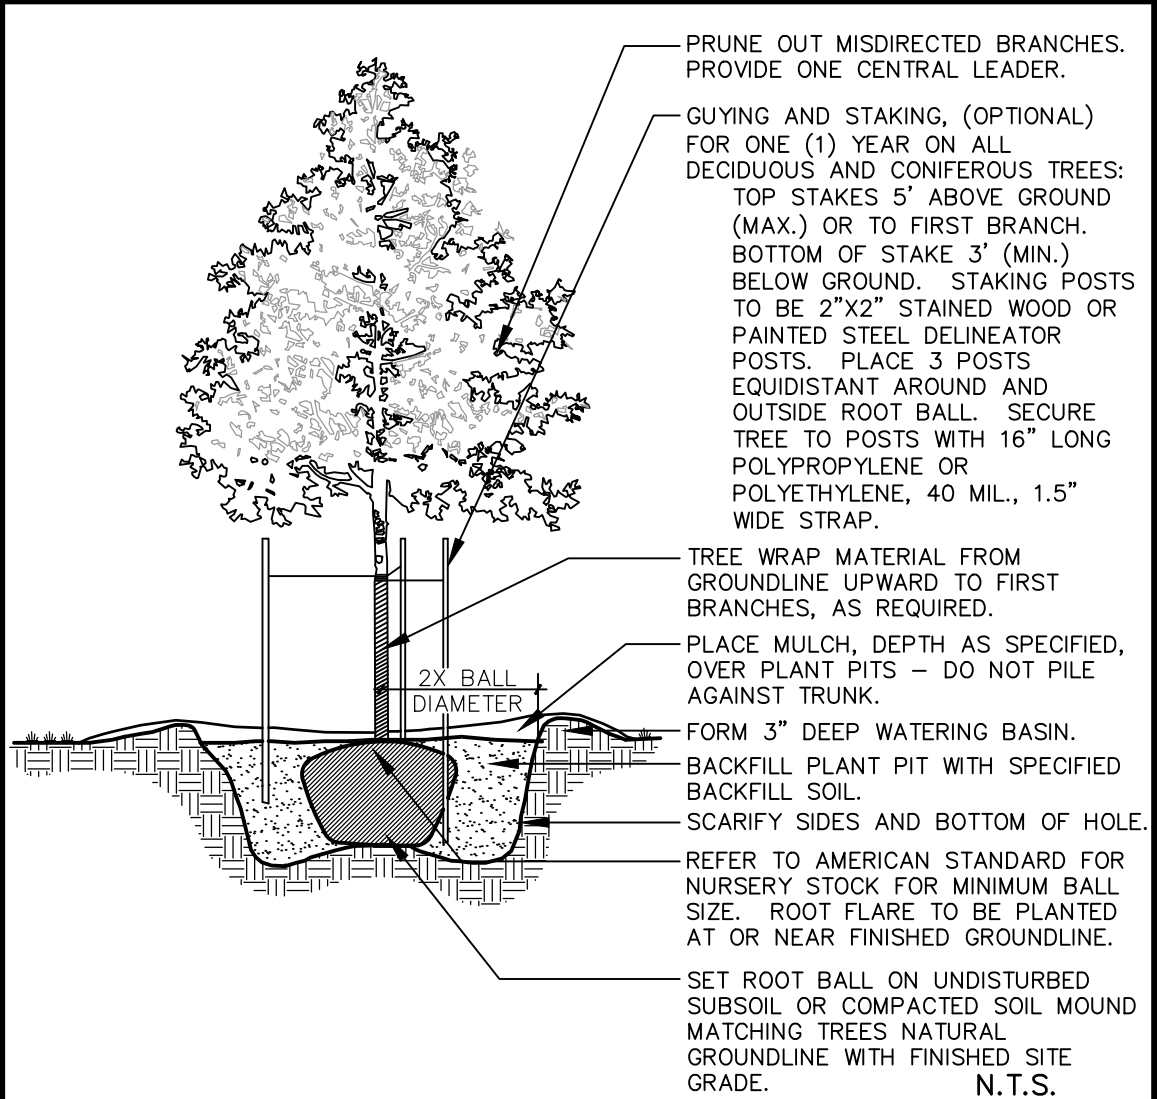


Westwood DECIDUOUS TREE PLANTING LAST REVISED: 06/05/13 LA28

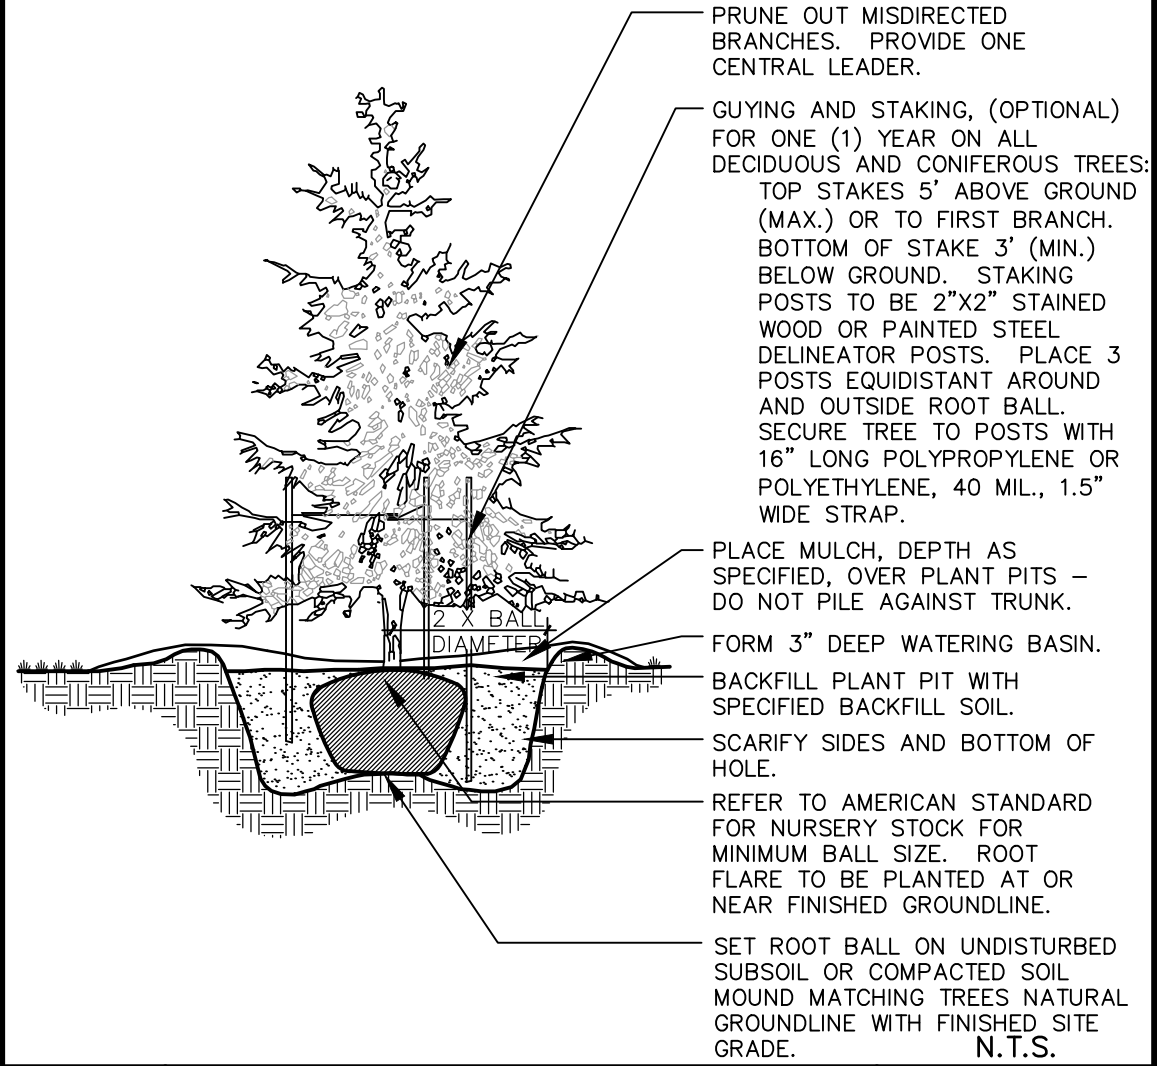

Westwood EVERGREEN TREE PLANTING LAST REVISED: 06/05/13 LA29

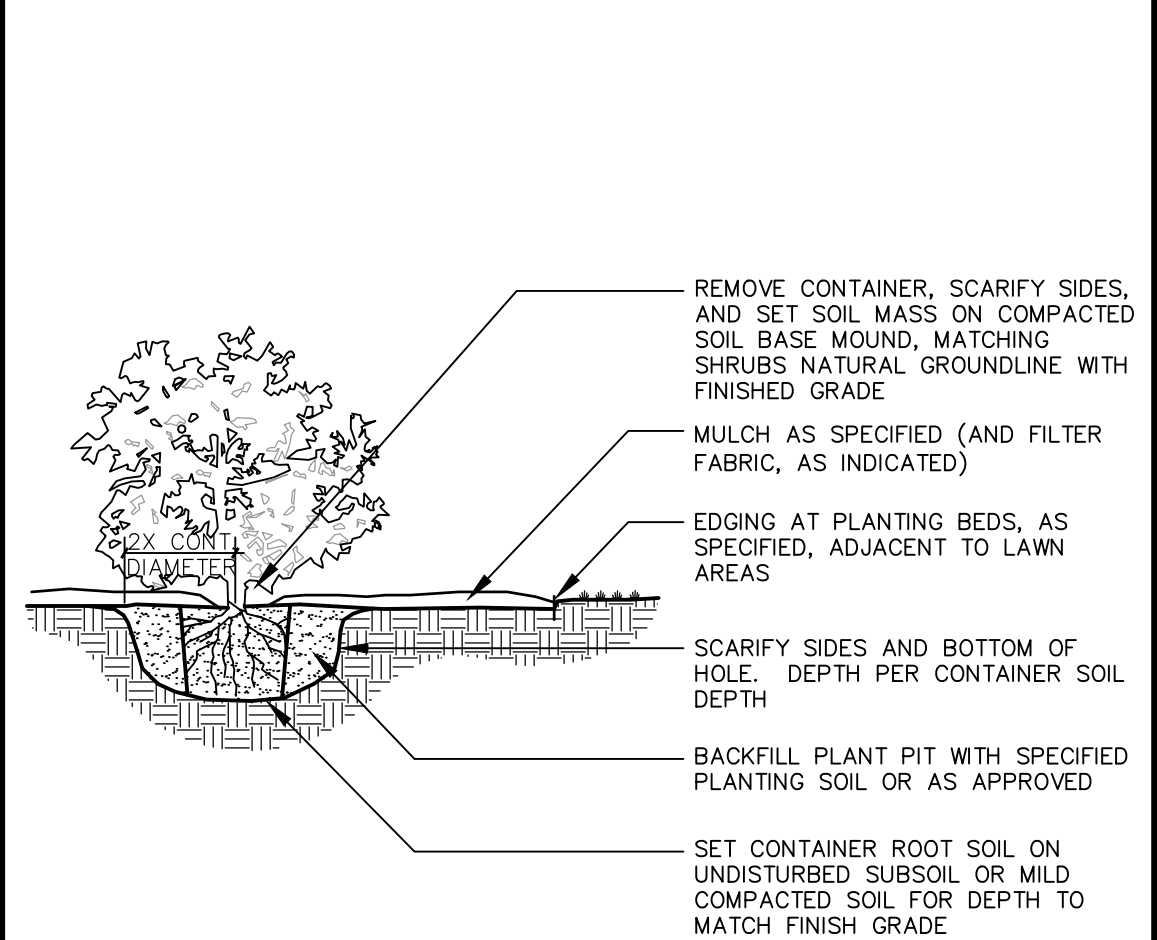

Westwood SHRUB & PERENNIAL CONTAINER PLANTING LAST REVISED: 06/05/13 LA27-C

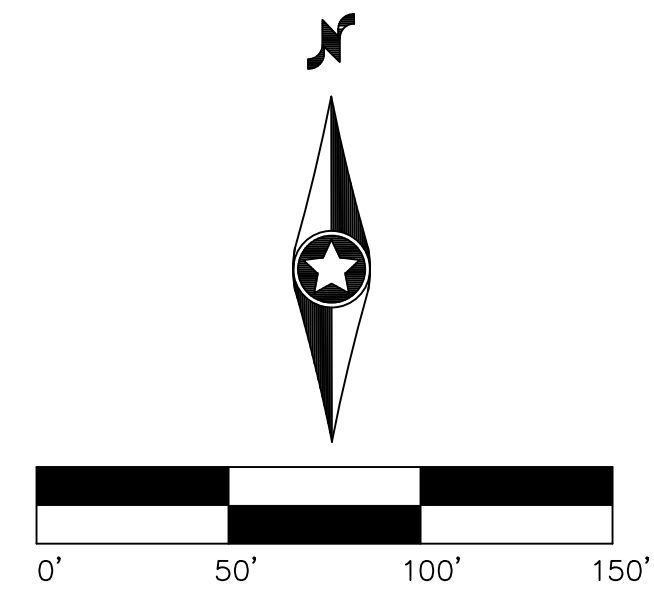

Call 48 Hours before digging:
811 or call811.com
Common Ground Alliance 0000615PLF03.dwg
Date: 05/08/17 Sheet: 3 OF 7

Westwood

Phone (952) 937-5150 7699 Anagram Drive
Fax (952) 937-5822 Eden Prairie, MN 55344
Toll Free (888) 937-5150 westwoodsps.com
Westwood Professional Services, Inc.

I hereby certify that this plan was prepared by me or under my direct supervision and that I am a duly licensed LANDSCAPE ARCHITECT under the laws of the State of Minnesota.

Cory Meyer
Cory Meyer
Date: 05/08/17 License No. 26971

Revisions:	

Designed:	NTM
Checked:	CLM
Drawn:	NTM
Record Drawing by/date:	

Prepared for:

DR Horton Custom Homes
20860 Kenbridge Court, Suite 100
Lakeville, MN, 55044

Windermere

Shakopee, Minnesota

Final Landscape Plan




Planting Notes

1. CONTRACTOR SHALL CONTACT GOPHER "ONE CALL" (651-454-0002 or 800-252-1166) TO VERIFY LOCATIONS OF ALL UNDERGROUND UTILITIES PRIOR TO INSTALLATION OF ANY PLANTS OR LANDSCAPE MATERIAL.
2. ACTUAL LOCATION OF PLANT MATERIAL IS SUBJECT TO FIELD AND SITE CONDITIONS.
3. NO PLANTING WILL BE INSTALLED UNTIL ALL GRADING AND CONSTRUCTION HAS BEEN COMPLETED IN THE IMMEDIATE AREA.
4. CONTRACTOR SHALL PROVIDE ONE YEAR GUARANTEE OF ALL PLANT MATERIALS. THE GUARANTEE BEGINS ON THE DATE OF THE LANDSCAPE ARCHITECT'S OR OWNER'S WRITTEN ACCEPTANCE OF THE INITIAL PLANTING. REPLACEMENT PLANT MATERIAL SHALL HAVE A ONE YEAR GUARANTEE COMMENCING UPON PLANTING.
5. ALL PLANTS TO BE SPECIMEN GRADE, MINNESOTA-GROWN AND/OR HARDY. SPECIMEN GRADE SHALL ADHERE TO, BUT IS NOT LIMITED BY, THE FOLLOWING STANDARDS:
ALL PLANTS SHALL BE FREE FROM DISEASE, PESTS, WOUNDS, SCARS, ETC.
ALL PLANTS SHALL BE FREE FROM NOTICEABLE GAPS, HOLES, OR DEFORMITIES.
ALL PLANTS SHALL HAVE HEAVY, HEALTHY BRANCHING AND LEAFING.
CONIFEROUS TREES SHALL HAVE AN ESTABLISHED MAIN LEADER AND A HEIGHT TO WIDTH RATIO OF NO LESS THAN 5:3.
6. PLANTS TO MEET AMERICAN STANDARD FOR NURSERY STOCK (ANSI Z60.1-2004 OR MOST CURRENT VERSION) REQUIREMENTS FOR SIZE AND TYPE SPECIFIED.
7. PLANTS TO BE INSTALLED AS PER MNLA & ANSI STANDARD PLANTING PRACTICES.
8. PLANTS SHALL BE IMMEDIATELY PLANTED UPON ARRIVAL AT SITE. PROPERLY HEEL-IN MATERIALS IF NECESSARY; TEMPORARY ONLY.
9. PRIOR TO PLANTING, FIELD VERIFY THAT THE ROOT COLLAR/ROOT FLAIR IS LOCATED AT THE TOP OF THE BALLED & BURLAP TREE. IF THIS IS NOT THE CASE, SOIL SHALL BE REMOVED DOWN TO THE ROOT COLLAR/ROOT FLAIR. WHEN THE BALLED & BURLAP TREE IS PLANTED, THE ROOT COLLAR/ROOT FLAIR SHALL BE EVEN OR SLIGHTLY ABOVE FINISHED GRADE.
10. REMOVE POT ON POTTED PLANTS; SPLIT AND BREAK APART PEAT POTS.
11. PRUNE PLANTS AS NECESSARY - PER STANDARD NURSERY PRACTICE AND TO CORRECT POOR BRANCHING.
12. WRAP ALL SMOOTH-BARKED TREES - FASTEN TOP AND BOTTOM. REMOVE BY APRIL 1ST.
13. STAKING OF TREES OPTIONAL; REPOSITION, PLUMB AND STAKE IF NOT PLUMB AFTER ONE YEAR.
14. THE NEED FOR SOIL AMENDMENTS SHALL BE DETERMINED UPON SITE SOIL CONDITIONS PRIOR TO PLANTING. LANDSCAPE CONTRACTOR SHALL NOTIFY LANDSCAPE ARCHITECT FOR THE NEED OF ANY SOIL AMENDMENTS.
15. BACKFILL SOIL TO ADHERE TO MN/DOT STANDARD SPECIFICATION 3B77 (COMMON TOPSOIL BARROW) AND TO BE NATIVE TOP SOIL FROM SITE FREE OF ROOTS, ROCKS LARGER THAN ONE INCH, SUBSOIL DEBRIS, AND LARGE WEEDS UNLESS SPECIFIED OTHERWISE.
16. THREE INCHES OF SHREDDED HARDWOOD BARK MULCH SHALL BE USED AROUND ALL TREES WITHIN TURF AREAS.
17. ALL INDIVIDUAL LOT AREAS TO BE SODDED UNLESS OTHERWISE NOTED. SOD TO BE STANDARD MINNESOTA GROWN AND HARDY BLUEGRASS MIX. ALL SOD AREAS SHALL BE PREPARED WITH 4" OF TOPSOIL AND RAKED TO REMOVE DEBRIS AND ENSURE DRAINAGE.
18. PROVIDE IRRIGATION TO ALL SODDED AREAS ON SITE. IRRIGATION OF STREET & BUFFER TREES WITHIN INDIVIDUAL LOTS & BOULEVARD SOD AREAS TO BE RESPONSIBILITY OF INDIVIDUAL HOMEOWNERS. IRRIGATION WILL BE DESIGN/BUILD BY LANDSCAPE CONTRACTOR. BUFFER TREES AND SOD AREAS WITHIN OUTLOTS TO BE IRRIGATED BY HOA. NO IRRIGATION TO BE PROVIDED IN NATIVE SEEDED OUTLOTS/PARKS.
19. CONTRACTOR SHALL PROVIDE NECESSARY WATERING OF PLANT MATERIALS UNTIL THE PLANT IS FULLY ESTABLISHED OR IRRIGATION SYSTEM IS OPERATIONAL. OWNER WILL NOT PROVIDE WATER FOR CONTRACTOR.
20. REPAIR, REPLACE, OR PROVIDE SOD/SEED AS REQUIRED FOR ANY ROADWAY BOULEVARD AREAS ADJACENT TO THE SITE DISTURBED DURING CONSTRUCTION.
21. PLANTINGS IN OUTLOTS CANNOT AFFECT PATHWAYS ACCESSSES FOR SNOW PLOWING AND OTHER MAINTENANCE REQUIREMENTS.
22. ALL INTERSECTIONS NEED TO MEET 30' SIGHT TRIANGLE DISTANCE REGULATIONS AND ORDINANCES.
23. EASEMENTS THAT CONTAIN PUBLIC STRUCTURES AND UTILITIES MUST BE KEPT FREE OF LANDSCAPING.
24. REPAIR ALL DAMAGE TO PROPERTY FROM PLANTING OPERATIONS AT NO COST TO OWNER.

Standard City Planting Notes

1. SOIL COMPACTION FOR ALL NON-STRUCTURAL LANDSCAPED AREAS (INCLUDING LANDSCAPING ISLANDS) SHALL BE BETWEEN 75%-80% OF STANDARD PROCTOR OR NOT TO EXCEED 300PSI FOR A MINIMUM OF THE 18" OF SOIL. COMPACTION SAMPLES ARE TO BE TAKEN AFTER FINAL GRADING OF THE SITE IS COMPLETE. COMPACTION SAMPLES ARE TO BE TAKEN AFTER FINAL GRADING OF THE SITE IS COMPLETE. THEY ARE TO BE SUBMITTED AND APPROVED BY THE CITY OF SHAKOPEE'S NATURAL RESOURCES DEPT. BEFORE THE INSTALLATION OF LANDSCAPING BEGINS. SAMPLES SHALL BE RANDOMLY TAKEN WITH EVEN COVERAGE OF ALL LANDSCAPED AREAS. SUBMIT SAMPLE RESULTS TO THE SHAKOPEE NATURAL RESOURCES DEPT. TO JBUSIAHN@SHAKOPEEMN.GOV OR 952-233-9371. SOILS NOT MEETING THIS REQUIREMENT ARE REQUIRED TO BE SUBSOILED TO RELIEVE COMPACTION.
2. TREES SHALL NOT BE PLANTED IN A LOCATION THAT WILL INTERFERE WITH INFRASTRUCTURE OR BE IN EXTREME COMPETITION FOR RESOURCES WITH OTHER TREES AT MATURITY. MINIMUM SPACING BETWEEN NON-ORNAMENTAL TREES IS 20 FEET.
3. THE LANDSCAPE CONTRACTOR MUST NOTIFY THE CITY OF SHAKOPEE NATURAL RESOURCE DEPT. WHEN LANDSCAPING IS COMPLETE. THE WARRANTY PERIOD SHALL NOT BEGIN UNTIL INSPECTION AND CITY ACCEPTANCE IS COMPLETE. CONTACT 952-233-9371 OR JBUSIAHN@SHAKOPEEMN.GOV.
4. NO TREES SHALL BE PLANTED WITHIN EASEMENTS OR RIGHT OF WAYS WITHOUT AN APPROVED TREE, SHRUB, AND BUSH PERMIT FROM THE CITY'S PUBLIC WORKS DEPARTMENT.
5. TREES PLANTED WITH THE RIGHT-OF-WAY MUST MEET THE FOLLOWING REQUIREMENTS:
1. MUST BE COMPLETED WITH A CONTRACTOR WHO HAS A MINNESOTA NURSERY & LANDSCAPE ASSOCIATION CERTIFIED PROFESSIONAL OR CERTIFIED ARBORIST ON STAFF AND IS OVERSEEING THE PROJECT. CONTRACTOR MUST BE APPROVED BY THE CITY ENGINEER BEFORE WORK BEGINS.
2. BEFORE PLANTING BEGINS MUST CONTACT THE CITY'S PUBLIC WORKS, NATURAL RESOURCES DIVISION TO APPROVE FINAL PLANTING LOCATIONS AND SPECIES. CALL 952-233-9371.

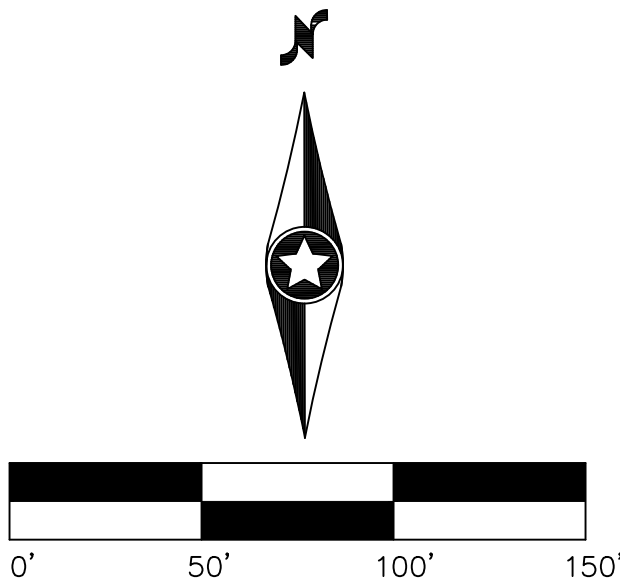

Call 48 Hours before digging:
811 or call811.com
Common Ground Alliance 0000615PLF04.dwg
Date: **05/08/17** Sheet: **4 OF 7**

Westwood

Phone (952) 937-5150 7699 Anagram Drive
Fax (952) 937-5822 Eden Prairie, MN 55344
Toll Free (888) 937-5150 westwoods.com
Westwood Professional Services, Inc.

I hereby certify that this plan was prepared by me or under my direct supervision and that I am a duly licensed LANDSCAPE ARCHITECT under the laws of the State of Minnesota.

Cory Meyer
Cory Meyer
Date: **05/08/17** License No. **26971**

Revisions:

Designed: NTM
Checked: CLM
Drawn: NTM
Record Drawing by/date: _____


Prepared for:

DR Horton Custom Homes
20860 Kenbridge Court, Suite 100
Lakeville, MN, 55044

Windermere

Shakopee, Minnesota

Final Landscape Plan

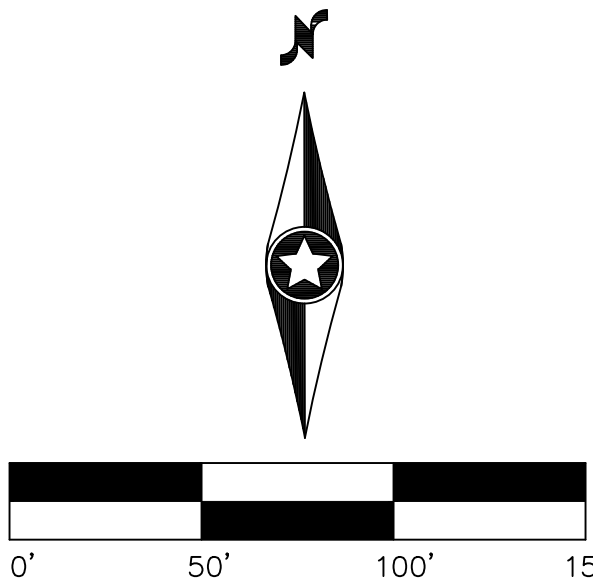

Call 48 Hours before digging:
811 or call811.com
Common Ground Alliance 0000615PLF05.dwg
Date: **05/08/17** Sheet: **5 OF 7**

Westwood

Phone (952) 937-5150 7699 Anagram Drive
Fax (952) 937-5822 Eden Prairie, MN 55344
Toll Free (888) 937-5150 westwoods.com
Westwood Professional Services, Inc.

I hereby certify that this plan was prepared by me or under my direct supervision and that I am a duly licensed LANDSCAPE ARCHITECT under the laws of the State of Minnesota.

Cory Meyer

Date: **05/08/17** License No. **26971**

Revisions:

Designed: **NTM**
Checked: **CLM**
Drawn: **NTM**
Record Drawing by/date:


Prepared for:

DR Horton Custom Homes
20860 Kenbridge Court, Suite 100
Lakeville, MN, 55044

Windermere

Shakopee, Minnesota

Final Landscape Plan

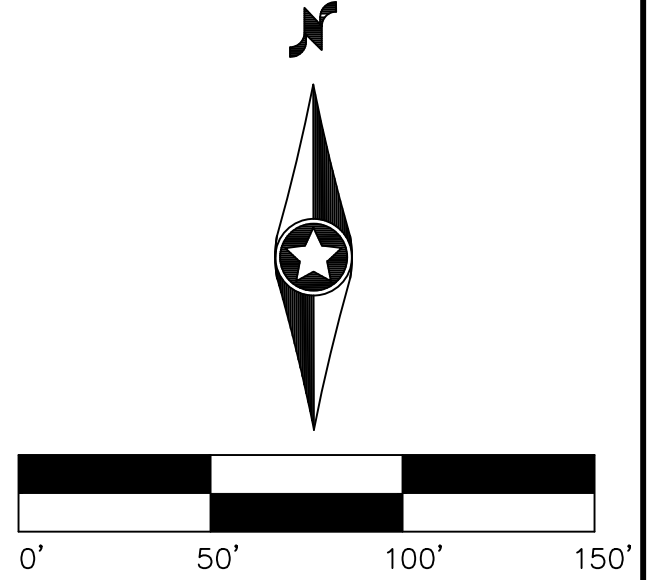

Call 48 Hours before digging:
811 or call811.com
Common Ground Alliance 0000615PLF06.dwg
Date: **05/08/17** Sheet: **6 OF 7**

Westwood

Phone (952) 937-5150 7699 Anagram Drive
Fax (952) 937-5822 Eden Prairie, MN 55344
Toll Free (888) 937-5150 westwoodsps.com
Westwood Professional Services, Inc.

I hereby certify that this plan was prepared by me or under my direct supervision and that I am a duly licensed LANDSCAPE ARCHITECT under the laws of the State of Minnesota.

Cory Meyer
Cory Meyer
Date: **05/08/17** License No. **26971**

Revisions:	


Designed:	NTM
Checked:	CLM
Drawn:	NTM
Record Drawing by/date:	

Prepared for:
DR Horton Custom Homes
20860 Kenbridge Court, Suite 100
Lakeville, MN, 55044


Windermere

Shakopee, Minnesota

Final Landscape Plan

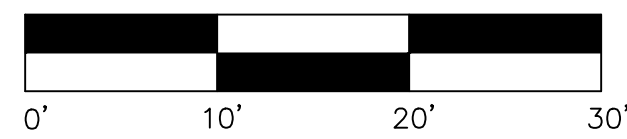

TYPE	CODE	QTY. 5 UNIT	COMMON/BOTANICAL NAME	SIZE	SPACING O.C.
SHRUBS & PERENNIALS	HSA	4	Holmstrup Arborvitae / Thuja occidentalis 'Holmstrup' <i>shade alt: no change</i>	#7 CONT.	4'-0" O.C.
	TAY	8	Taunton Yew / Taxus x media 'Taunton' <i>shade alt: no change</i>	#5 CONT.	3'-0" O.C.
	IHD	2	Ivory Halo Dogwood / Cornus alba 'Bailhala' <i>shade alt: no change</i>	#5 CONT.	5'-0" O.C.
	NFS	17	Neon Flash Spirea / Spiraea japonica 'Neon Flash' <i>shade alt: no change</i>	#5 CONT.	3'-0" O.C.
	MMW	21	My Monet Weigela / Weigela florida 'Verwig' <i>shade alt: no change</i>	#5 CONT.	2'-0" O.C.
	ABH	21	Annabelle Hydrangea / Hydrangea arborescens 'Annabelle' <i>shade alt: no change</i>	#5 CONT.	4'-0" O.C.
	LDN	6	Little Devil Ninebark / Physocarpus opulifolius 'Donna May' <i>shade alt: SEH Sieboldiana Hosta / Hosta sieboldiana 'Elgans'</i>	#5 CONT.	3'-0" O.C.
	LBS	34	Blue Heaven Little Bluestem / Schizachyrium scoparium 'Minnblue A' <i>shade alt: no change</i>	#1 CONT.	24" O.C.
	KKC	28	Kit Kat Catmint / Nepeta faassenii 'Kit Kat' <i>shade alt: FNA Fanal Astilbe / Astilbe x arendsii 'Fanal'</i>	#1 CONT. #1 CONT.	18" O.C. 18" O.C.
	RSD	10	Ruby Stella Daylily / Hemerocallis 'Ruby Stella' <i>shade alt: PAH Patriot Hosta / Hosta 'Patriot'</i>	#1 CONT. #1 CONT.	18" O.C. 18" O.C.
	PES	51	Purple Emperor Sedum / Sedum 'Purple Emperor' <i>shade alt: PPH Plum Pudding Heuchera / Heuchera 'Plum Pudding'</i>	#1 CONT. #1 CONT.	18" O.C. 18" O.C.

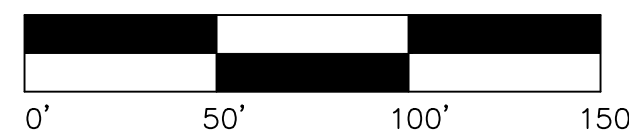

Call 48 Hours before digging:
811 or call811.com
 Common Ground Alliance 0000615PLF07.dwg
 Date: **05/08/17** Sheet: **7 OF 7**

Shakopee, Minnesota

Final Landscape Planting Details

[illegible]

Designed: NTM
 Checked: CLM
 Drawn: NTM
 Record Drawing by/date: _____

DR Horton Custom Homes
20860 Kenbridge Court, Suite 100
Lakeville, MN, 55044