



SCHNEIDER PROPERTY P.U.D.
PRELIMINARY PLAT
SHAKOPEE, MINNESOTA

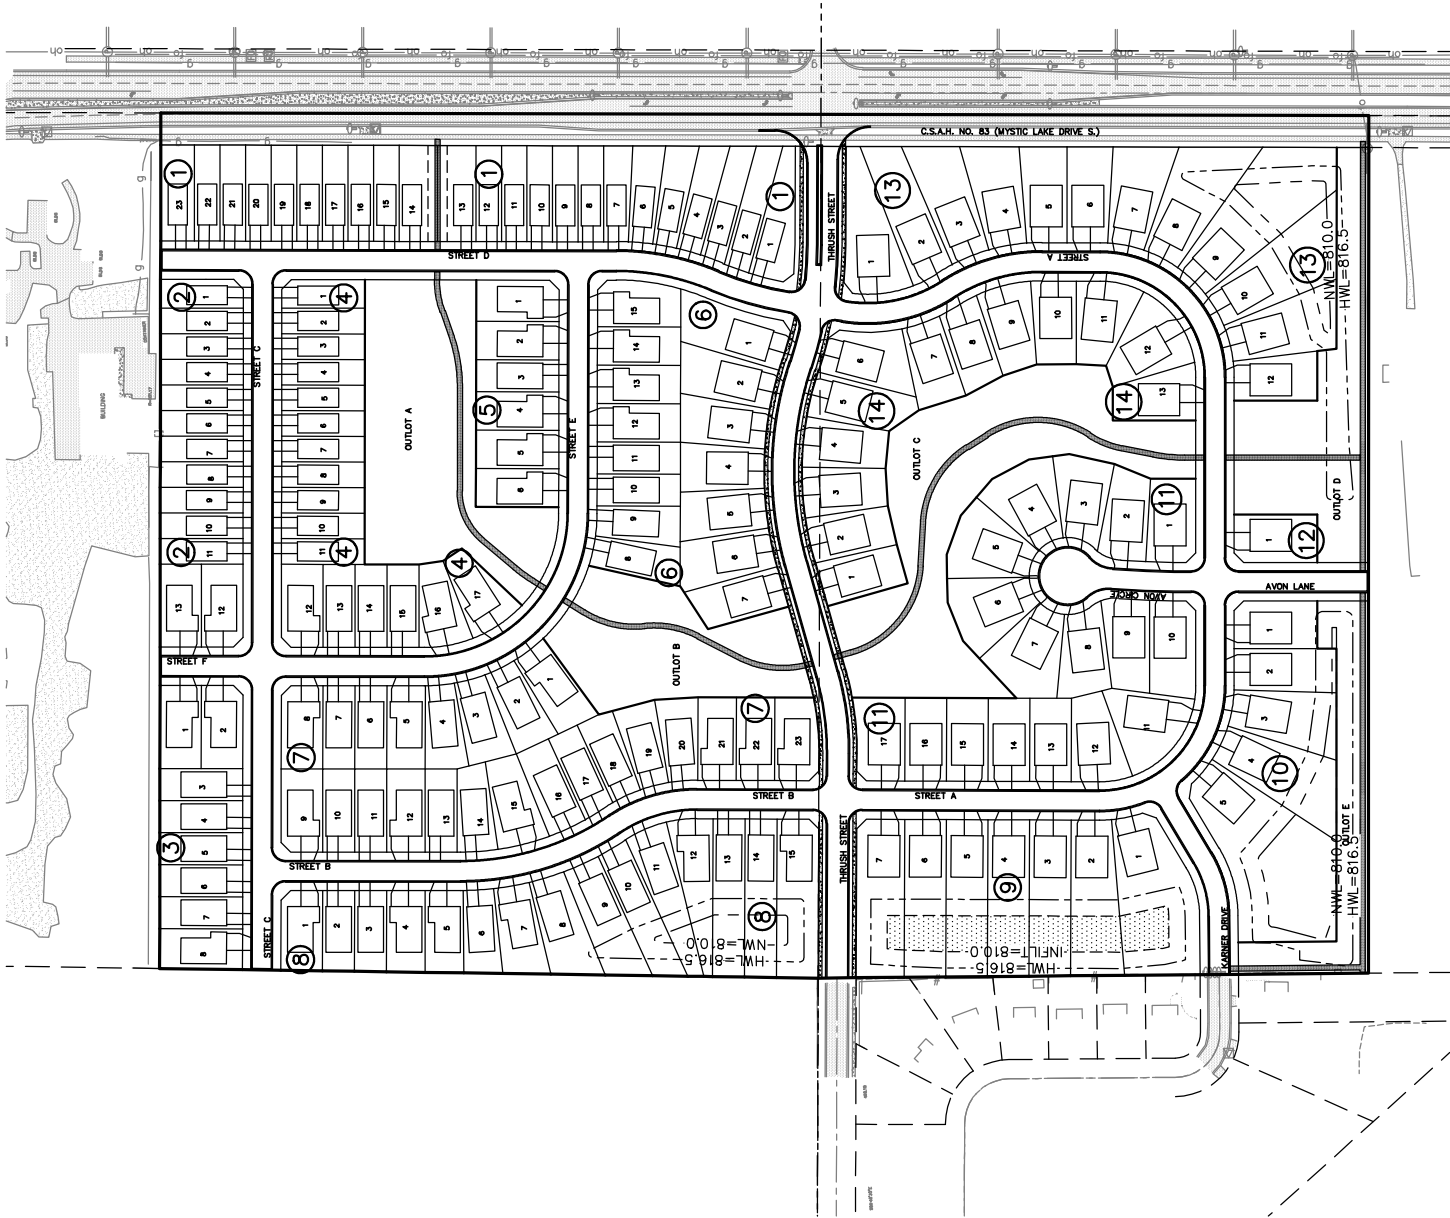


WARNING!
UNDERGROUND UTILITIES
CALL 48 HOURS BEFORE DIGGING
GOPHER STATE ONE CALL
TWIN CITIES AREA: (651) 454-0002
MN. TOLL FREE: 1-800-252-1166

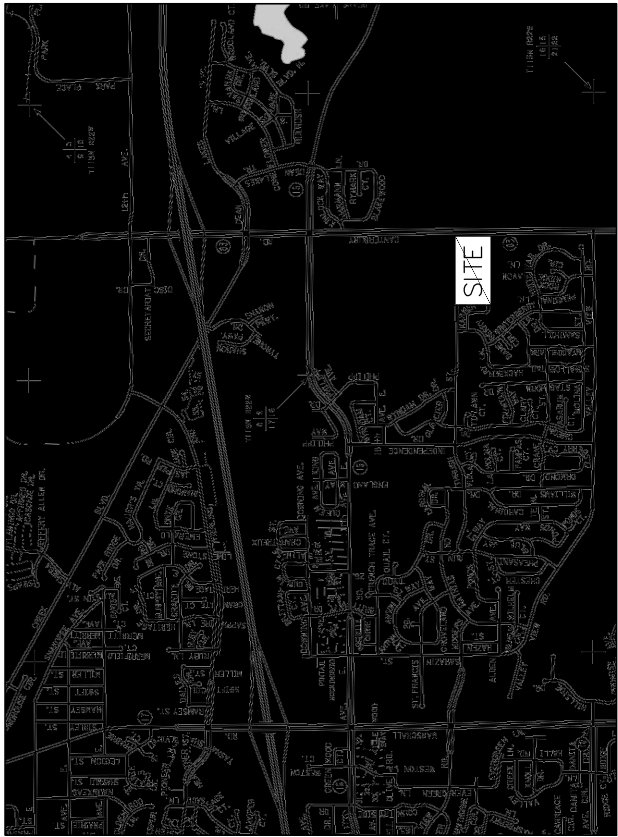

LOCATION MAP

SHEET INDEX

COVER SHEET	1
LEGEND SHEET	2
EXISTING CONDITIONS	3
PRELIMINARY PLAT	4
PRELIMINARY PUD OVERALL SITE PLAN	5
PRELIMINARY PUD SITE PLAN	6-8
PRELIMINARY SITE DETAILS	9-10
PRELIMINARY OPEN SPACE PLAN	11
PRELIMINARY OVERALL SANITARY & WATERMAIN	12
PRELIMINARY SANITARY & WATERMAIN PLAN	13-15
PRELIMINARY STORM PLAN	16-18
STORM DETAILS	19
PRELIMINARY OVERALL GRADING PLAN	20
PRELIMINARY GRADING PLAN	21-23
PRELIMINARY EROSION CONTROL PLAN	24
PRELIMINARY SEEDING PLAN	25
GRADING DETAILS	26-28
PRELIMINARY TURN LANESTRIPING PLAN	29
CITY DETAILS	30
PRELIMINARY LANDSCAPE PLAN	L1

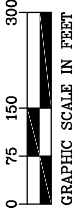

BENCH MARK
MN DOT MONUMENT BLASCHKO
AT TRUNK HIGHWAY 169 AND
COUNTY ROAD 83
ELEV.= 774.78