



S.A.P. 70-683-014 C.P. 83-24

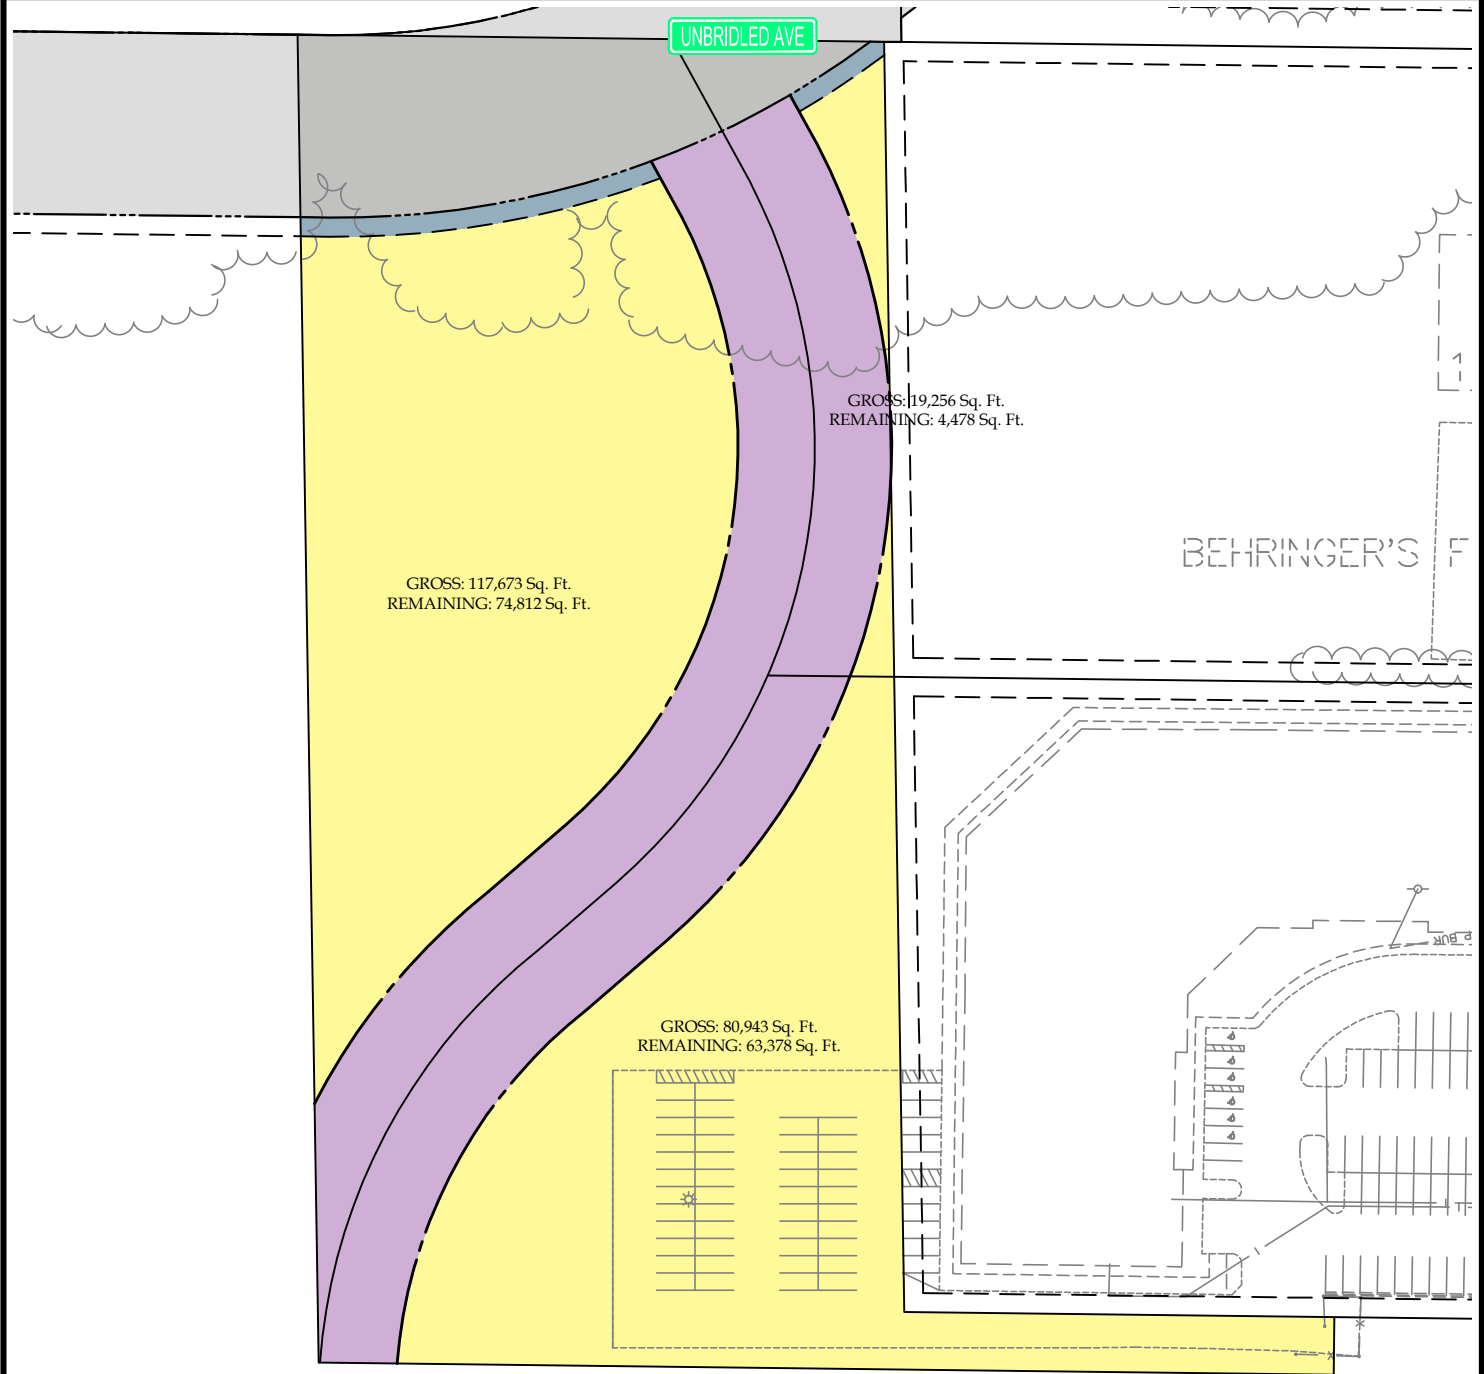

- EXISTING RIGHT OF WAY (R/W)
- NEW RIGHT OF WAY (R/W)
- NEW R/W OVERLAYING EX. D&U EASE.
- EX. DRAINAGE & UTILITY EASEMENT
- NEW DRAINAGE & UTILITY EASEMENT
- TEMPORARY EASEMENT (TE)
- TE OVERLAYING EX. D&U EASE.
- TEMPORARY ACCESS EASEMENT
- PARCEL BOUNDARY
- WETLAND
- CONSTRUCTION LIMITS

LEGEND

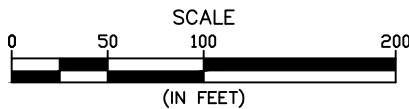

REVISIONS:	
2/17/2021	Removed TE

* WETLAND LIMITS WERE OBTAINED FROM A COMBINATION OF SOURCES. THE NATIONAL WETLAND INVENTORY MAP, AERIAL FLIGHT OF THIS PROJECT, AND ANY SURVEYED DELINEATION OF WETLAND LIMITS.

Wetlands Breakdown (Sq. Ft.)	
Unencumbered -	0
Within TE -	0
Within New D&U Ease. -	0
Within New R/W -	0
Total -	0

Const. Plan Parcel No.	Owner(s) of Record	Gross Parcel (Sq. Ft.)	Existing R/W (Sq. Ft.)	Parcel Area Before (Sq. Ft.)	New R/W (55,483 Sq. Ft.)		Remain Parcel (Sq. Ft.)	D&U Ease. (2,427 Sq. Ft.)		Temp. Access Ease. (Sq. Ft.)	TE (0 Sq. Ft.)	
					Unencum- bered R/W	Over Ex. D&U Ease.		New D&U Ease.	Ex. D&U Ease.		New TE	TE Over Ex. D&U
7A	Scott County	217,873	19,720	198,153	55,483	0	142,670	0	2,427	0	0	0