


PRELIMINARY

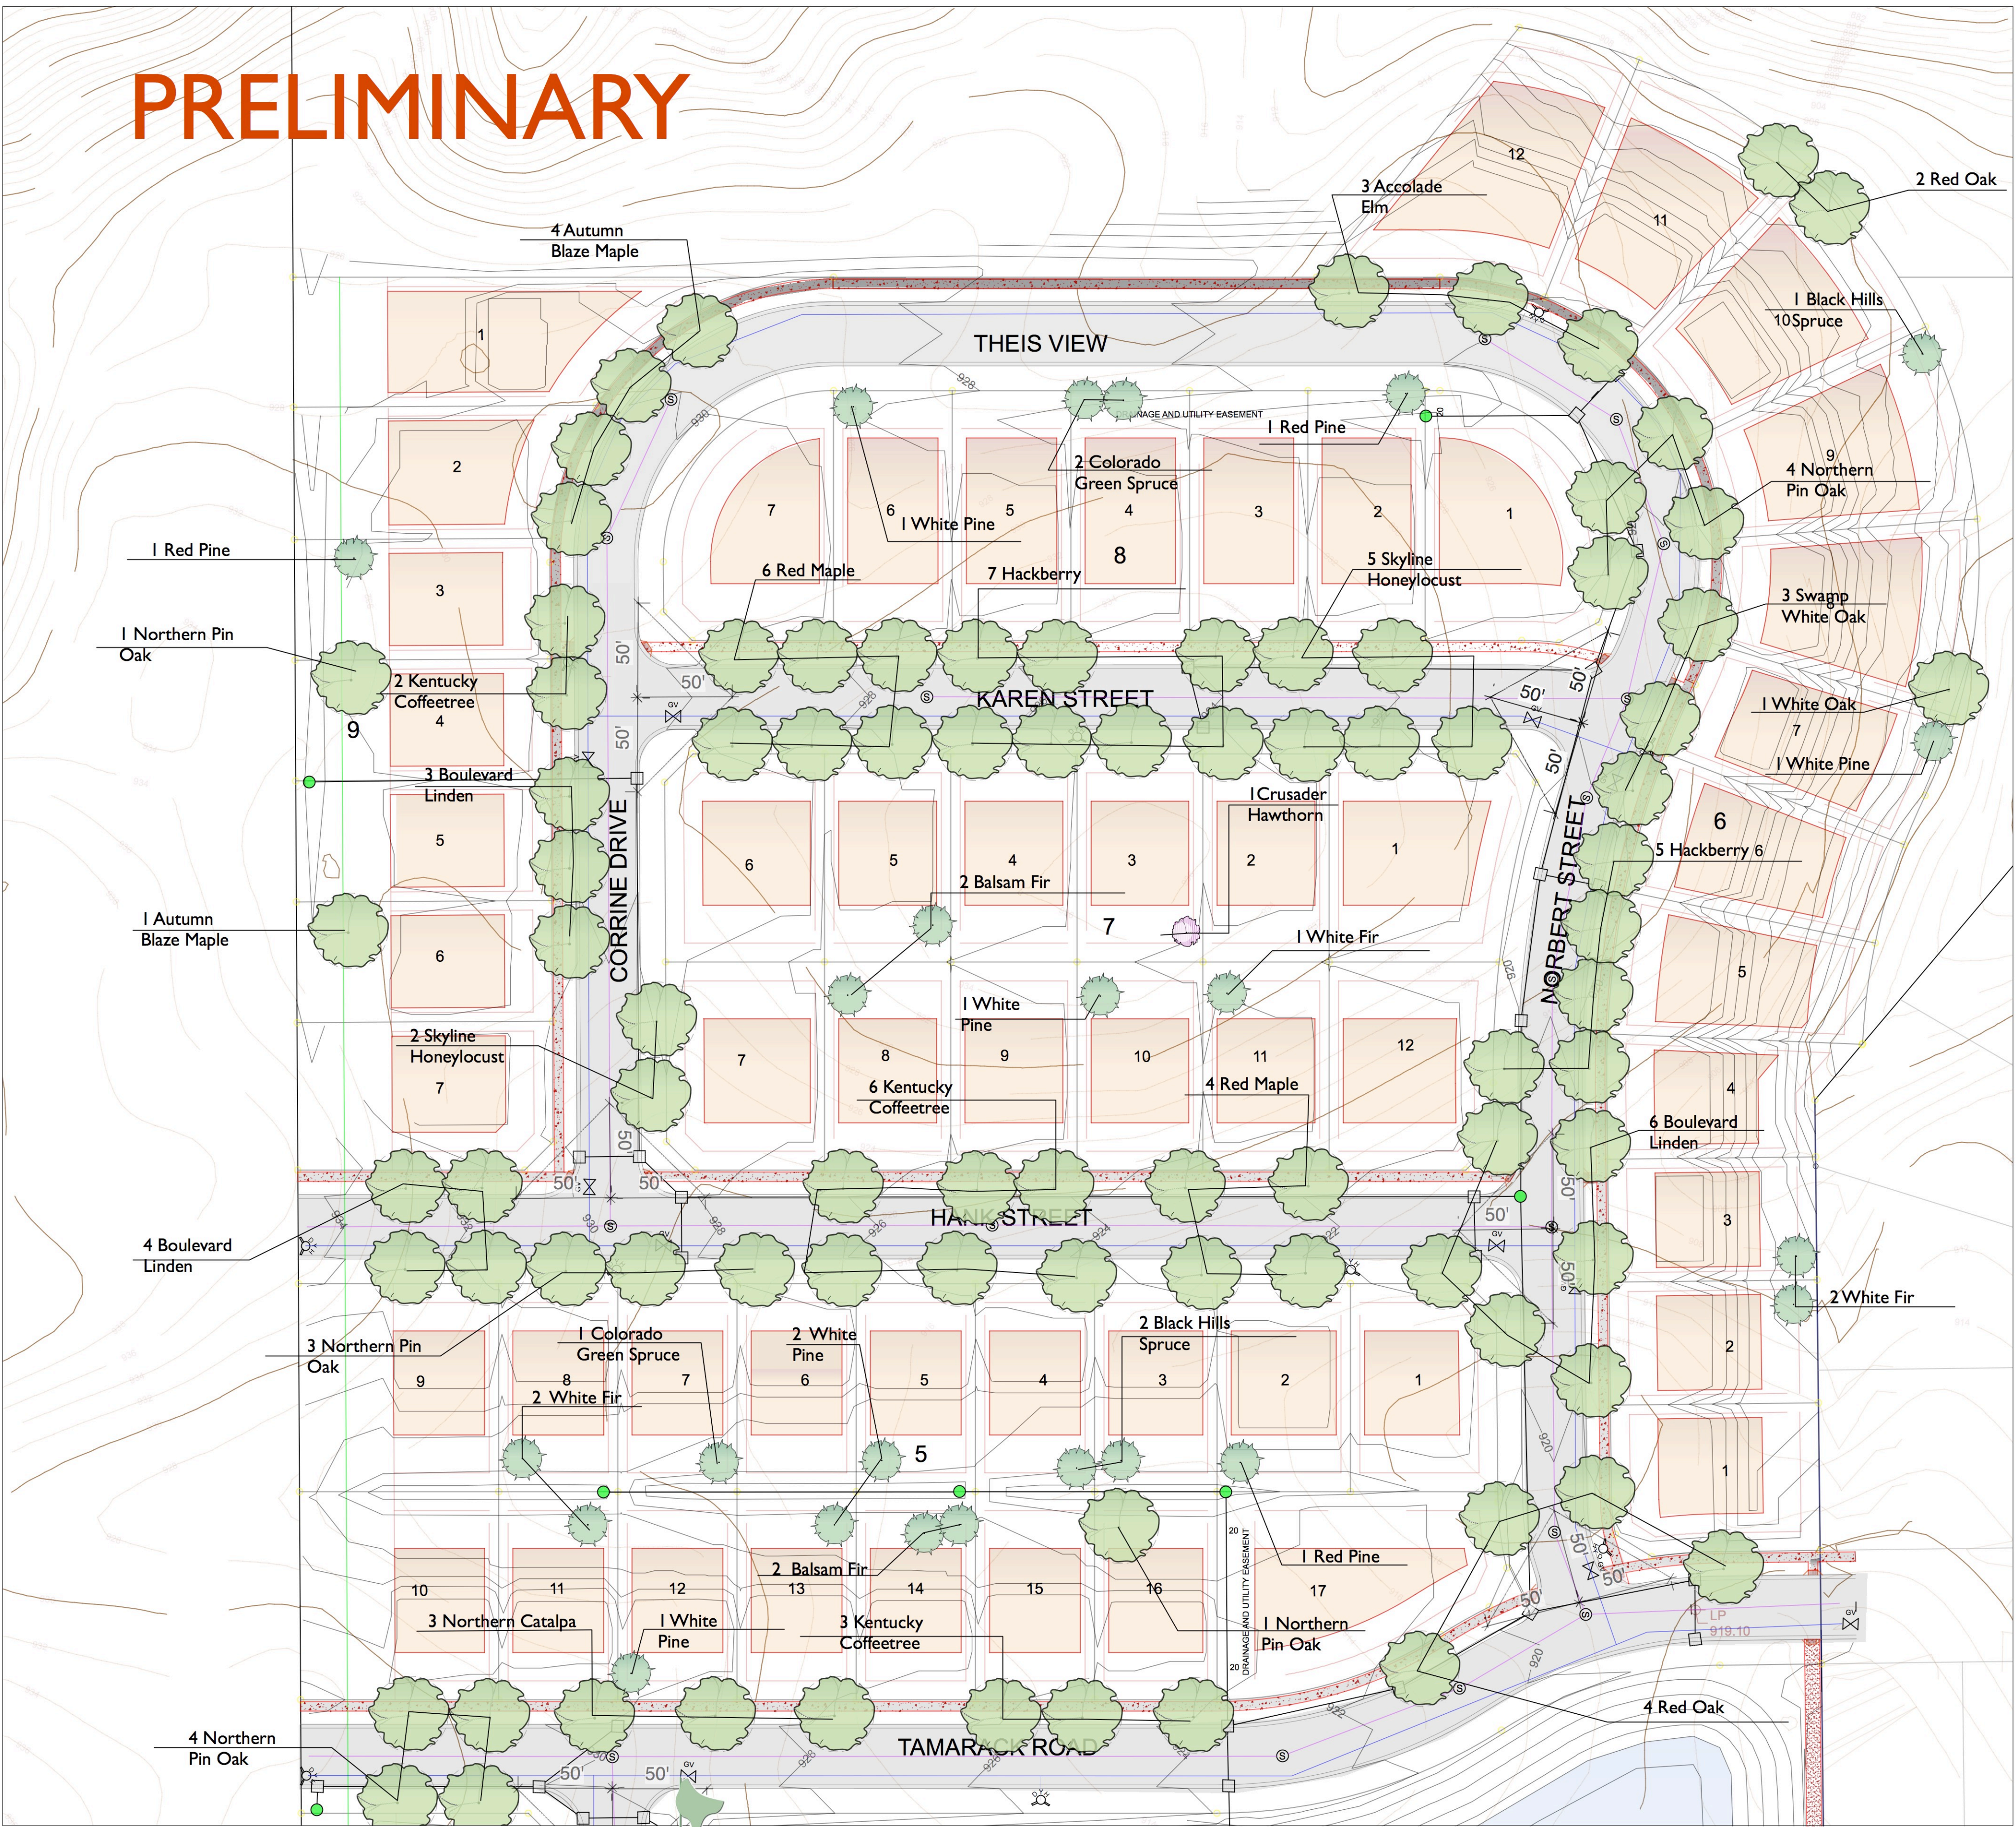


Planting / Materials Legend

Symbol	Description
	deciduous tree to be planted
	evergreen tree to be planted
	ornamental tree to be planted

PLANTING SUMMARY


Required (86 lots x 2) = 172
123 Deciduous Trees
43 Evergreen Trees
8 Ornamental Trees
174 total proposed trees



Planting Details

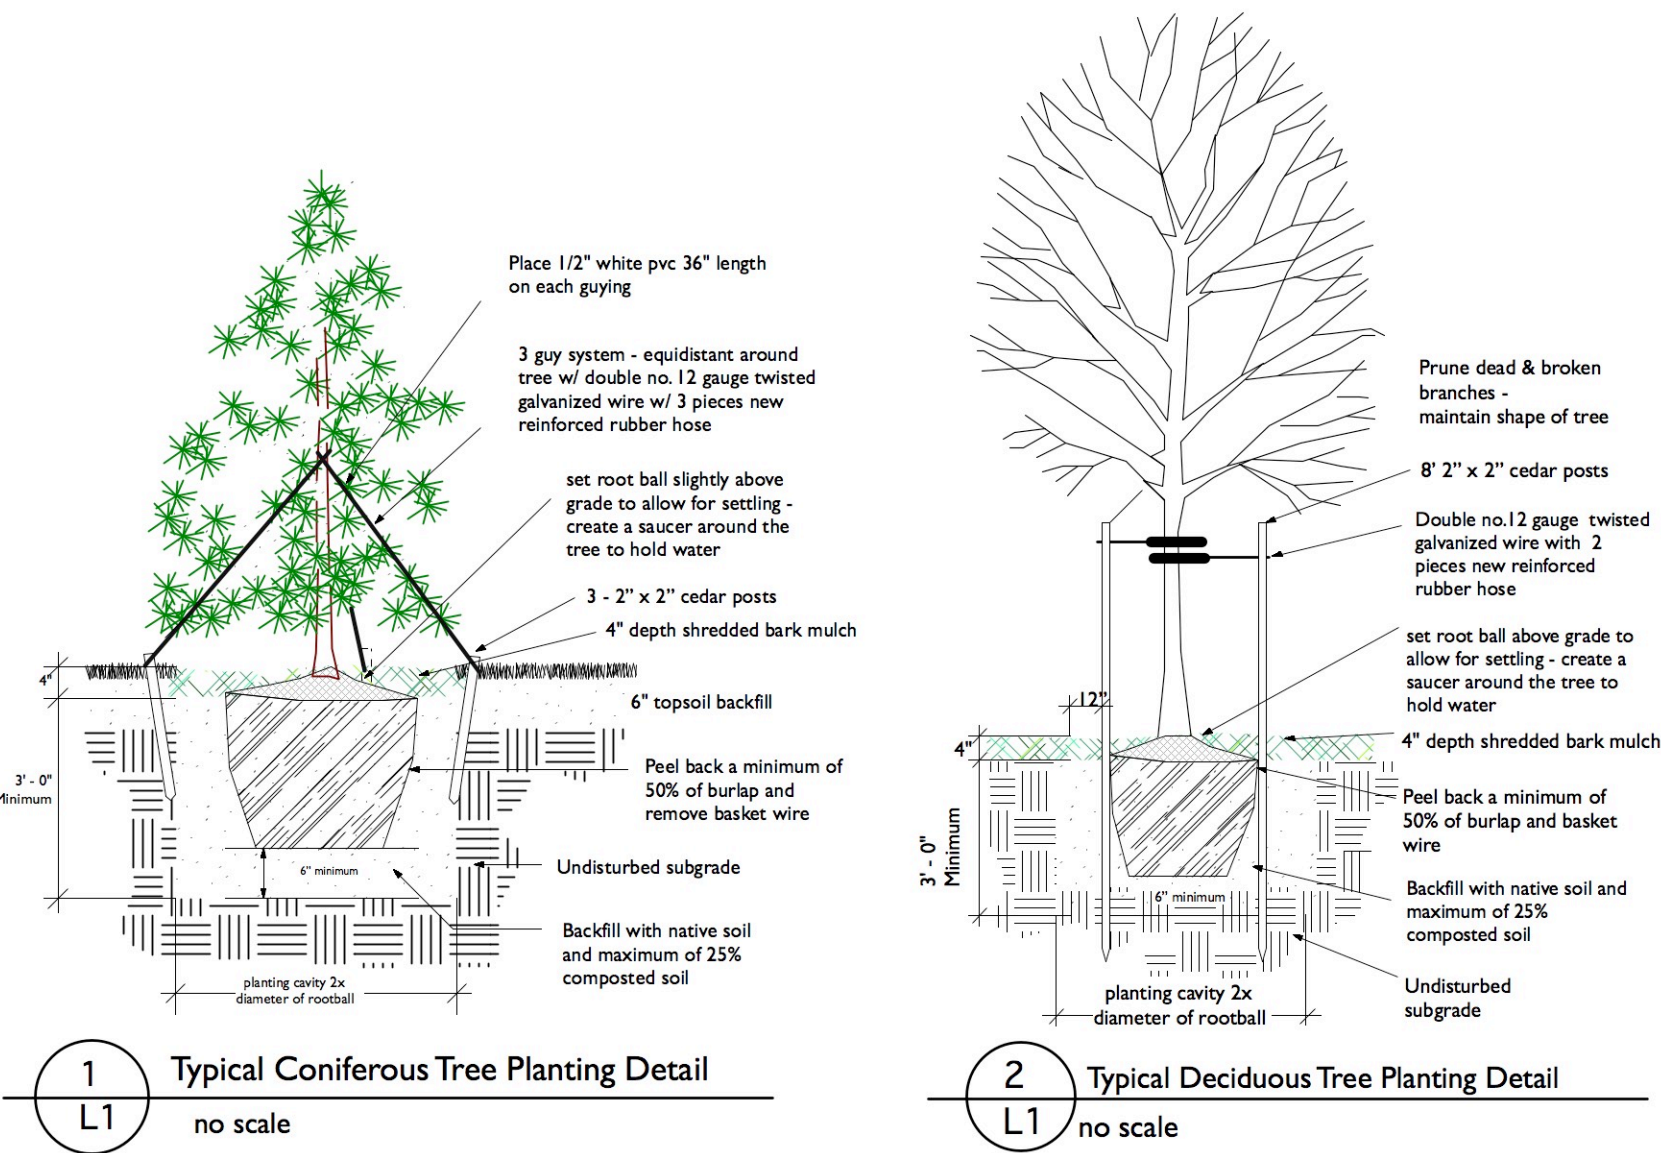


Planting Schedule

Common Name	Latin Name	Qty	Size	Spacing	Plant	Mature ht	Mature spr	Features	
Northern Catapa	Catalpa speciosa	3	2"	varies	B & B	50 ft.	30 ft.	white flowers	
Autumn Blaze Maple	Acer x freemanii 'Jeffersred'	8	2"	varies	B & B	50 ft.	50 ft.	fiery red fall color	tolerates moist soils
Red Maple	Acer rubrum 'Franksred'	14	2"	varies	B & B	50 ft.	50 ft.	red fall color	tolerates moist soils
Hackberry	Celtis occidentalis	12	2"	varies	B & B	50-75 ft.	50 ft.	soft yellow fall color	tolerates dry soils
Skyline Honeylocust	Gleditsia triacanthos 'Skyline'	7	2"	varies	B & B	50 ft.	30-35 ft.	golden yellow fall color	
Kentucky Coffeetree	Symnolodas dioicus	11	2"	varies	B & B	50 ft.	30 ft.	yellow fall color,	
Swamp White Oak	Quercus bicolor	7	2"	varies	B & B	50-60 ft.	40-50 ft.	yellow-brown to red fall	tolerates moist soils
White Oak	Quercus alba	2	2"	varies	B & B	50-60 ft.	40-50 ft.	yellow-brown to red fall	dry/moisture tolerant
Red Oak	Quercus rubrum	11	2"	varies	B & B	50-60 ft.	40-50 ft.	yellow-brown to red fall	tolerates moist soils
Northern Pin Oak	Quercus ellipsoidalis	20	2"	varies	B & B	50-60 ft.	40-50 ft.	burgundy fall color	good street tree
Boulevard Linden	Tilia americana 'Boulevard'	21	2"	varies	B & B	60 ft.	30 ft.	yellow fall color	
Accolade American Elm	Ulmus americana 'Accolade'	7	2"	varies	B & B	70 ft.	40 ft.	golden yellow fall color	
Total Deciduous trees		123							
Black Hills Spruce	Picea glauca densata	3	6'	varies	B & B	60 ft.	25-30 ft.	native	
Colorado Green Spruce	Picea pungens	10	6'	varies	B & B	50-80 fts.	20 ft.		
White Pine	Pinus strobus 'Patton's SS'	8	6'	varies	B & B	50-80 fts.	20-40 ft.	native	tolerates moist soils
Red Pine	Pinus resinosa	10	6'	varies	B & B	50 ft.	20 ft.	bluish needles	harsh sites/moist soils
White Fir	Abies concolor	8	6'	varies	B & B	60 ft.	20-30 ft.	native	tolerates moist soils
Balsam Fir	Abies balsamia	4	6'	varies	B & B	60 ft.	20-30 ft.	native	tolerates wet soils
Total Evergreen trees		43							
Crusader Hawthorn	Crataegus crus-galli	1	1.5"	varies	B & B	25 - 30 ft.		white flowers in spring	
Prairie Fire Crab	Malus 'Spring Snow'	2	1.5"	varies	B & B	15 - 20 ft.		brilliant pink flowers	
Autumn Brill. Serviceberry	Amelanchier grandiflora "AB"	3	6'	varies	B & B	15 - 20 ft.			
'Princess Kay' Canada Plum	Prunus nigra 'Princess Kay'	2	1.5"	varies	cont.	15 ft.			
Total Ornamental trees		8							

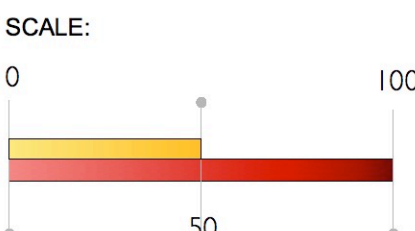

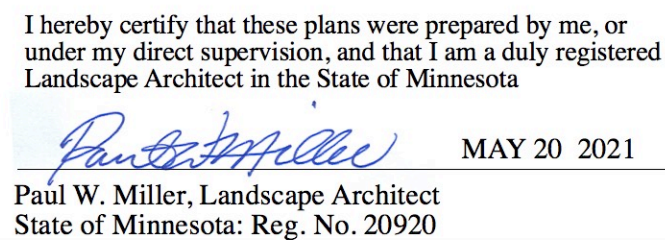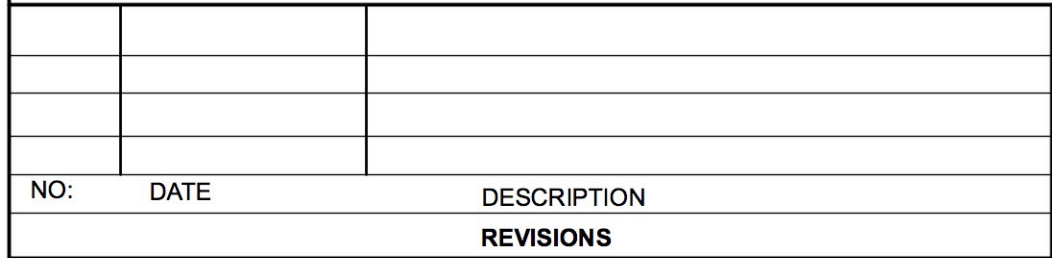

LANDSCAPE PLAN
SHEET NO. L-2 of 2

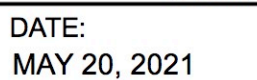

Symbol	Description
	deciduous tree to be planted
	evergreen tree to be planted
	ornamental tree to be planted

SCALE:



0 50 100